SHEET 1/2

CMDA 'C' / PP No. 1
C. No. C2/30651/96
Asst.
Serutiny:
PART I
PART II 27/2/97
A.P. 27/2 D.P.

Planning Permit No C/24538/40/A/B/97

APPROVED
SUBJECT TO THE CONDITIONS IN THIS OFFICE LETTER.
No. C2/30651/96 Date 20-3-97
FOR MEMBER SECRETARY
CHENNAI METROPOLITAN DEVELOPMENT AUTHORITY
CHENNAI-600 008.

20/3/97 20/3

SITE PLAN
SCALE 1"=16'0" (1:200)

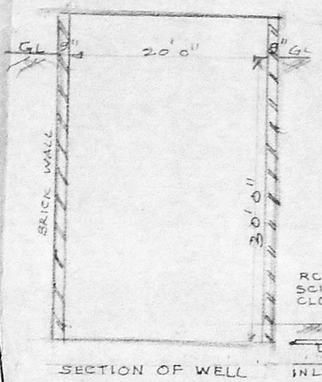

SECTION OF WELL

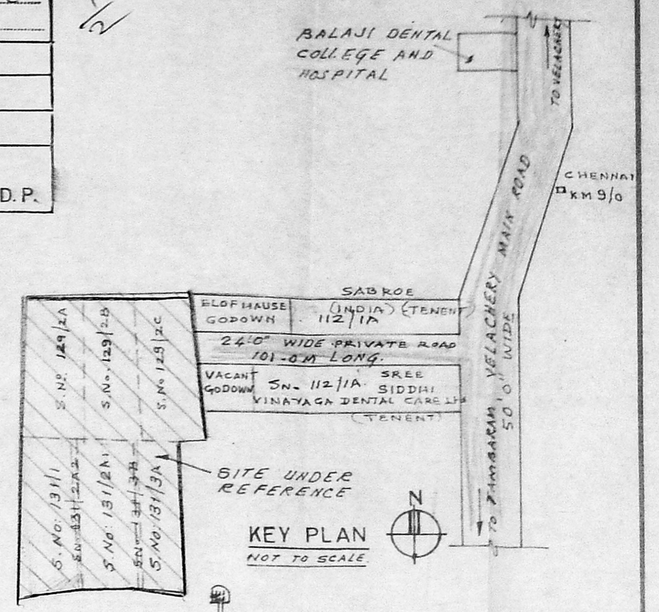

KEY PLAN
NOT TO SCALE

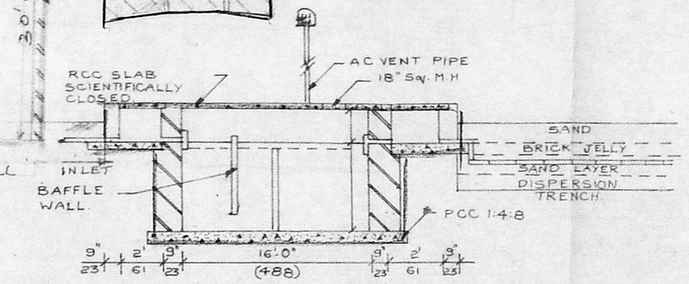

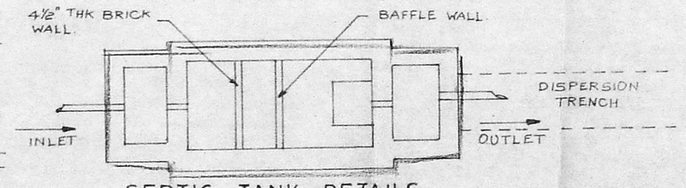

SEPTIC TANK DETAILS

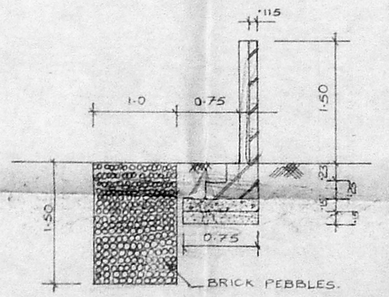

DETAILS OF PERCOLATION PIT

AREA CALCULATION

PLOT AREA : 111 CENTS (OR) 48351 sft. 4492 m²
PLINTH AREA OF
GROUND FLOOR : 24057 sft (2235 m²)
PLOT COVERAGE : 50 %
FSI : 0.50

COLOUR INDEX:-
PROPOSED BUILDING SHOWN THUS:-
BOUNDARY SHOWN THUS:-
ROAD SHOWN THUS:-

PLAN SHOWING THE PROPOSED CONSTRUCTION OF STORAGE SHED IN S.No: 129/2A,2B,2C, 131/1,2A1,2A2, 3A AND 3B AT GOPAL NAGAR, PALLIKKARANAI VILLAGE, SAIDAPET TALUK, CHENGAI M.G.R. DISTRICT.
Scale 1"=8'0" (1:100)

K. THIRUNAVUKKARASU,
SENIOR DRAUGHTING OFFICER (Rtd.)
LICENSED SURVEYOR No: 522
CORPORATION OF CHENNAI
AP: 301, 40th STREET
8th SECTOR, K. K. NAGAR,
CHENNAI-600 078.
PHONE: 4832432

LICENSED SURVEYOR

Gayathri Rajan
Mayaa Mohan
Raghuvathi N.

OWNERS

SHEET 2|2

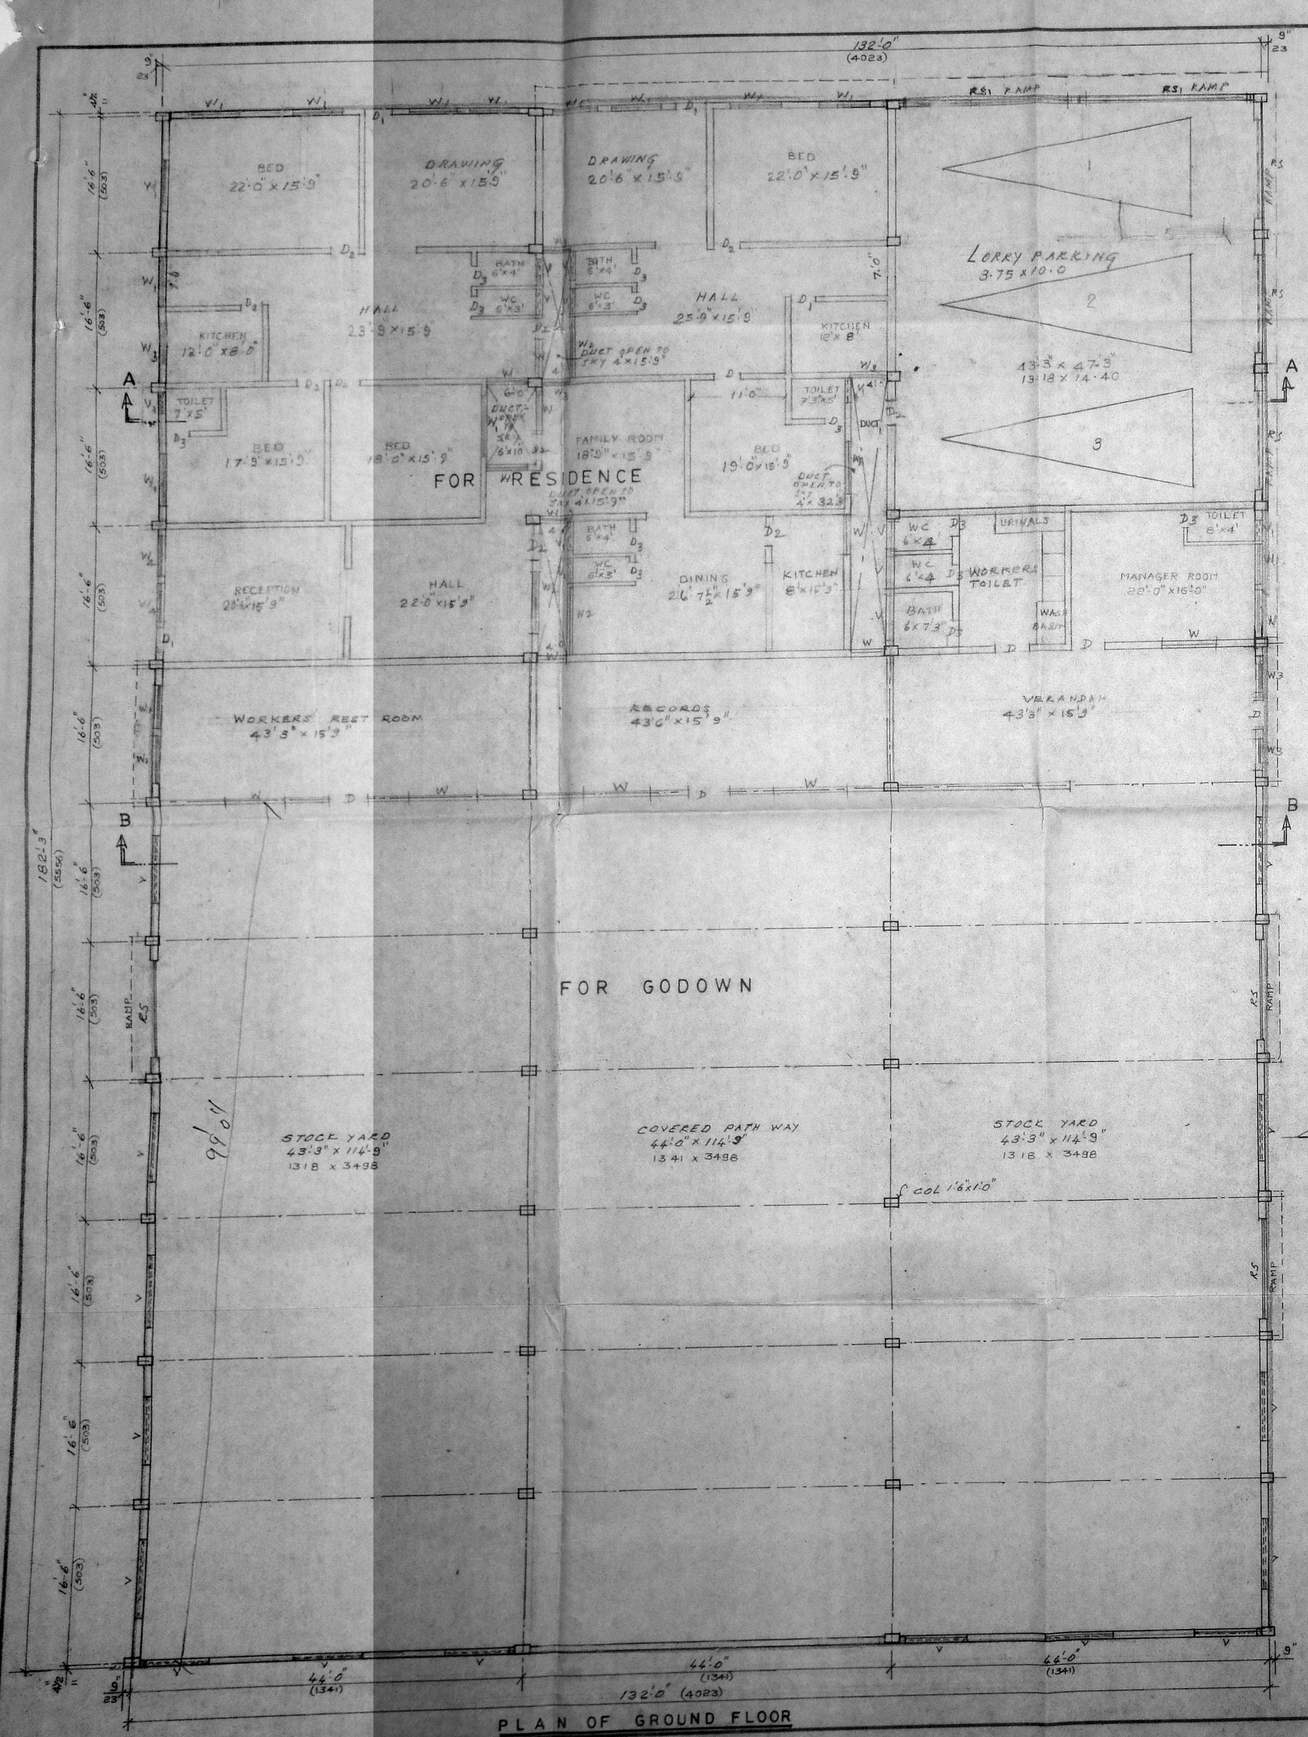

PLAN OF GROUND FLOOR

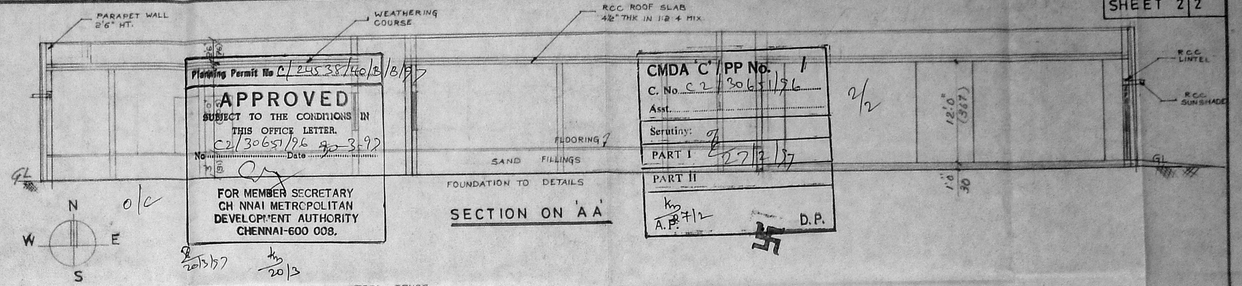

SECTION ON 'AA'

Planning Permit No C/24538/40/B/B/97
APPROVED
SUBJECT TO THE CONDITIONS IN THIS OFFICE LETTER.
No. C2/30651/96 Date 30-3-97
FOR MEMBER SECRETARY
CHENNAI METROPOLITAN DEVELOPMENT AUTHORITY
CHENNAI-600 008.

CMDA 'C' / PP No. 1
C. No. C2/30651/96
Asst.
Scrutiny:
PART I 27/3/97
PART II
A.P. D.P.

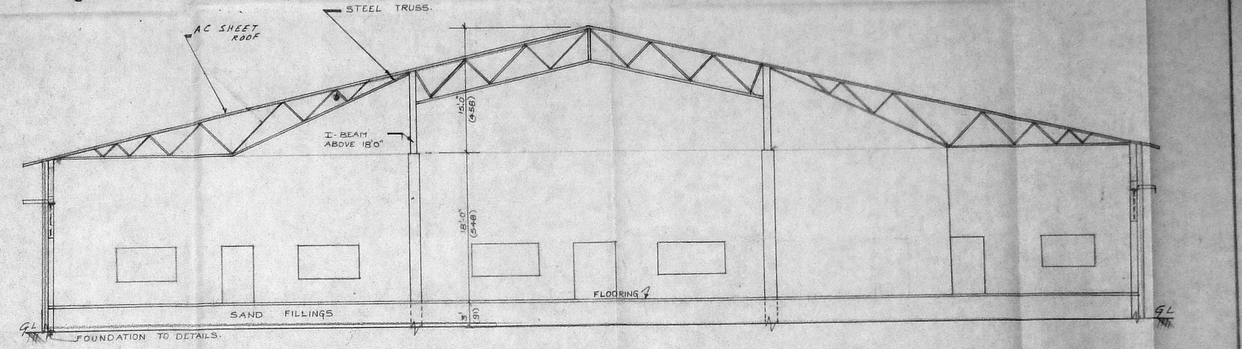

SECTION ON 'BB'

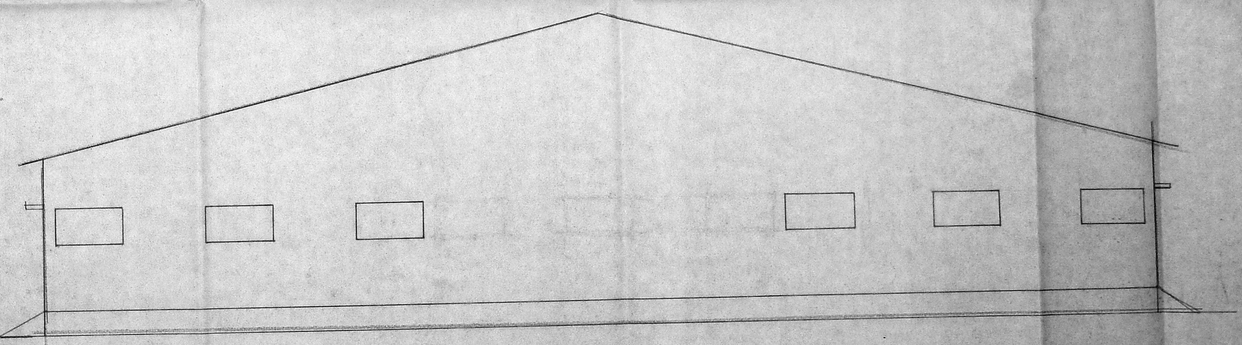

SOUTHERN SIDE ELEVATION

GODOWN
No. OF WORKERS - 20 MACHINES - NIL
MATERIAL TO BE STORED - CARTONS (PACKING MATERIALS)

PARKINGS PROVIDED
LORRY PARKING : 4 Nos
CAR PARKING : 6 Nos

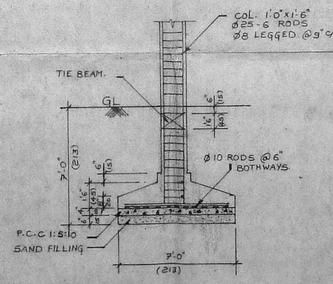

FOUNDATION DETAILS

JOINERY DETAILS			
TYPE	DESCRIPTION	SIZE	
D	DOOR.	4'-0" x 7'-0"	122 x 213
D_1	DOOR.	3'-3" x 7'-0"	99 x 213
D_2	DOOR.	3'-0" x 7'-0"	91 x 213
D_3	DOOR.	2'-6" x 7'-0"	76 x 213
RS	ROLLING SHUTTER.	14'-0" x 10'-0"	428 x 305
W	WINDOW	6'-0" x 4'-6"	183 x 137
V	VENTILATOR.	8'-0" x 4'-0"	244 x 122
V_1	VENTILATOR.	3'-0" x 2'-0"	91 x 61
W_1	WINDOW	6'-0" x 5'-0"	183 x 152
W_2	"	8'-0" x 5'-0"	244 x 152
W_3	"	4'-0" x 4'-0"	122 x 122
W_4	"	5'-0" x 5'-0"	152 x 152
RS1	ROLLING SHUTTER	20'-0" x 10'-0"	610 x 305

COLOUR INDEX
PROPOSED BUILDING SHOWN THUS
BOUNDARY SHOWN THUS
ROAD SHOWN THUS

PLAN SHOWING THE PROPOSED CONSTRUCTION OF STORAGE SHED IN S.Nos. 129|2A,2B, 2C, 131|1,2A1, 2A2,3A, AND 3B AT GOPAL NAGAR, PALLIKKARANAI VILLAGE, SAIDAPET TALUK, CHENGAI MGR DISTRICT.

Scale: 1" = 8'-0" (1:100)

K. THIRUNAVUKKARASU,
SENIOR DRAUGHTING OFFICER (Ltd.)
LICENSED SURVEYOR No: 522
CORPORATION OF CHENNAI
AP: 301, 40th STREET
8th SECTOR, K. K. NAGAR,
CHENNAI-600 078.
PHONE: 630 832

LICENSED SURVEYOR

Gayathri Ramesh
Mayra Mohan
Raghuwati J.D.

OWNERS