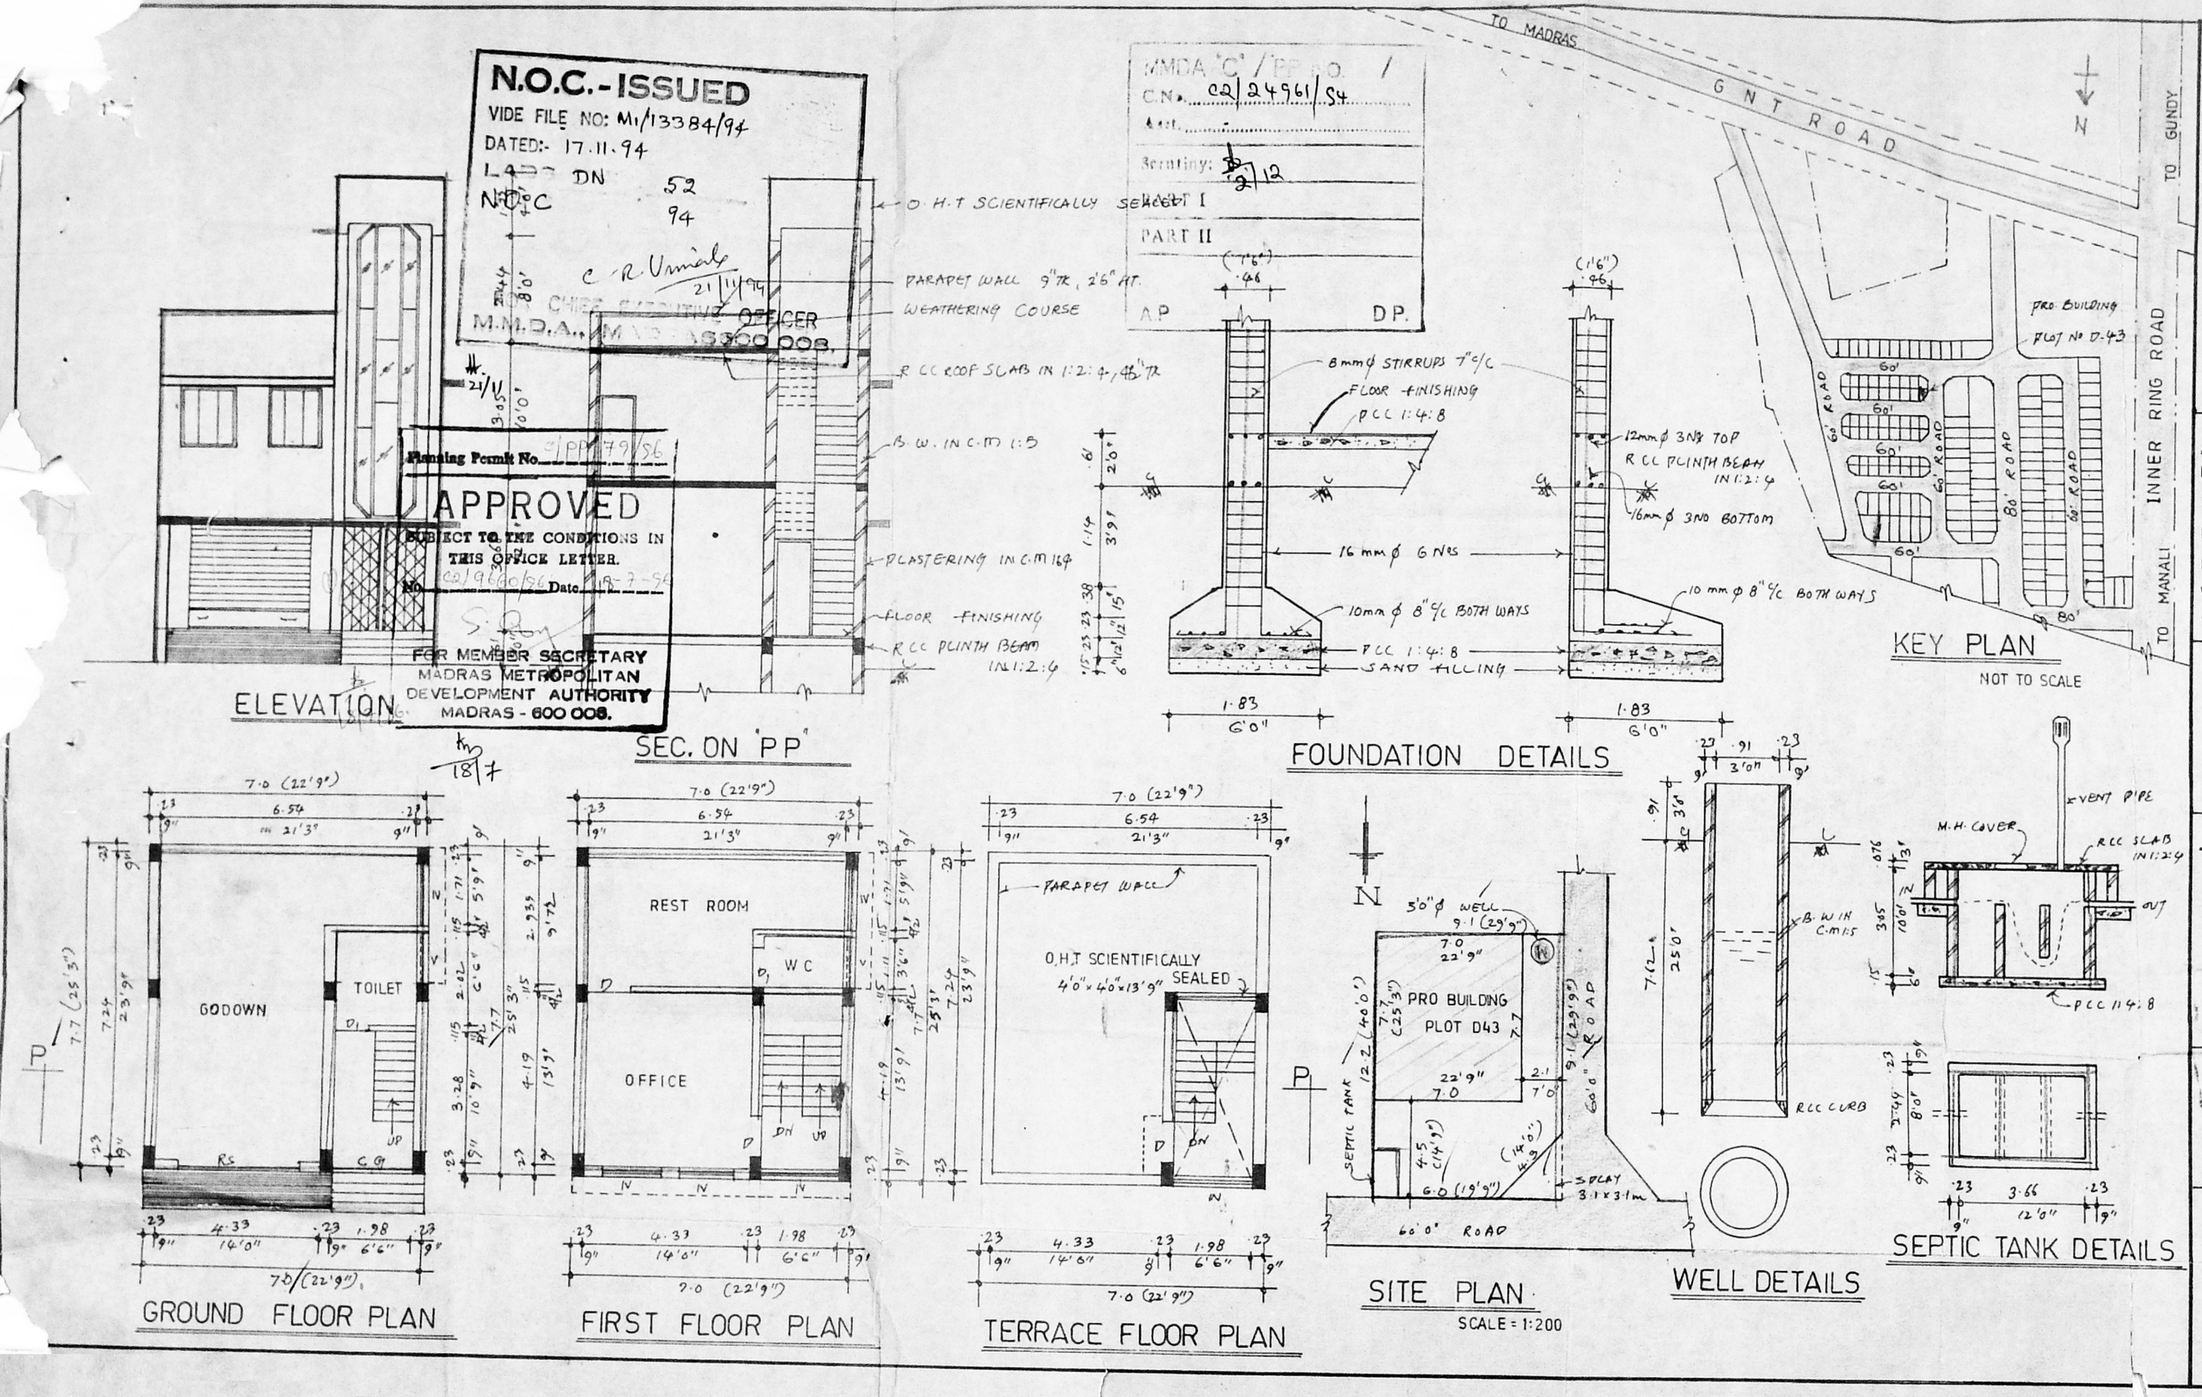

PLAN SHOWING THE PROPOSED GODOWN CUM OFFICE BUILDING AT PLOT No D-43, BUS & TRUCK TERMINAL, AT MADHAVARAM VILLAGE, IN S No 813 part. CHENGAI M G R DIST.,

SCALE 1:100, 1:200, 1:50

JOINERY DETAILS

RS ROLLING SHUTTER	10'0" x 8'0"
C.G. do	6'6" x 8'0"
D DOOR	3'0" x 6'6"
D1 DOOR	2'6" x 6'6"
W WINDOW	6'0" x 4'0"
V VENTILATOR	4'0" x 2'0"

REFERENCE

PROPOSED

ROAD

BOUNDARY

AREA DETAILS

PLOT EXTENT	:	106.37 m²	1145 s.ft.
GROUND FLOOR	:	53.9 "	580 "
FIRST FLOOR	:	53.9 "	580 "
COVERAGE	:	50.6%	
F.S.I.	:	1.01	

OWNER/S SIGNATURE

T. G. KRISHNAMURTHY RAO
CIVIL ENGINEER
CLASS I LICENSED SURVEYOR NO. 370
CORPORATION OF MADRAS
C-10, SANTHI AVENUE
11/12, LAKE VIEW ROAD, MADRAS-600033
LICENCED SURVEYOR