Take AP Scrutiny Plan

R. Plans 10/9/96

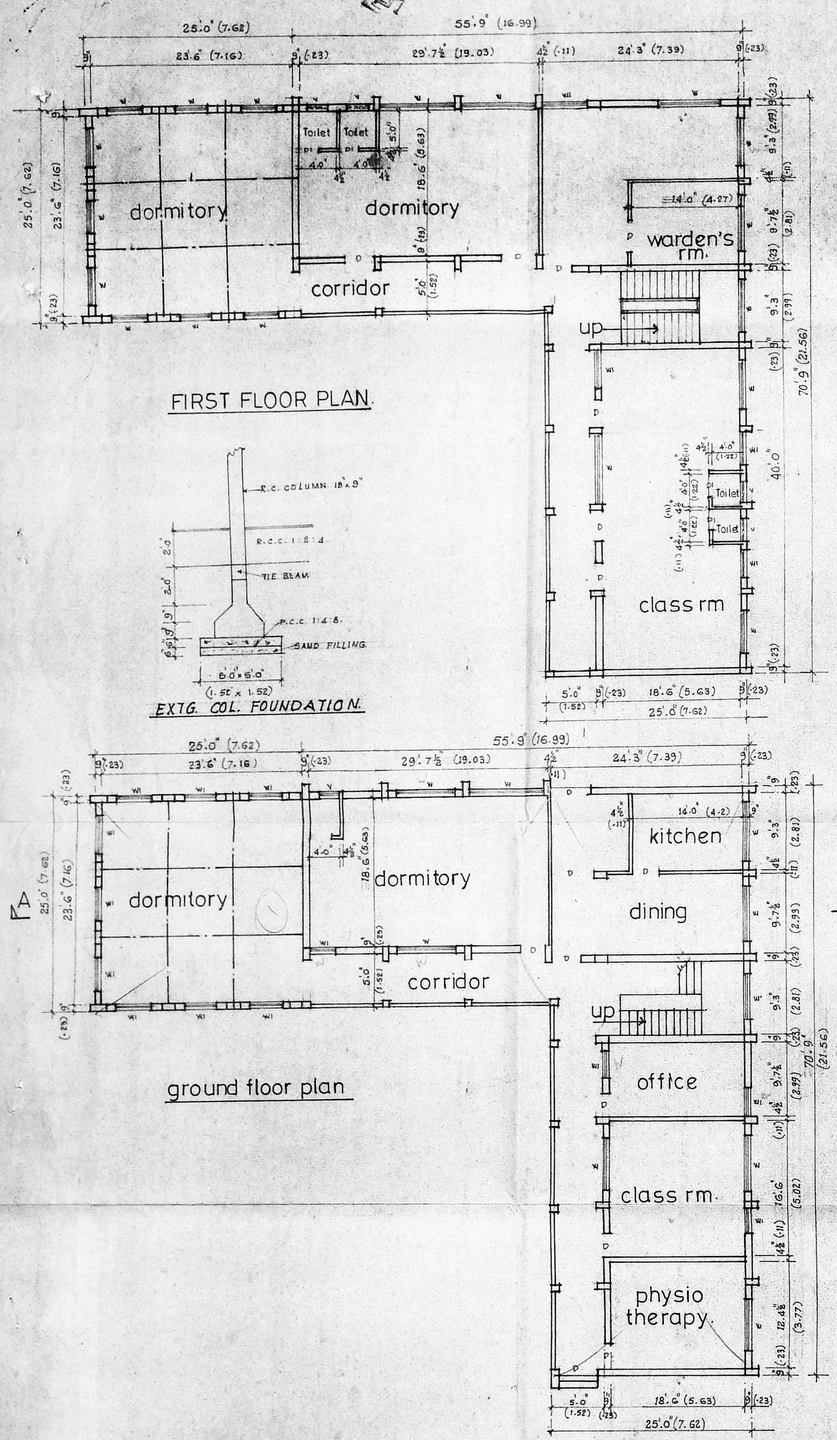

FIRST FLOOR PLAN.

EXTG. COL. FOUNDATION.

ground floor plan

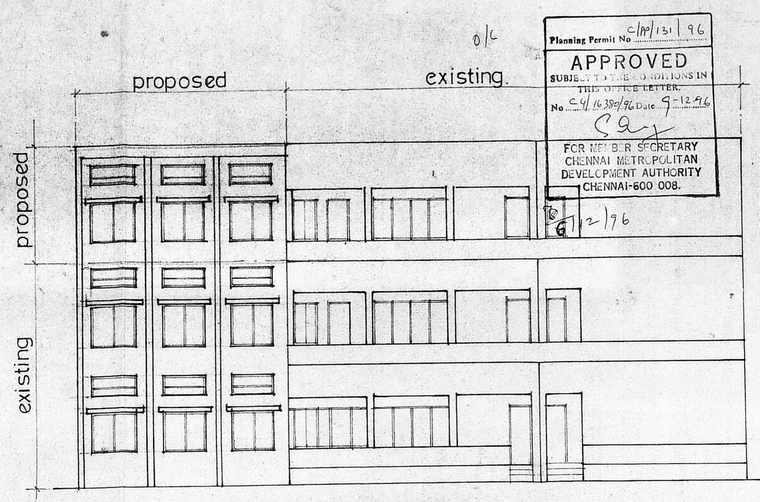

FRONT ELEVATION

Planning Permit No C/19/131/96
APPROVED
SUBJECT TO THE CONDITIONS IN THIS OFFICE LETTER.
No. C4/16380/96 Date 9-12-96
FOR MEMBER SECRETARY
CHENNAI METROPOLITAN DEVELOPMENT AUTHORITY
CHENNAI-600 008.
6/12/96

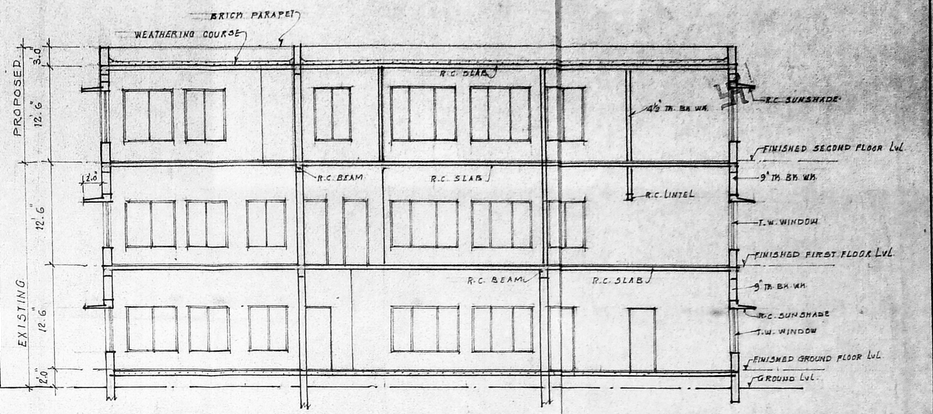

section. A. A.

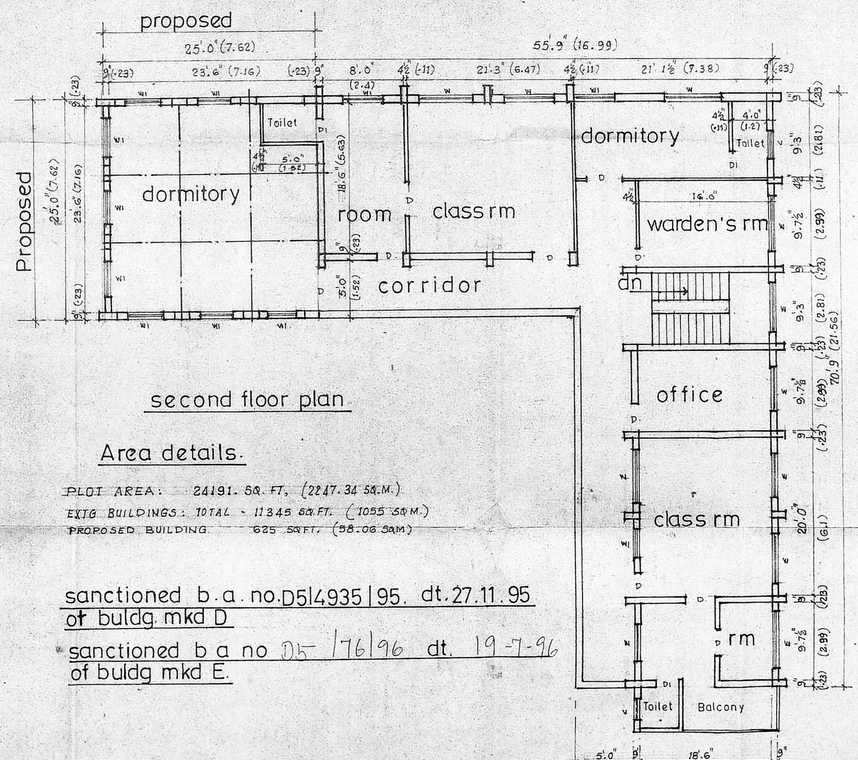

second floor plan

Area details.

PLOT AREA: 24191.58 SQ. FT. (2247.34 SQ.M.)
EXTG BUILDINGS: TOTAL - 11345 SQ.FT. (1055 SQ.M.)
PROPOSED BUILDING 625 SQ.FT. (58.06 SQM)

sanctioned b.a. no.D5/4935/95. dt.27.11.95 of buldg. mkd D

sanctioned b a no D5-176/96 dt. 19-7-96 of buldg mkd E.

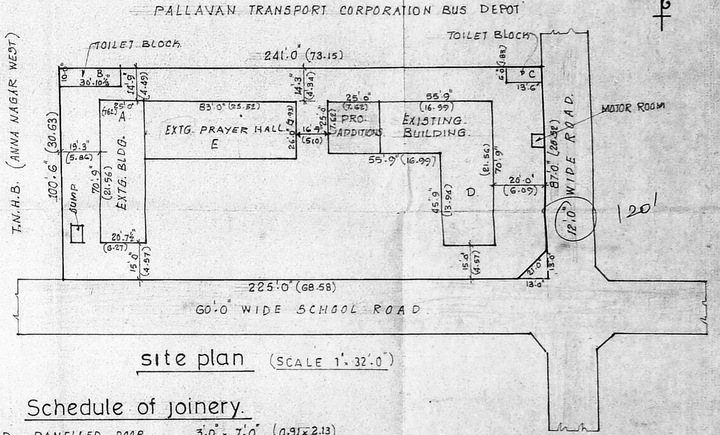

site plan (SCALE 1"-32'-0")

Schedule of joinery.

D.	PANELLED DOOR.	3'0" x 7'0"	(0.91 x 2.13)
D1.	PANELLED DOOR.	2'9" x 7'0"	(.84 x 2.13)
W.	GLAZED WINDOW.	9'0" x 4'6"	(2.74 x 1.37)
W1.	GLAZED WINDOW.	4'0" x 4'6"	1.22 x (1.37)
V.	VENTILATOR.	3'0" x 2'0"	(.91 x 0.61)
J.	JALLY	9'3" x 4'6"	(2.81 x 1.37)

Specification

FOUNDATION: P.C.C. 1:4:8 FOR COL, R.C.C. 1:2:4 FOR COL. FOOTING
SUPER STRUCTURE: BR. WK. IN C.M. 1:6, R.C.C. 1:2:4, FOR LINTELS, SUNSHADES, & SLAB, ETC.
FLOORINGS: P.C.C. 1:4:8 OVER SAND TOP FINISHED WITH MOSAIC.
WEATHERING COURSE: BR. CONCRETE IN LIME 1:2, LAID TO SLOP. AVG 3" TH. TOP FINISHED WITH ONE LAYER OF PRESSED TILES.
JOINERY: CUNTRY WOOD.

Reference

BOUNDARY LINE SHOWN THUS.
EXTG. WORK SHOWN THUS.
PROPOSED WORK SHOWN THUS.
EXTG. ROADS SHOWN THUS.

EXTG. BLDGS. TO BE REGULARSIED AND PROPOSED ADDITIONS OVER FIRST FLOOR IN PLOT NO 1775-D. ANNANAGAR MADRAS.

SCALE: 1"-8'-0" 1:100	DATE:	DRN:

OWNER SIGNATURE

Phone 841893.
N. P. CHANDRASEKARAN, D.C.E.
CIVIL ENGINEER & BUILDING CONTRACTOR
LICENCED SURVEYOR No. 36 CL II
CORPORATION OF MADRAS.
SIGNATURE NO. 168, 2ND STREET,
TRIPLICANE, MADRAS-600 005.