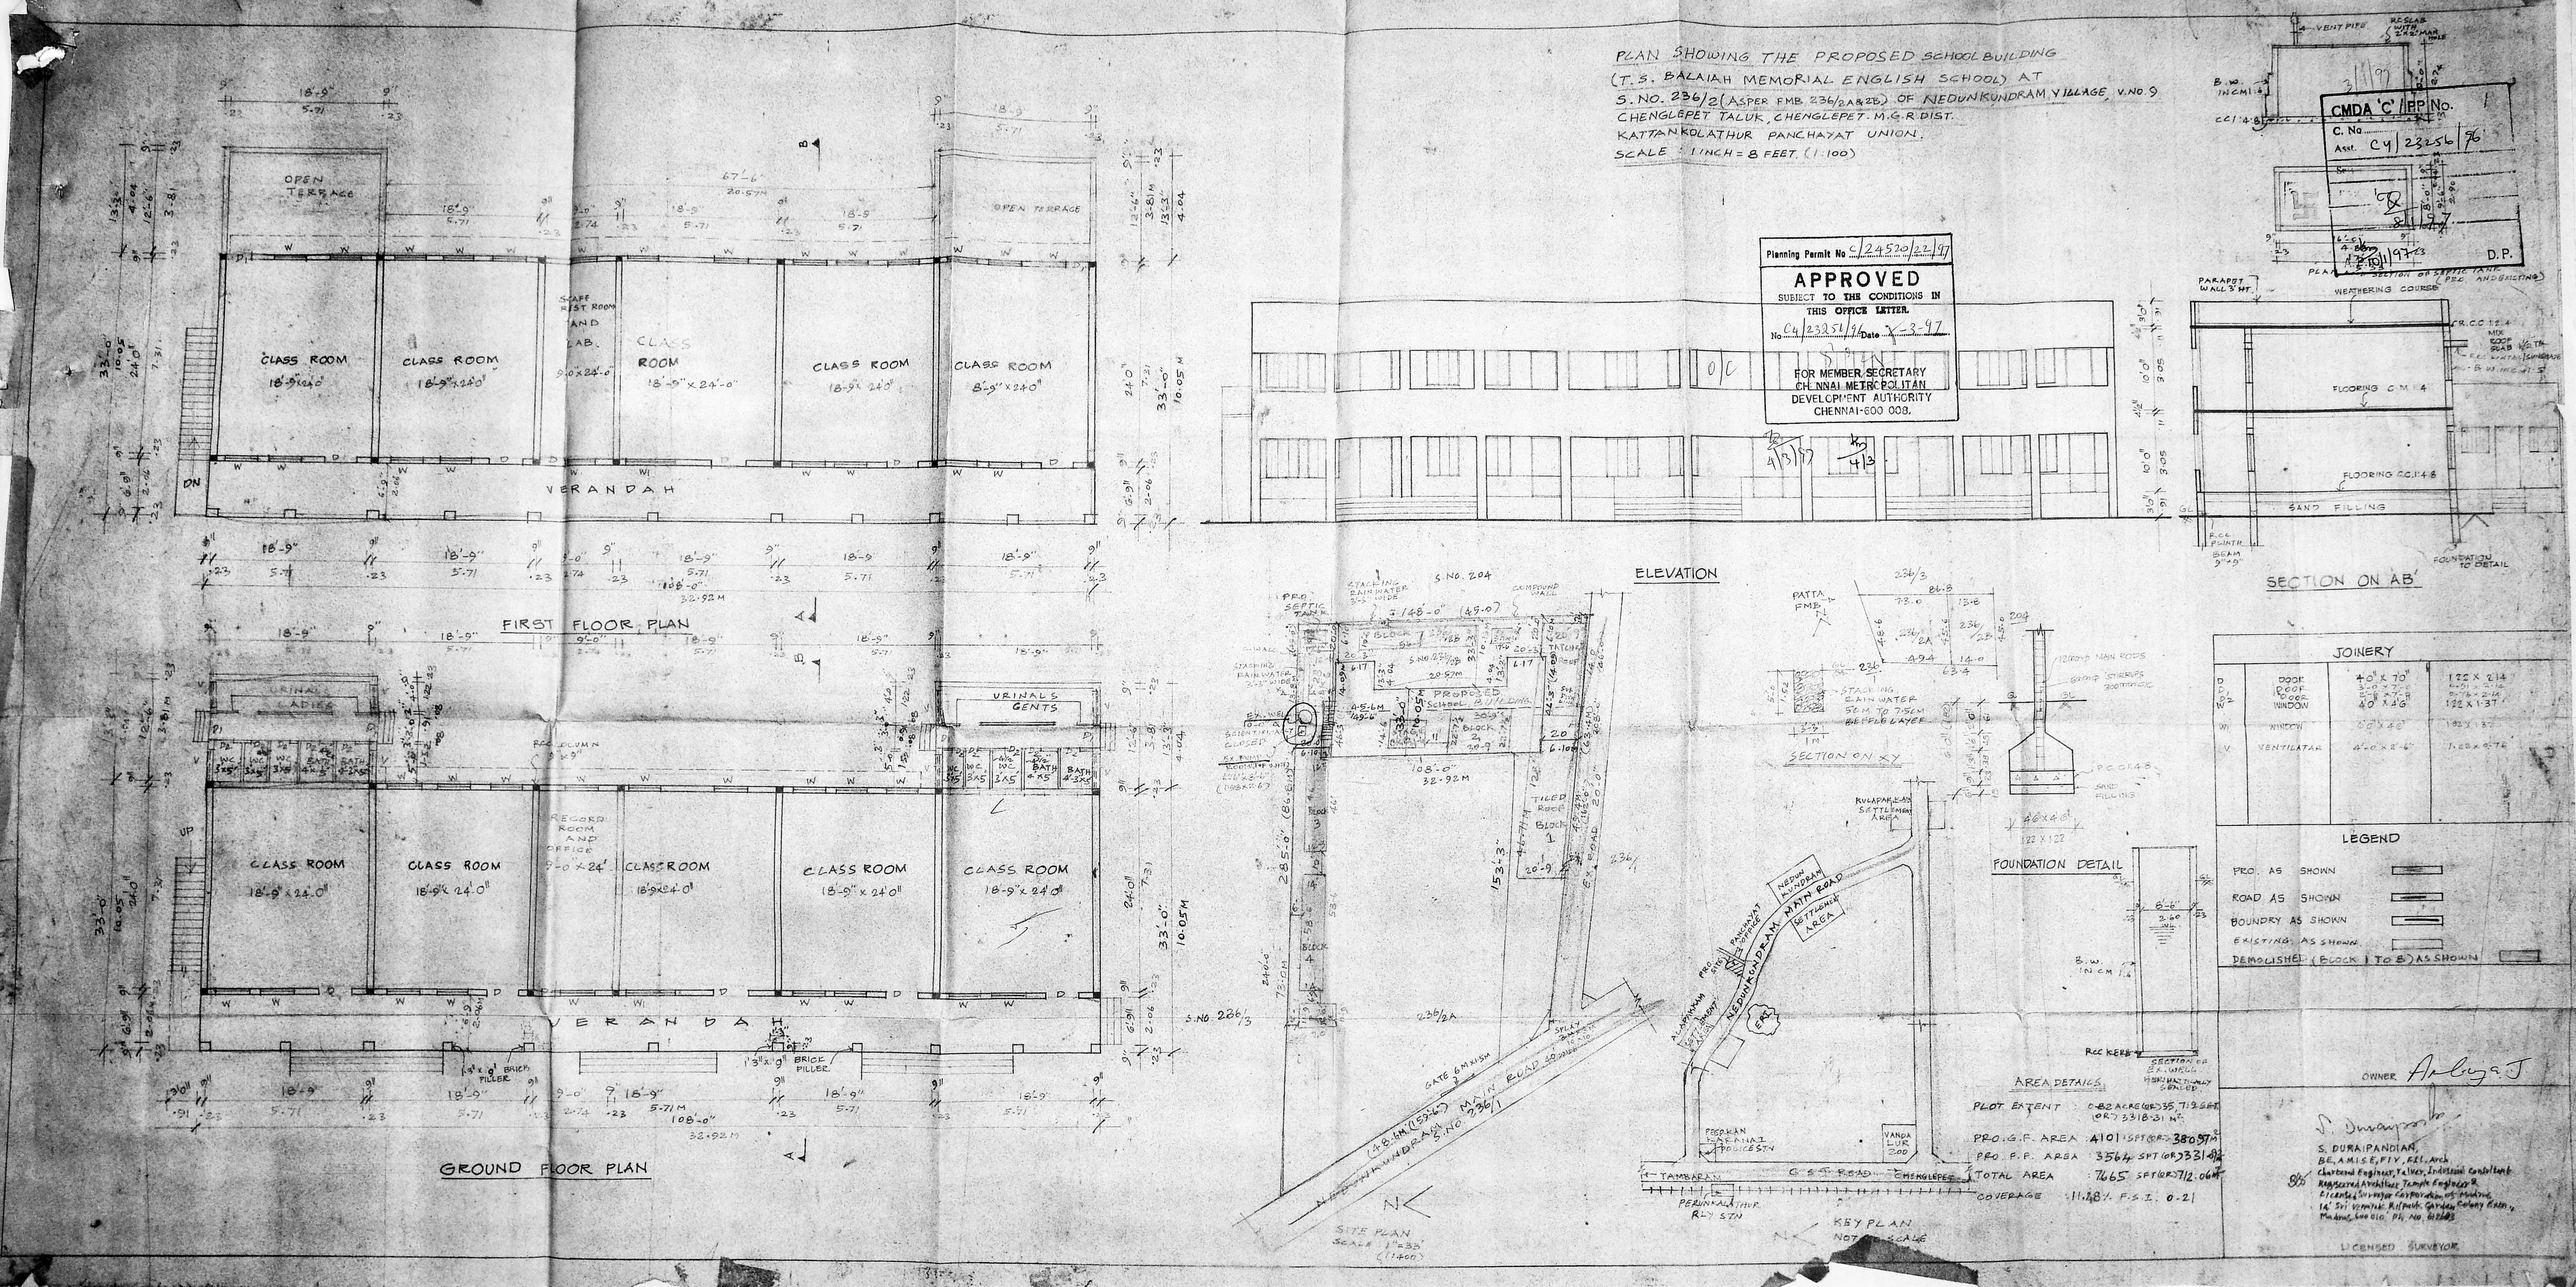PLAN SHOWING THE PROPOSED SCHOOL BUILDING
(T.S. BALAIAH MEMORIAL ENGLISH SCHOOL) AT
S.NO. 236/2 (ASPER FMB 236/2A&2B) OF NEDUNKUNDRAM VILLAGE, V.NO.9
CHENGLEPET TALUK, CHENGLEPET. M.G.R DIST.
KATTANKOLATHUR PANCHAYAT UNION.
SCALE : 1 INCH = 8 FEET. (1:100)