Sri Shanmuga Nagar

Plans Showing The Proposed Construction Of A House In P.No:184 S.No:202/1B, In V.No:1 Mannivakkam Village Chengalpet Taluk Anna District.

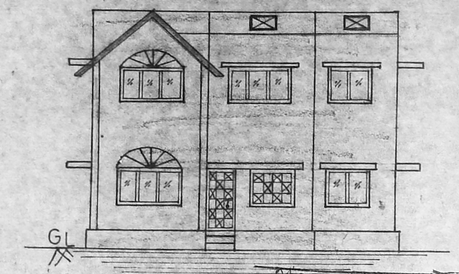

Elevation

Planning Permit No. A/111316/B/229/97

APPROVED

SUBJECT TO THE CONDITIONS IN THIS OFFICE LETTER.

No. A/111316/B/ dated 30-6-97

FOR MEMBER SECRETARY
MADRAS METROPOLITAN DEVELOPMENT AUTHORITY
MADRAS - 600 008.

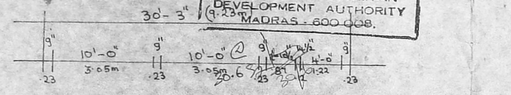

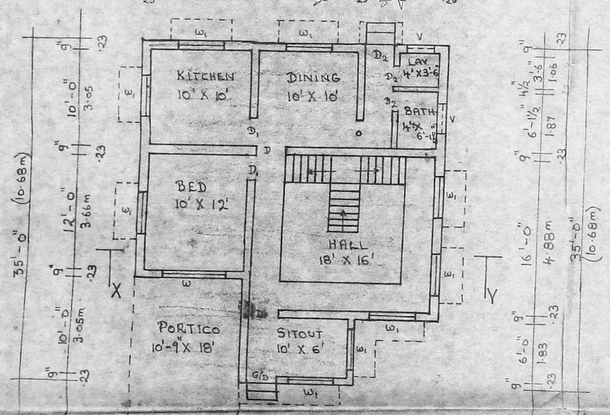

Ground Floor Plan

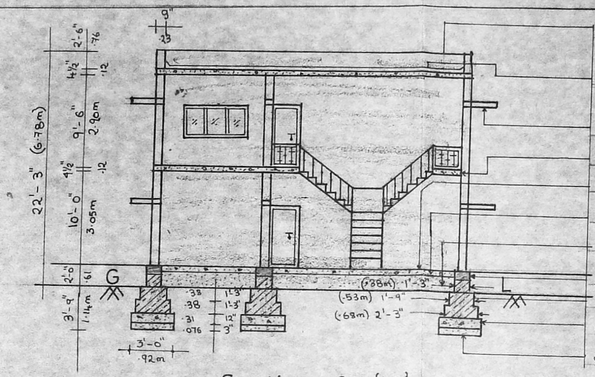

Section On 'XY'

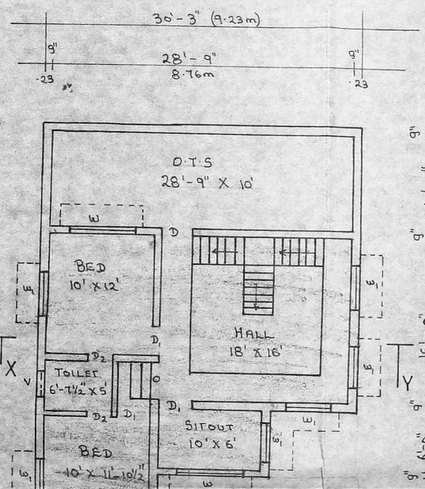

First Floor Plan

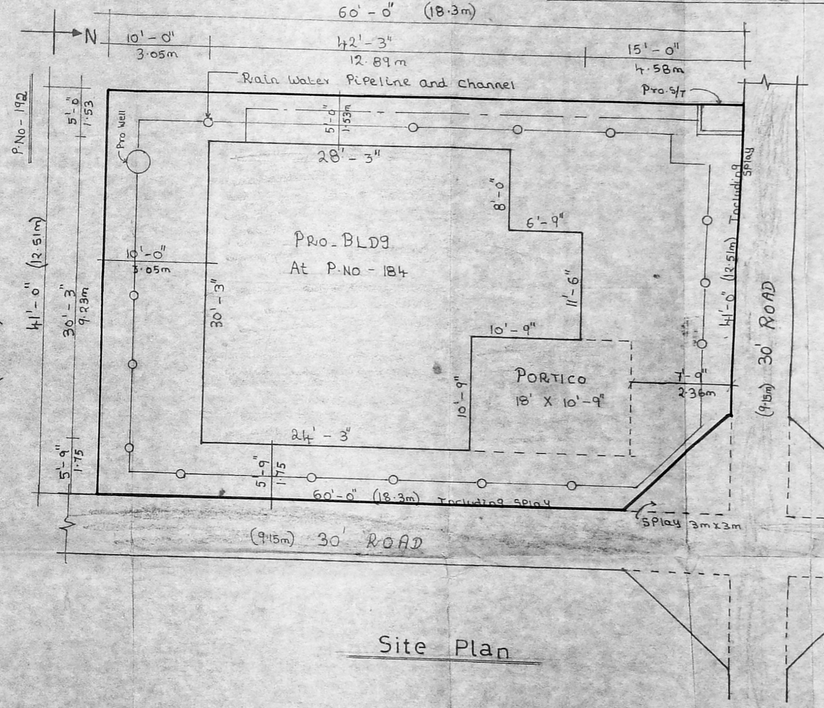

Site Plan

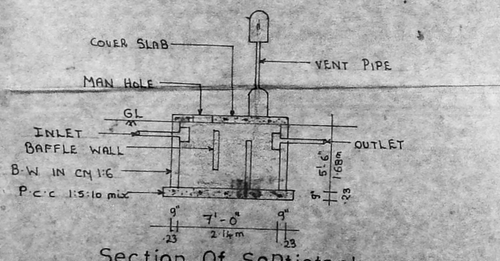

Section Of Septictank

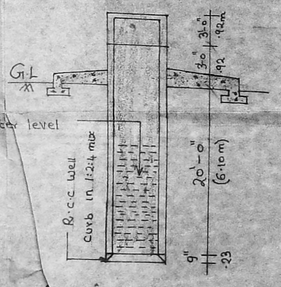

Section Of Well

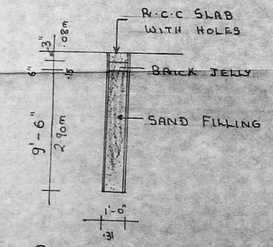

Section Of Rain Water Storage

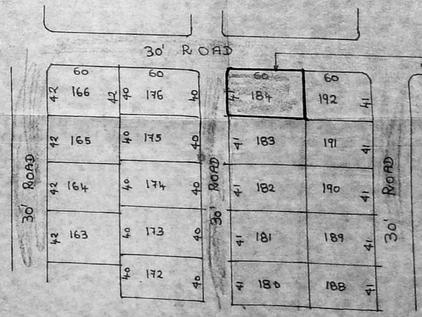

Layout Plan

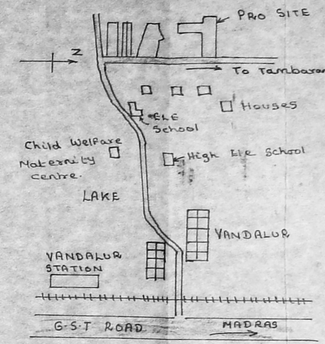

Reference:

D - DOOR - 3'-3" X 6'-6" .99 X 1.98m
D_1 - " - 3'-0" X 6'-6" .92 X 1.98m
D_2 - " - 2'-6" X 6'-6" .76 X 1.98m
W - WINDOW-6'-0" X 4'-0" 1.83 X 1.22m
W_1 - " - 4'-0" X 3'-0" 1.22 X 1.22m
V - VENTILATOR-3'-0" X 2'-0" 0.92 X 0.61m

Area Details	Sft	Sqm
Plot Area	2460	229
Plinth Area at G.F	889	83
Plinth Area at F.F	762	70
Carpet Area at G.F	735	68
Carpet Area at F.F	346	32
Portico Area	194	18

Plot Coverage = 44% F.S.I = .75

Colour Index:

Exg Road Shown Thus
Pro Work shown Thus
Boundry Line Shown Thus
Drainage Line Shown Thus
Rain Water Pipeline Shown Thus

Staircase Detail

Width - 3'-0" 0.92m
Tread - 0'-10" 0.25m
Rise - 0'-7" 0.175m

Rao Engineering Consultancy Services:
No: 16 & 17 First Floor
New Municipal Complex
Shanmugam Road
West Tambaram, Chennai-45

Drg. No: 27/3/97

Scale: 0'-1" = 8'-0"

Owner

Er. C.A. VASUDEVA RAO. D.C.E., AMIET
Approved Valuer / Engineer for
LIC, SBI, IOB, PNB, UBI, KVB, LVB
and General Insurance Companies
Licensed Surveyor for
Madras Corporation Class-I (No. 221)
Tambaram, Pallavaram & Alandur
Off: No. 16 & 17, 1st. Floor
New Municipal Compl[illegible]
Shanmu[illegible], Te[illegible], Madras-45
Phone: Off. [illegible]; [illegible]

Licensed Surveyor: