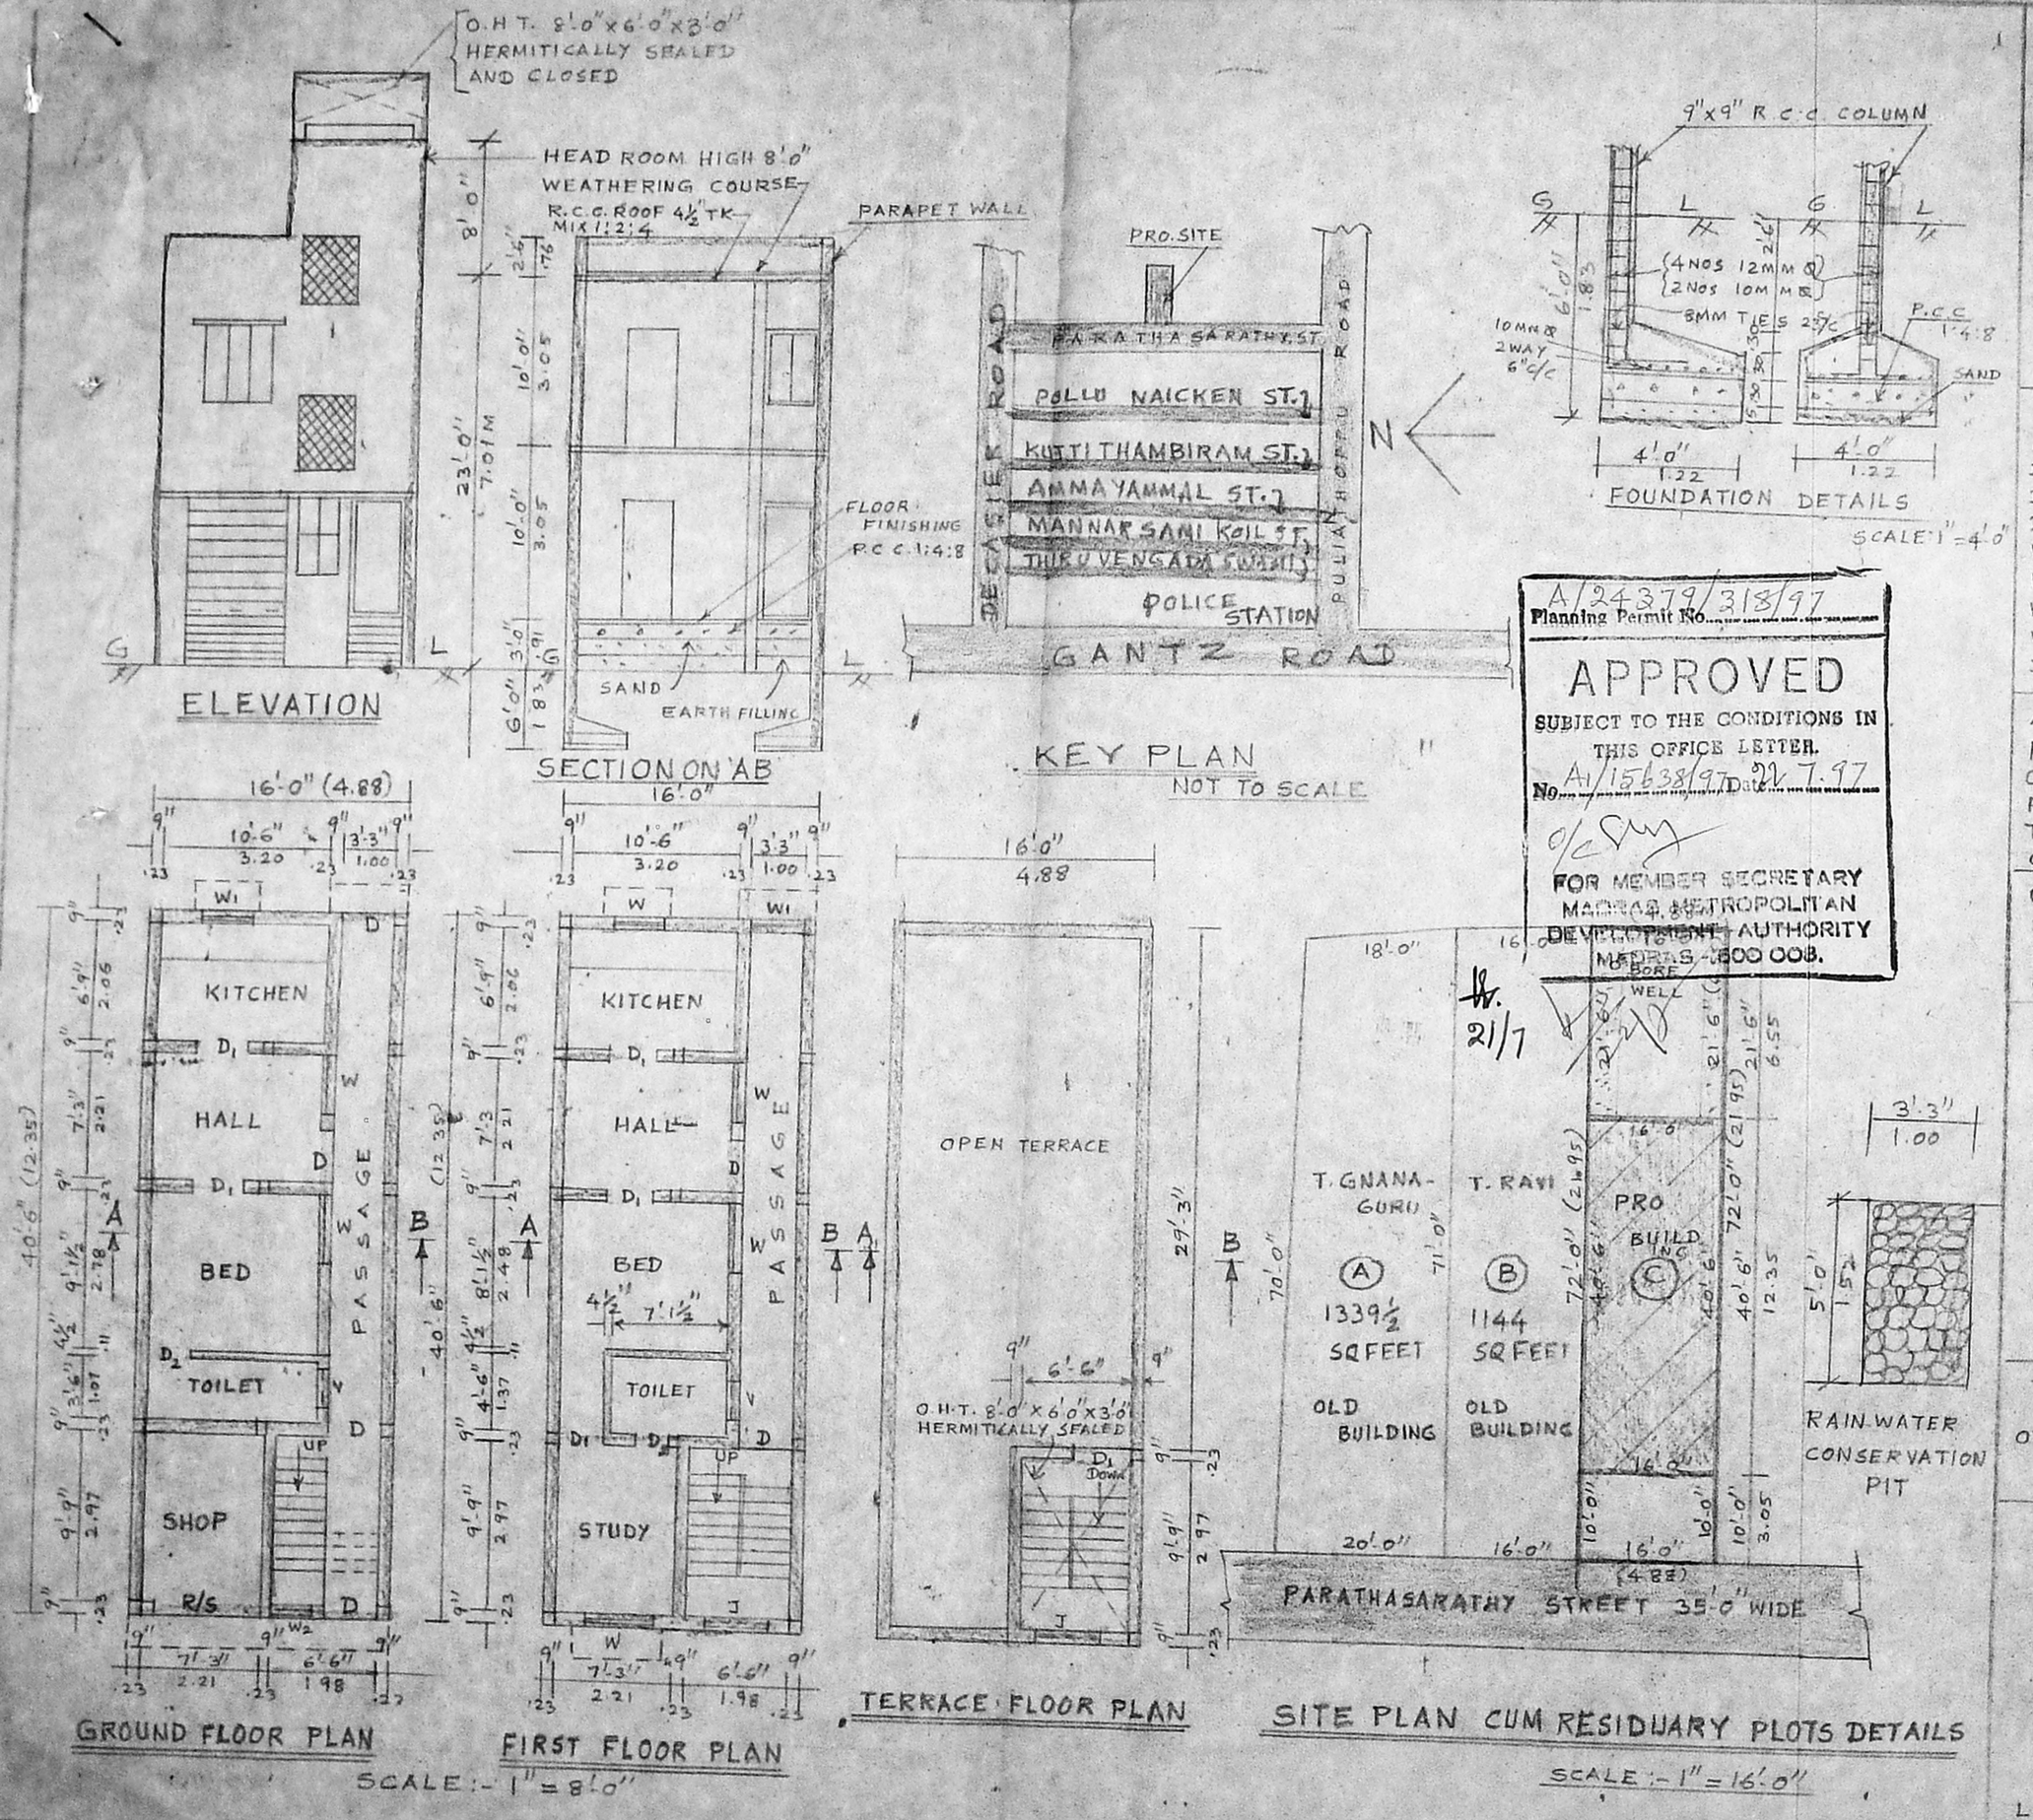

Planning Permit No. A/24379/318/97

APPROVED

SUBJECT TO THE CONDITIONS IN THIS OFFICE LETTER.

No. A1/15638/97 Date 22.7.97

FOR MEMBER SECRETARY
MADRAS METROPOLITAN DEVELOPMENT AUTHORITY
MADRAS - 600 008.

21/7

PLAN SHOWING THE PRO. CONSTRUCTION OF GF&FF RESIDENTIAL BUILDING AT D.No. 6/2.B PARATHASARATHY STREET, IN T.S. No. 1766/14 PART & 1766/19 pt BLOCK No. 40 OF PULIAN THOPPU VEPERY CHENNAI-600012

SCHEDULE OF JOINERY

R/S	ROLLING SHULTER	6'-6"x7'-0"	1.98x2.13
D	DOOR	3'-3"x7'-0"	1.00x2.13M
D1	DOOR	3'-0"x7'-0"	0.91x2.13M
D2	DOOR	2'-6"x7'-0"	0.76x2.13M
W	WINDOW	4'-0"x4'-6"	1.22x1.37M
W1	WINDOW	3'-3"x4'-6"	1.00x1.37M
W2	WINDOW	2'-6"x4'-6"	0.76x1.37M
V	VENTILATOR	2'-0"x1'-6"	0.61x0.45M
J	R.C.C. JALLY	4'-0"x4'-0"	1.22x1.22M

AREA STATEMENT

PLOT EXTENT = 1152 SQFT		107.02 M²
GROUN FLOOR = 648 SQFT		60.20 M²
FIRST FLOOR = 648 SQFT		60.20 M²
TOTAL FLOOR = 1296 SQFT		120.40 M²
COVERAGE 56.25%	F.S.I = 1.125	

COLOUR INDEX

PROPOSED
ROAD
SITE BOUNDARY

OWNER

K. SELVAM, B.E.,
Licensed Surveyor,
Class-I, Reg. No: 800,
Corporation of Chennai,
No 1/370, Mogappair East,
CHENNAI-600 050.

LICENSED SURVEYOR