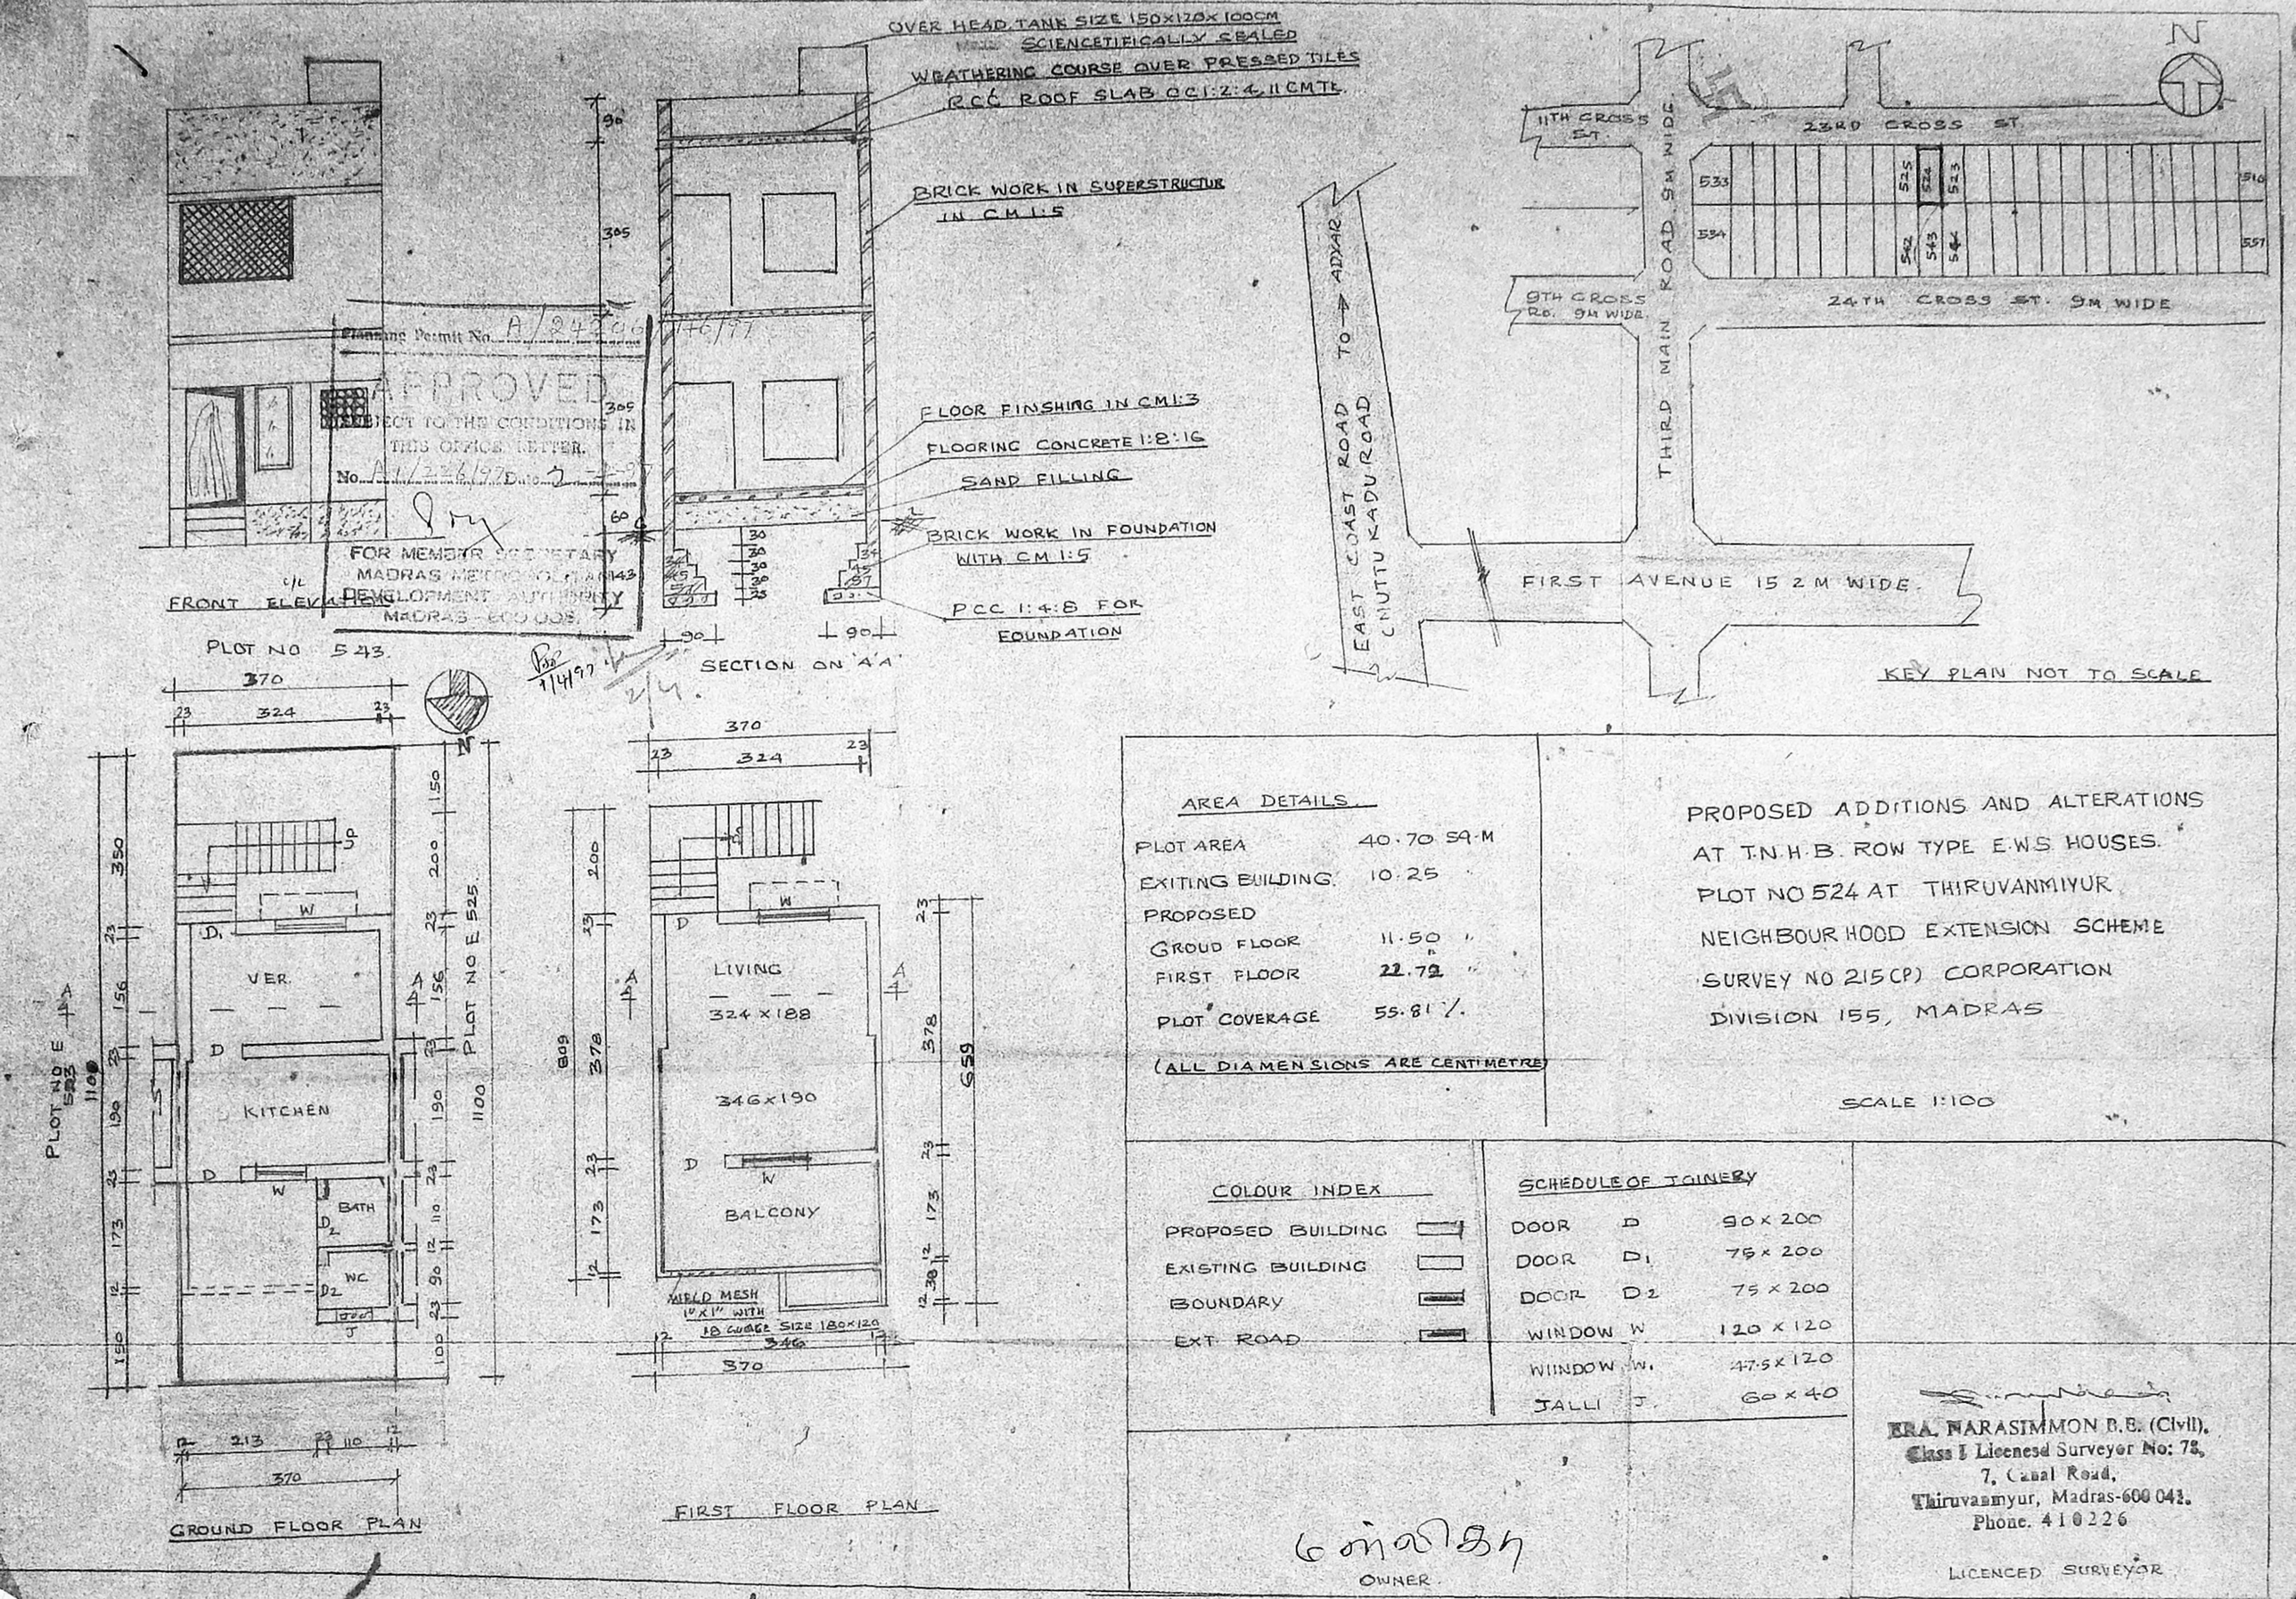

AREA DETAILS

PLOT AREA	40.70 SQ.M
EXITING BUILDING	10.25
PROPOSED	
GROUD FLOOR	11.50 "
FIRST FLOOR	22.72 "
PLOT COVERAGE	55.81 %

(ALL DIAMENSIONS ARE CENTIMETRE)

PROPOSED ADDITIONS AND ALTERATIONS AT T.N.H.B. ROW TYPE E.W.S HOUSES. PLOT NO 524 AT THIRUVANMIYUR NEIGHBOURHOOD EXTENSION SCHEME SURVEY NO 215(P) CORPORATION DIVISION 155, MADRAS

SCALE 1:100

COLOUR INDEX

PROPOSED BUILDING	
EXISTING BUILDING	
BOUNDARY	
EXT. ROAD	

SCHEDULE OF JOINERY

DOOR	D	90 x 200
DOOR	D1	75 x 200
DOOR	D2	75 x 200
WINDOW	W	120 x 120
WINDOW	W1	47.5 x 120
JALLI	J	60 x 40

OWNER

ERA. NARASIMMON B.E. (Civil),
Class I Licenesd Surveyor No: 78,
7, Canal Road,
Thiruvanmyur, Madras-600 041.
Phone. 410226
LICENCED SURVEYOR