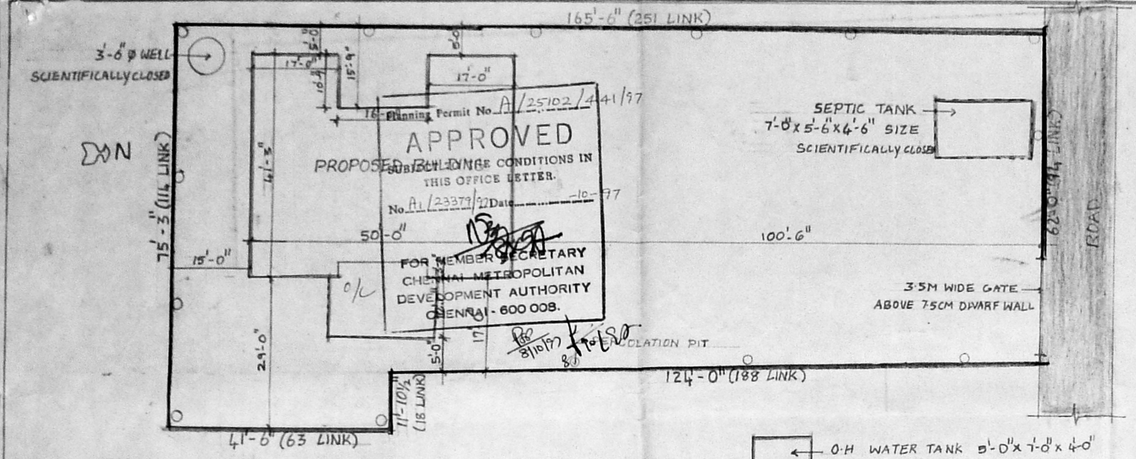

SITE PLAN
SCALE :- 1" = 16'-0"

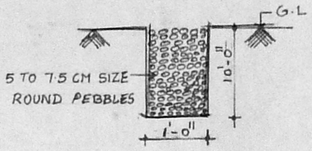

CROSS SECTION OF PERCOLATION PIT

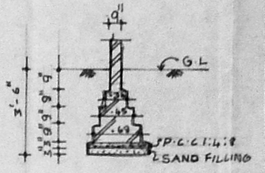

FOUNDATION DETAIL

SCHEDULE OF JOINERY

MD	MAIN DOOR	3'-6" x 7'-0"
D	DOOR	3'-0" x 7'-0"
D_1	DOOR	2'-6" x 7'-0"
W	WINDOW	6'-0" x 4'-6"
W_1	WINDOW	4'-6" x 4'-6"
W_2	WINDOW	3'-6" x 3'-6"
V	VENTILATOR	2'-0" x 2'-0"

AREA STATEMENT

PLOT AREA — 10,900 SQ.FT.
GROUND FLOOR AREA — 2,124.30 SQ.FT.
FIRST FLOOR AREA — 538.61 SQ.FT.
TOTAL AREA — 2663.10 SQ.FT.
PLOT COVERAGE — 20%.
F.S.I — 0.24

COLOUR INDEX

PROPOSED
BOUNDRY
ROAD

PROPOSED RESIDENTIAL BUILDING AT S.NO 176/1 Pt(B_2) PERUNGUDI VILLAGE, TAMBARAM TALUK, CHENGAI-ANNA DISTRICT.

SCALE :- 1" = 8'-0"	DATE :- 19-7-97	ALL DIMENSIONS
SHEET NO :- 1	JOB. NO. 174/97	ARE IN FEET & INCHES

SIGNATURE OF OWNER :-

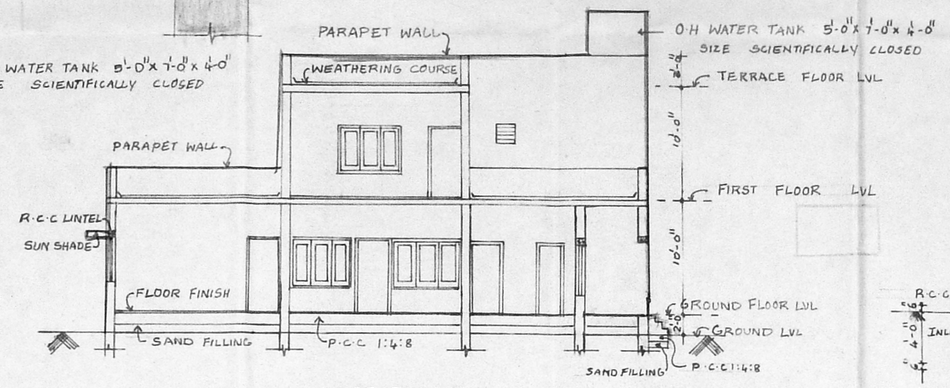

SECTION A-A

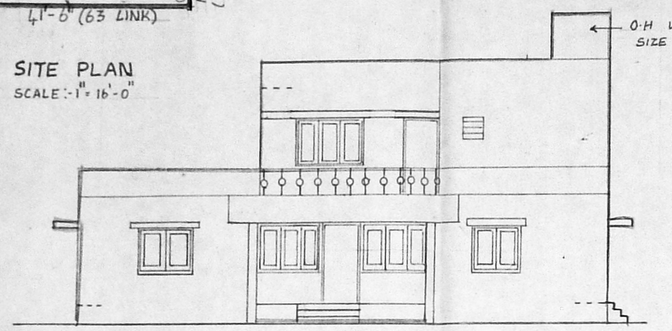

ELEVATION

Revised plan 8/10/97

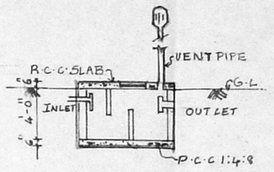

SECTION

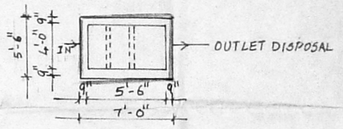

PLAN OF SEPTIC TANK

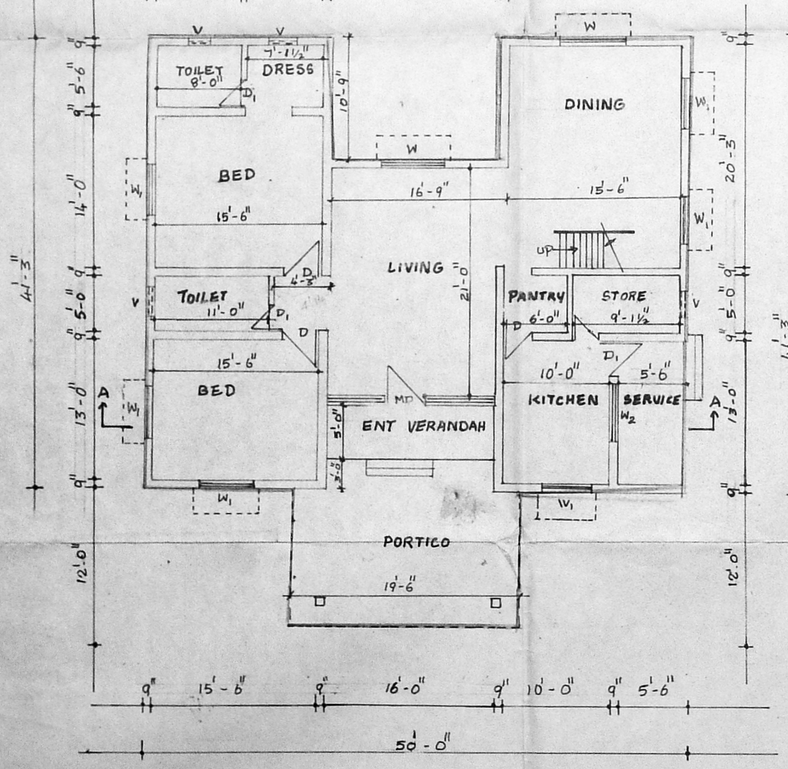

GROUND FLOOR PLAN

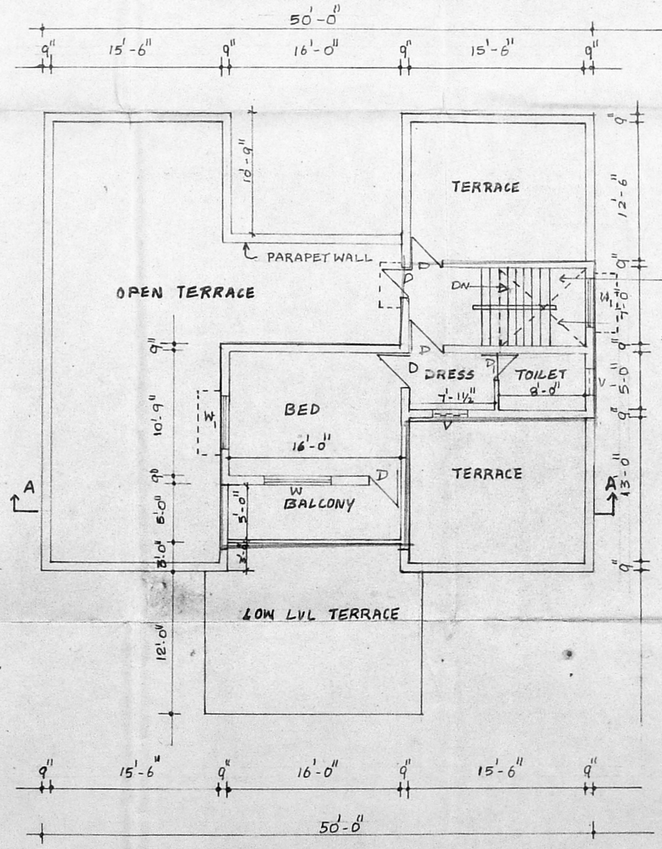

FIRST FLOOR PLAN

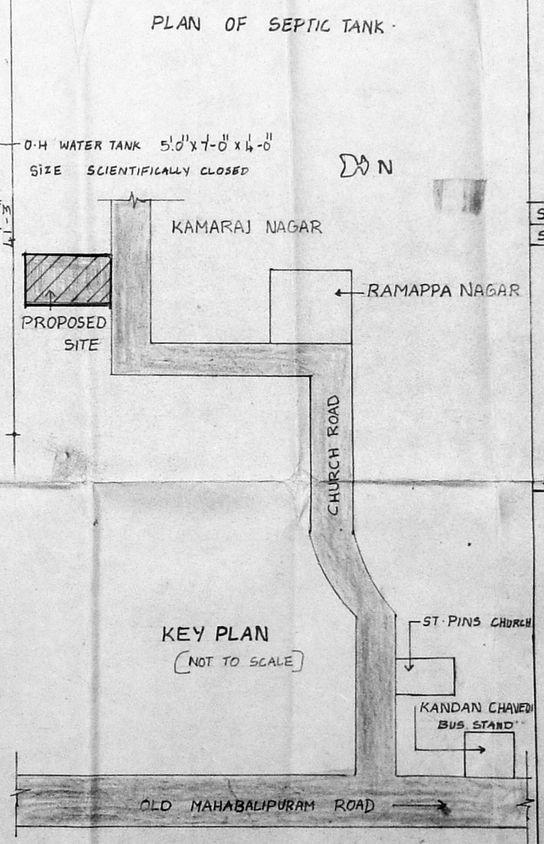

T.A Varghese

D. SURESH KUMAR, A.I.I.A., A.I.I.D.,
Regd. Architect & Interior Designer CA/93/16705
Licensed Surveyor No. ...
CORPORATION OF MA...
FLAT-A, FIRST FL...
1, MUNIRATHNAM ST...
AMINJIKARAI, MADR...
PH: 4834200

SIGNATURE OF LICENSED SURVEYOR