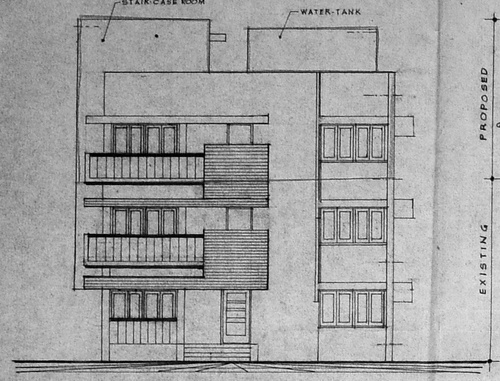

FRONT ELEVATION

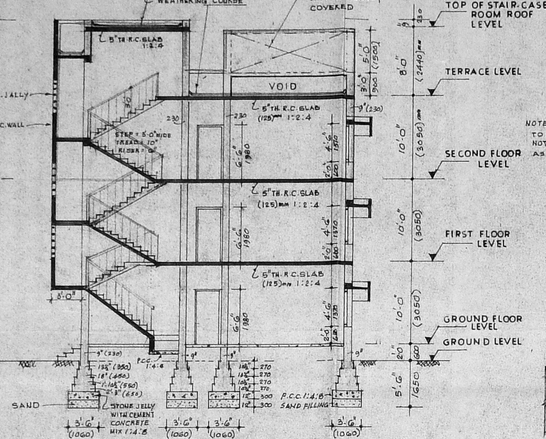

SECTION (A) (B)

NOTE:- TO BE REMOVED IF NOT CONDONED AS REQUESTED

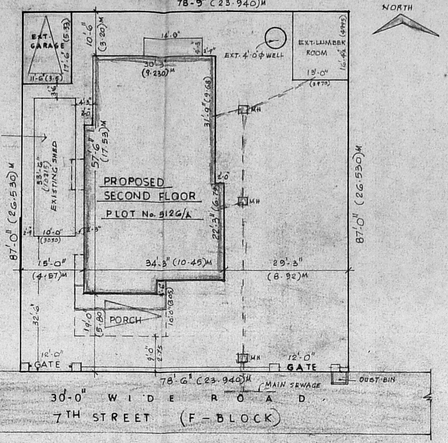

SITE - PLAN
SCALE: 1" = 10'-0" (1:200)

REFERANCE
EXISTING
PROPOSAL
ROAD
SEWAGE
BOUNDARY
REMOVAL

A/24154/97/97
Building Permit No.
APPROVED
SUBJECT TO THE CONDITIONS IN THIS OFFICE LETTER.
No. A1/23644/97 Date 3.3.97
FOR MEMBER SECRETARY
MADRAS METROPOLITAN DEVELOPMENT AUTHORITY
MADRAS - 600 008.

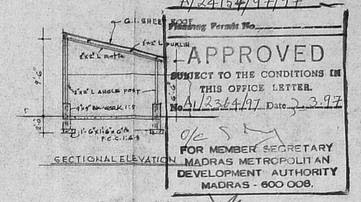

SECTIONAL ELEVATION

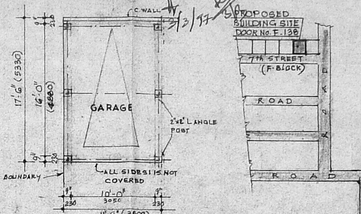

PLAN (EXISTING)

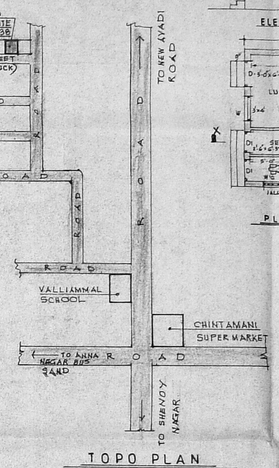

TOPO PLAN
(NOT TO SCALE)

TERRACE PLAN

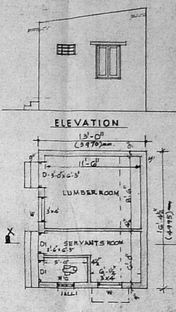

PLAN (EXISTING)

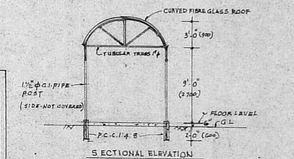

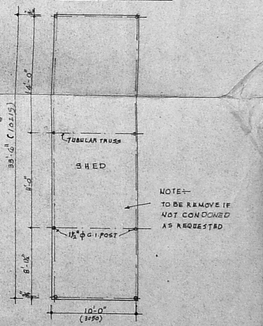

PLAN (EXISTING)

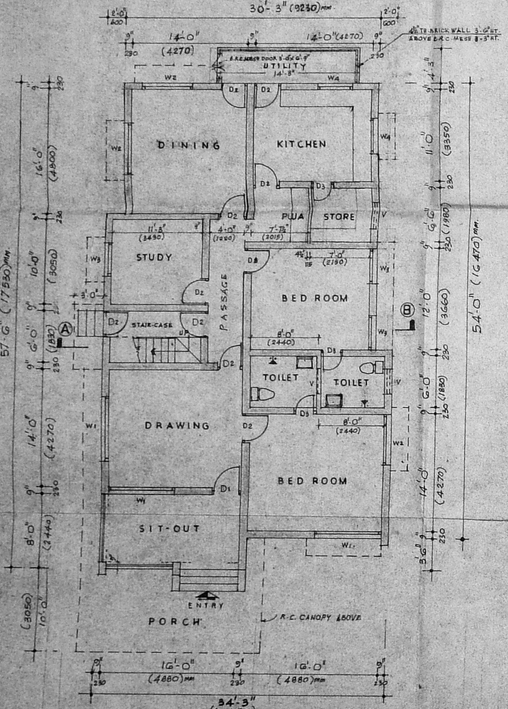

GROUND FLOOR PLAN
(EXISTING BUILDING)

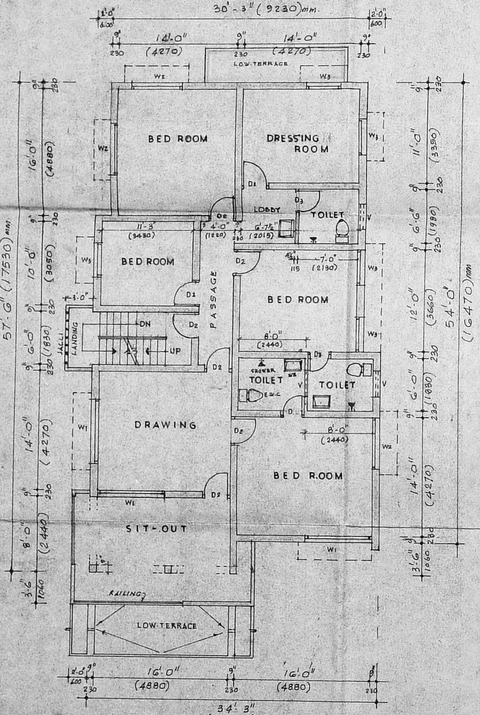

FIRST FLOOR PLAN
(EXISTING BUILDING)

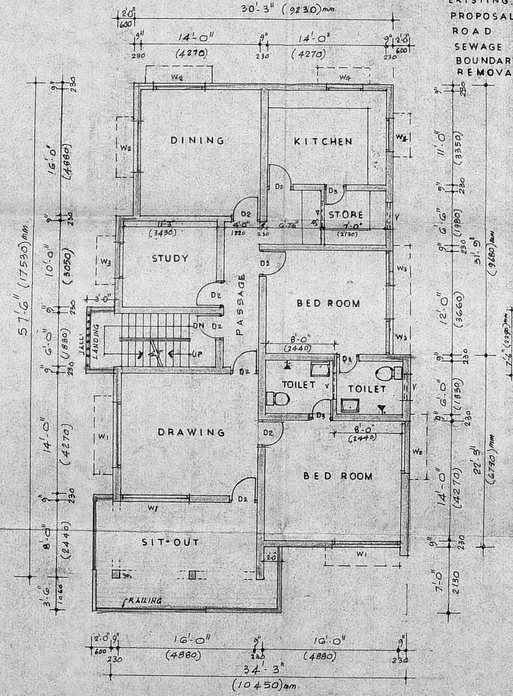

SECOND FLOOR PLAN
(PROPOSED BUILDING)

SCHEDULE OF JOINERY

D1	DOOR	3'-6" X 6'-6"	1060 X 1980
D2	DOOR	3'-0" X 6'-6"	900 X 1980
D3	DOOR	2'-6" X 6'-6"	760 X 1980
W1	WINDOW	8'-0" X 4'-6"	2440 X 1370
W2	WINDOW	6'-0" X 4'-6"	1830 X 1370
W3	WINDOW	4'-0" X 4'-0"	1220 X 1370
W4	WINDOW	4'-0" X 3'-0"	1200 X 900
V	VENTILATOR	3'-0" X 2'-0"	900 X 600

AREA STATEMENT

PLOT AREA:	G829.55 SQFT	G33.534 M²
GROUN FLOOR	1817.24 SQFT	168.52 M²
FIRST FLOOR	1913.38 SQFT	177.46 M²
PRO: SECOND FLOOR	1795 SQFT	166.51 M²
STAIR-CASE ROOM EXISTING 2ND FLOOR	118 SQFT.	10.95 M²
PRO: STAIR-CASE	118 SQFT.	10.95 M²
EXISTING GARAGE	201 SQFT	18.67 M²
EXT: UTILITY	60 SQFT	5.57 M²
EXT: LUMBAR ROOM	213 SQFT	19.76 M²
EXT. SHED	335 SQFT	31.08 M²
TOTAL AREA	6570 SQFT.	609.51 M²
PROPOSED AREA	1913 SQFT	177.46 M²

PROPOSED ADDITION OF
EXISTING DWELLING HOUSE
FOR JUSTICE A. VARADARAJAN
DOOR No. F-138, F - BLOCK
7TH STREET
ANNA NAGAR EAST
CHENNAI - 600102
S. No. 44/1 PT & 46/5 PT, T. S. No. 58 PT
BLOCK No. 3 OF PERIYAK U. DAL VILLAGE

SIGNATURE OF OWNER

NORTH POINT

SCALE: 1" = 8'-0" (1:100)

DATE: 7-12-1996

DRAWN: C. Suthish

O. TIRUMAL RAO, I.C.E.
Consulting Civil Engineer,
Class I Licensed Surveyor No. 282
CORPORATION OF MADRAS
Office & Residence: T-171, Anna Nagar East
MADRAS-600 102

LICENCED SURVEYOR