PLAN SHOWING THE PROPOSED G+F.FLOOR BUILDING AT P.No. 85-A PAVENDAR NAGAR IN S.No. 97 Pt OF KATTUPAKKAM VILLAGE, POONAMALEE PANCHAYAT UNION.

(L/O. APPD. BY MMDA. PPD/L.O.NO: 155/88)

SCALE : 8 FEET TO AN INCH (1:100)

Scrutiny 25/2/98 A/2889/97

SITE EXTENT 1200 Sq.Ft / 111.5 M²
G.F.A. 542 Sq.Ft / 50.37 m²
F.F.A. 540 Sq.Ft / 50.18 m²
T.F.A. 1082 Sq.Ft / 100.55 m²
F.S.I. 0.86
COVERAGE : 45.16%

SCHEDULE OF JOINERY

D -	DOOR	1.00 x 2.13
D1 -	DOOR	0.90 x 2.13
D2 -	DOOR	0.76 x 2.13
D/V	DOOR VENTILATOR	0.76 x 2.13
W	WINDOW	1.37 x 1.37
W1	WINDOW	1.22 x 1.37
V	VENTILATOR	0.60 x 0.45

SITE EXTENT P.NO: 85 : 2400 Sq.Ft / 223 M²
P.NO: 85A : 1200 Sq.Ft / 111.5 M²
P.NO: 85B : 1200 " / 111.5 M²

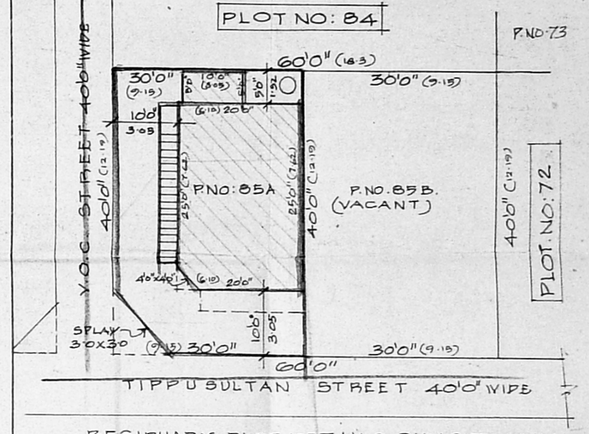

RESIDUARY PLOT DETAILS CUM SITE PLAN
SCALE : 16' to an inch (1:200)

OWNER K. Sujatha

K. SELVAM B.E. A.M.I.E.
Consulting Civil Engineer. Charted Engineer.
Class-I. LICENSED SURVEYOR REG. NO: 800
CORPORATION OF CHENNAI & AMBATTUR MAFTY
NO: 1/370, MOGAPPAIR EAST.
CHENNAI - 600050

LICENSED SURVEYOR

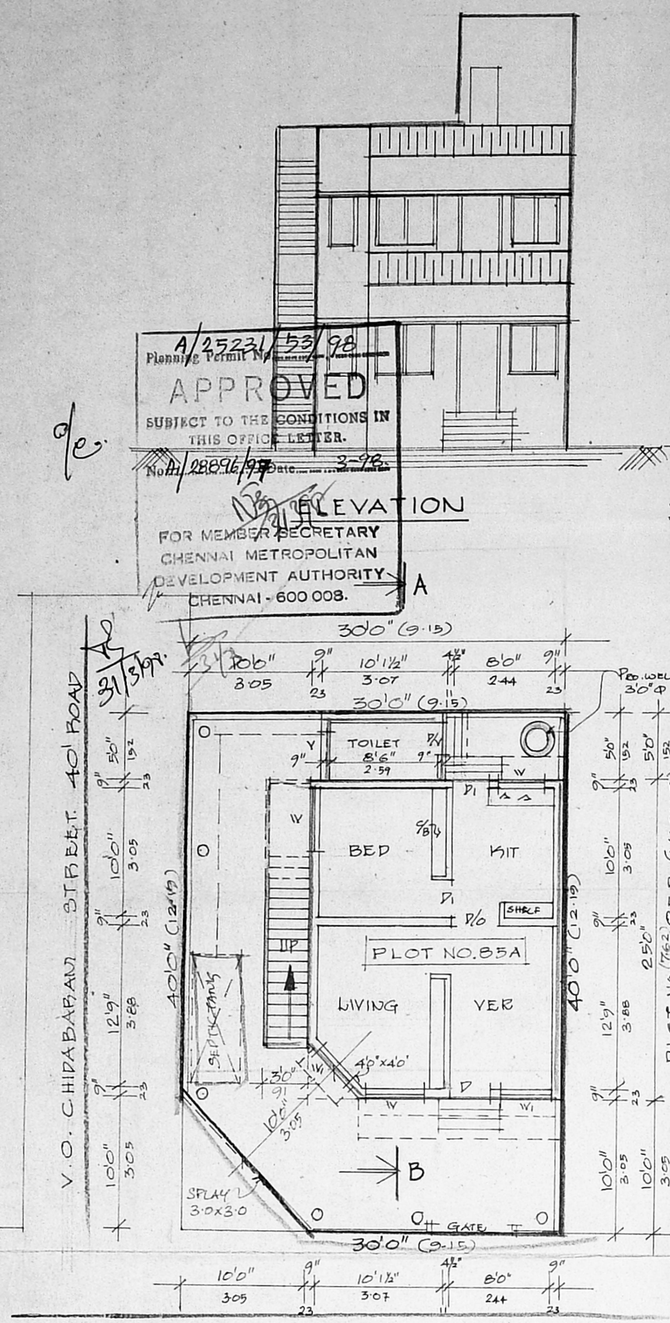

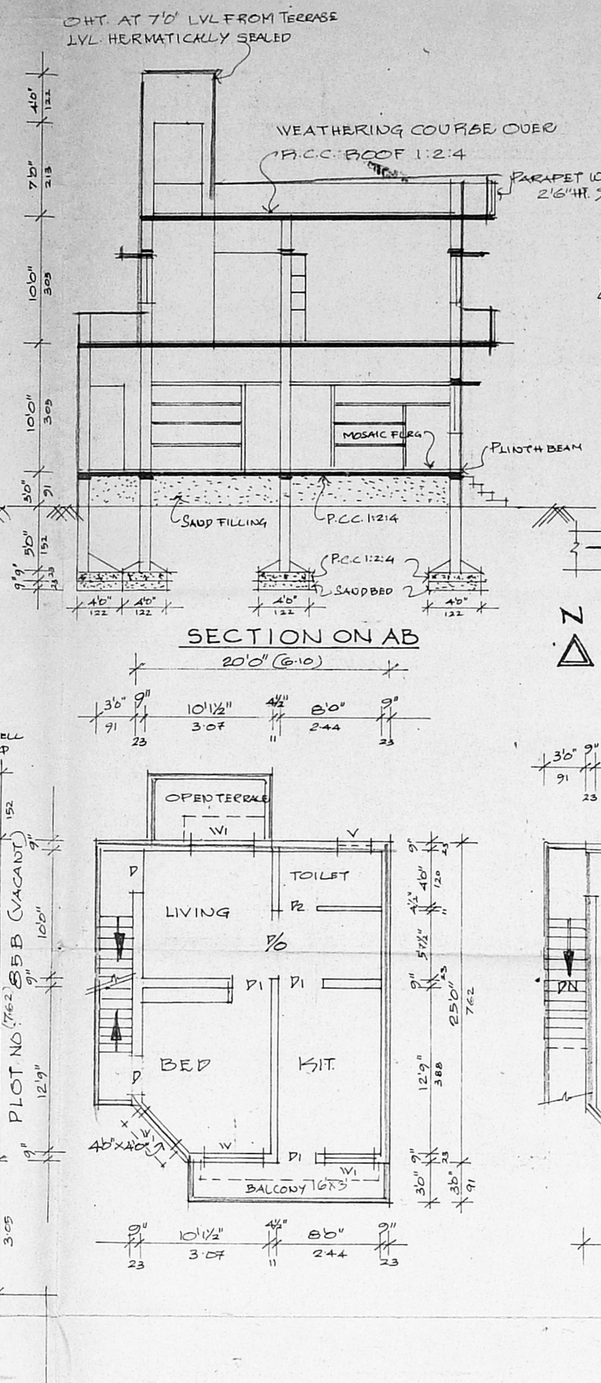

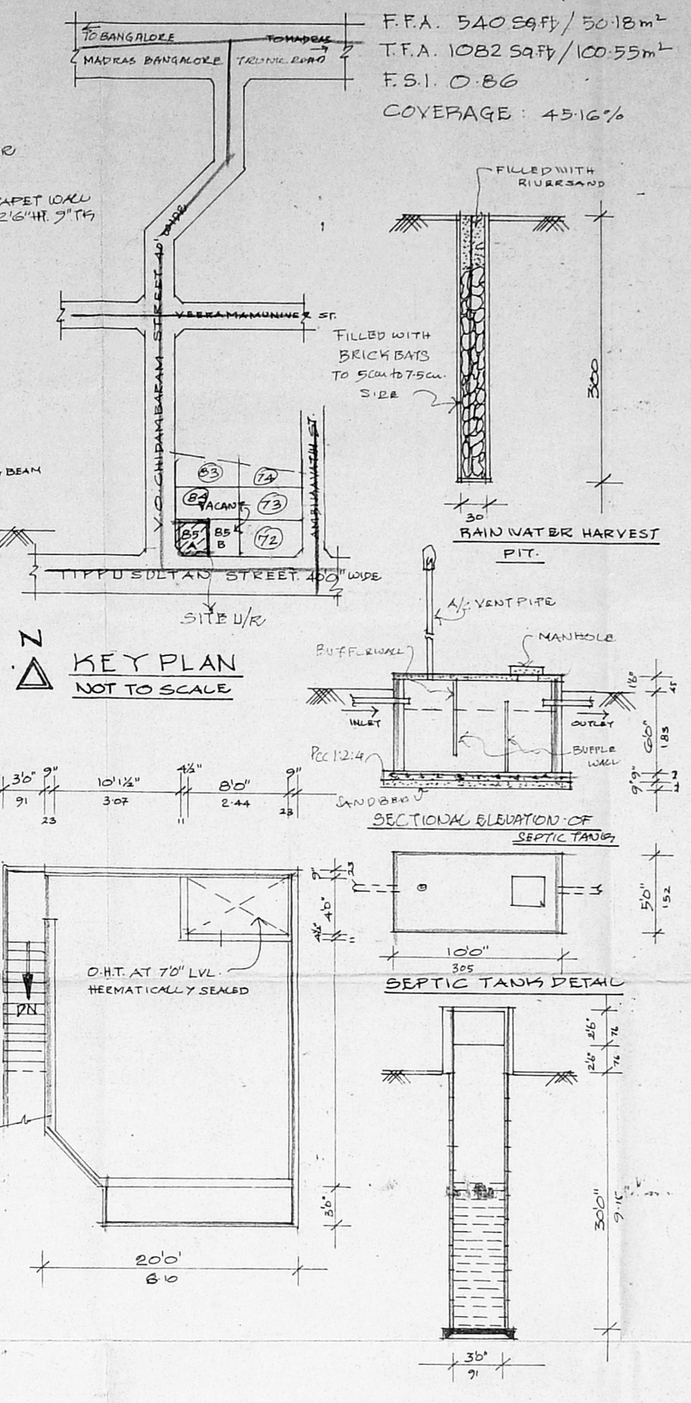

REFERENCE
PROPOSED
ROAD
SITE BOUNDARY