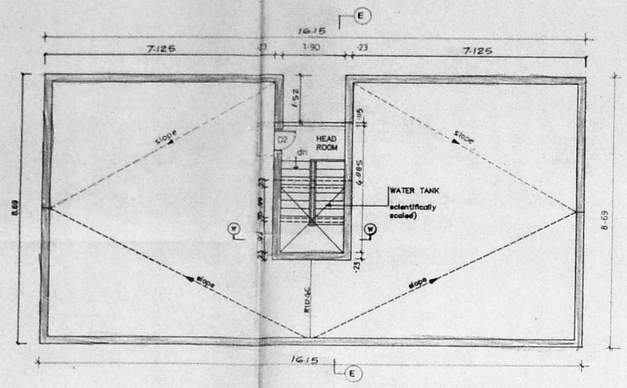

TERRACE FLOOR PLAN

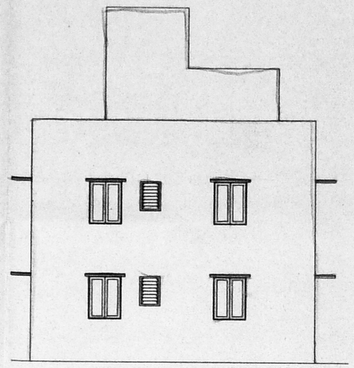

FRONT ELEVATION

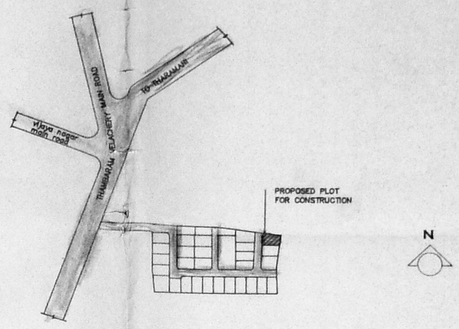

KEY PLAN
(not to scale)

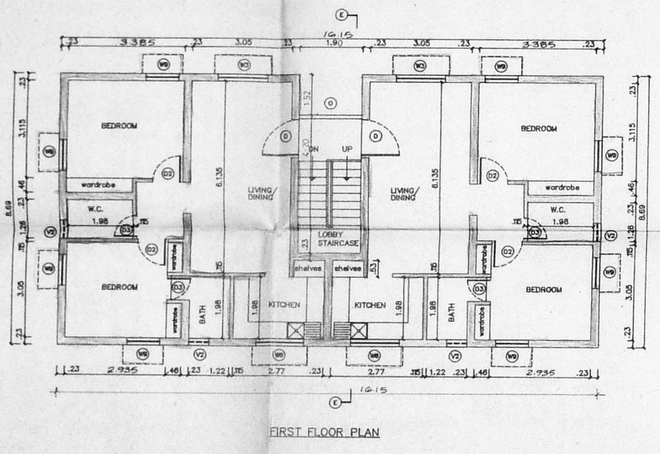

FIRST FLOOR PLAN

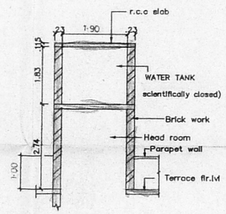

SECTION WW
SECTION OF WATER TANK
SCALE 1:100

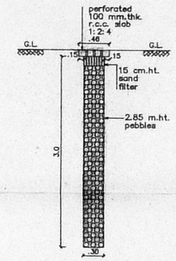

SECTION – DD
PERCOLATION PIT
SCALE 1:50

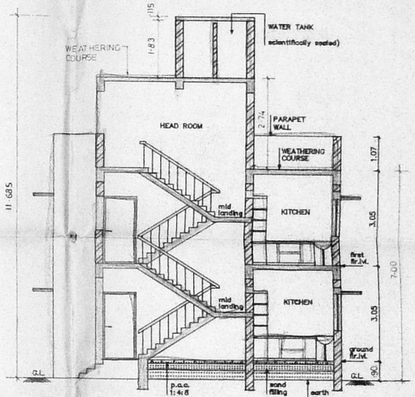

SECTION – EE

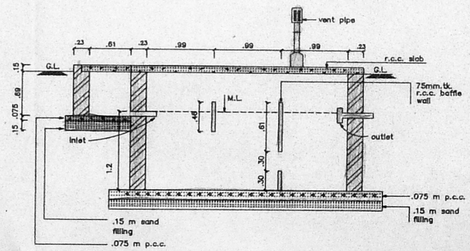

SECTION – CC
SEPTIC TANK
SCALE 1:100

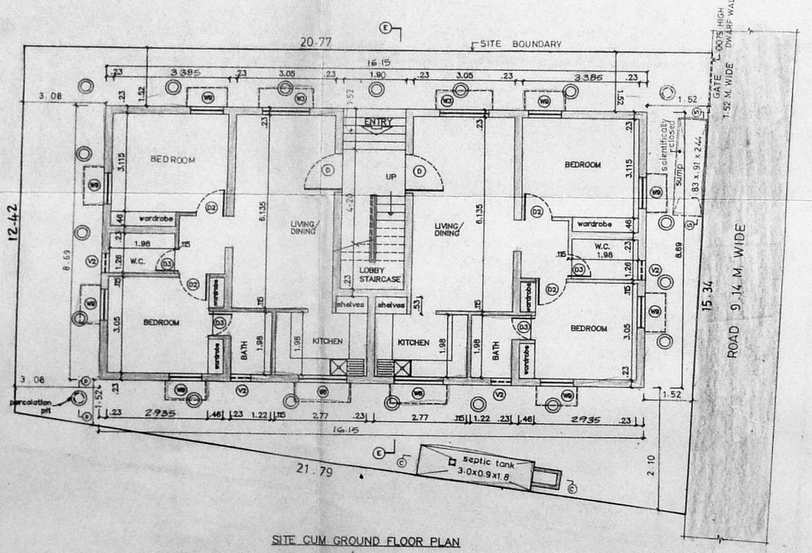

SITE CUM GROUND FLOOR PLAN

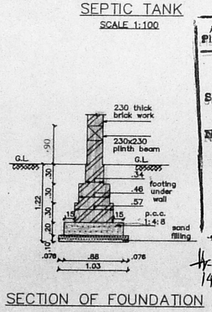

SECTION OF FOUNDATION
SCALE 1:50

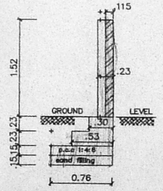

SECTION OF
COMPOUND WALL
SCALE 1:50

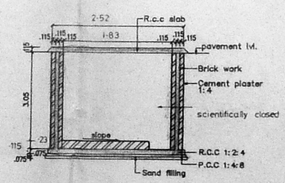

SECTION SS
SECTION OF SUMP
SCALE 1:100

A/25837/376/97
Planning Permit No.
APPROVED
SUBJECT TO THE CONDITIONS IN THIS OFFICE LETTER.
No. A2/13922/97 Date 8.97
O/C
FOR MEMBER SECRETARY
MADRAS METROPOLITAN DEVELOPMENT AUTHORITY
MADRAS - 600 008.

LEGEND

CODE	SIZE	DESCRIPTION
D1	1.22 x 1.981	TEAK WOOD FRAMED FLUSH DOOR
D2	0.91 x 1.981	COUNTRY WOOD FRAMED FLUSH DOOR
D3	0.76 x 1.981	COUNTRY WOOD FRAMED FLUSH DOOR
W3	1.775 x 1.37	STEEL GLAZED WINDOW
W6	1.475 x 0.875	STEEL GLAZED WINDOW
W9	0.975 x 1.37	STEEL GLAZED WINDOW
V2	0.61 x 0.94	STEEL GLAZED VENTILATOR
O	1.9 x 1.97	OPENING

SPECIFICATION

SL.NO	DESCRIPTION
1.	P.C.C. 1:4:8 IN FOUNDATION
2.	SAND FILLING IN FOUNDATION
3.	BRICK WORK IN C.M. 1:6
4.	R.C.C. WORK FOR SLABS,LINTELS & BEAMS Etc.,
5.	PLASTERING IN C.M. 1:5 EXTERNAL & 1:4 INTERNAL
6.	MOSAIC TILED FLOORING.
7.	WEATHERING COURSE OF BRICK JELLY LIME CONC.
8	CONCRETE BLOCK IN FILL

AREA STATEMENT

PLOT AREA	294.87 M²
BUILT UP AREA	274.911 M²

COLOUR INDEX

PROPOSED CONSTRUCTION	
BOUNDARY OF SITE	
ROAD	

R.No.	DATE	REVISIONS	INITIAL

DRG No:	DATE	SCALE	FILE	DRAWN	CHECKED
1 245 179 M	01-03-94	1 : 100	SPIC 3ACOR32	jones	

PROPOSED CONSTRUCTION OF DWELLING UNITS IN PLOT No : 32, L.A. No 3/95, Dt 5-6-95 AT SURVEY Nos. 249/3, 250/2, 250/3, 251/5, 254/4 & 328/1, (VILLAGE - **VELACHERY**) VELACHERY, TAMBARAM - ROAD MADRAS – 600 048. TALUK : MAMBALAM – GUINDY,

OWNER'S SIGNATURE

L.S. No : 306 95/96

LICENSED SURVEYOR

N