Sanity plan.
A 2/14874/97.
2
9.7.97

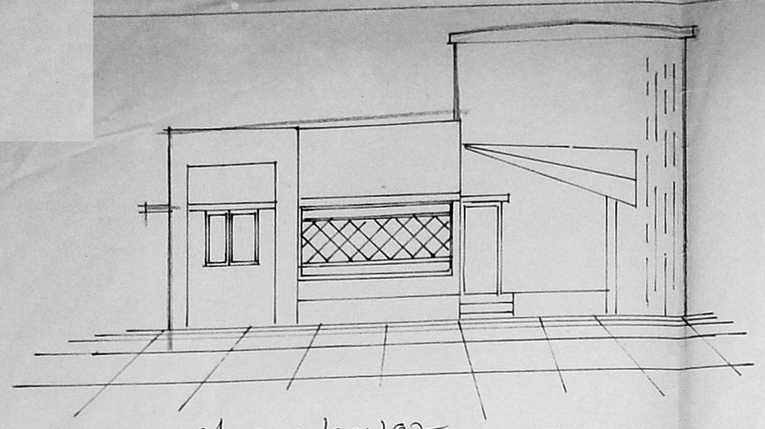

FRONT ELEVATION

A/25047/388/97

Planning Permit No.

APPROVED

SUBJECT TO THE CONDITIONS IN THIS OFFICE LETTER.

No. A2/14874/97 Date 8.97

FOR MEMBER SECRETARY
MADRAS METROPOLITAN DEVELOPMENT AUTHORITY
MADRAS 600 008.

19/8/97

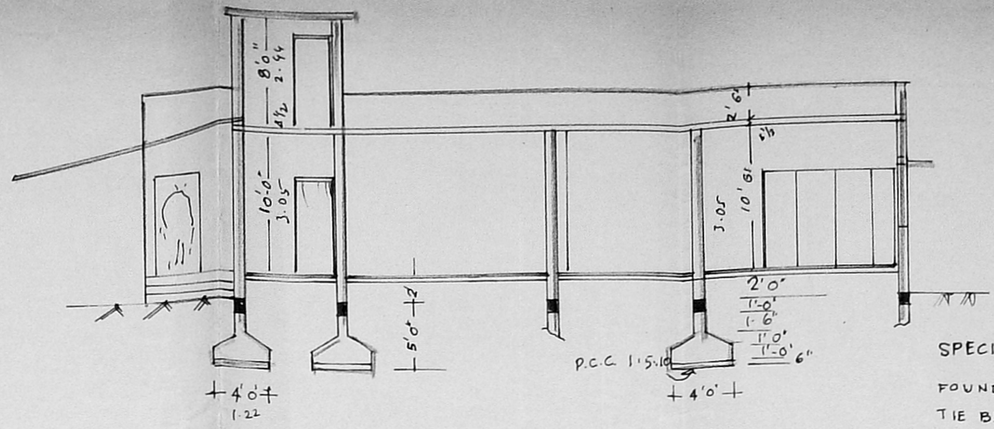

SECTION 'AA'

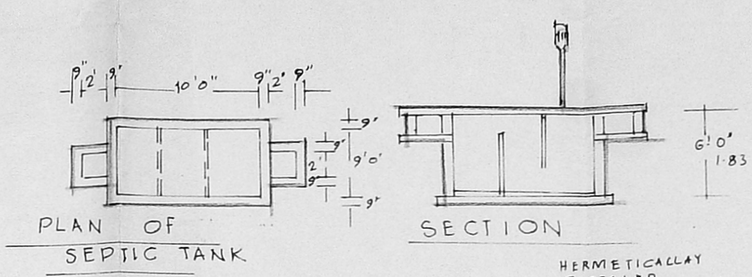

PLAN OF SEPTIC TANK

SECTION

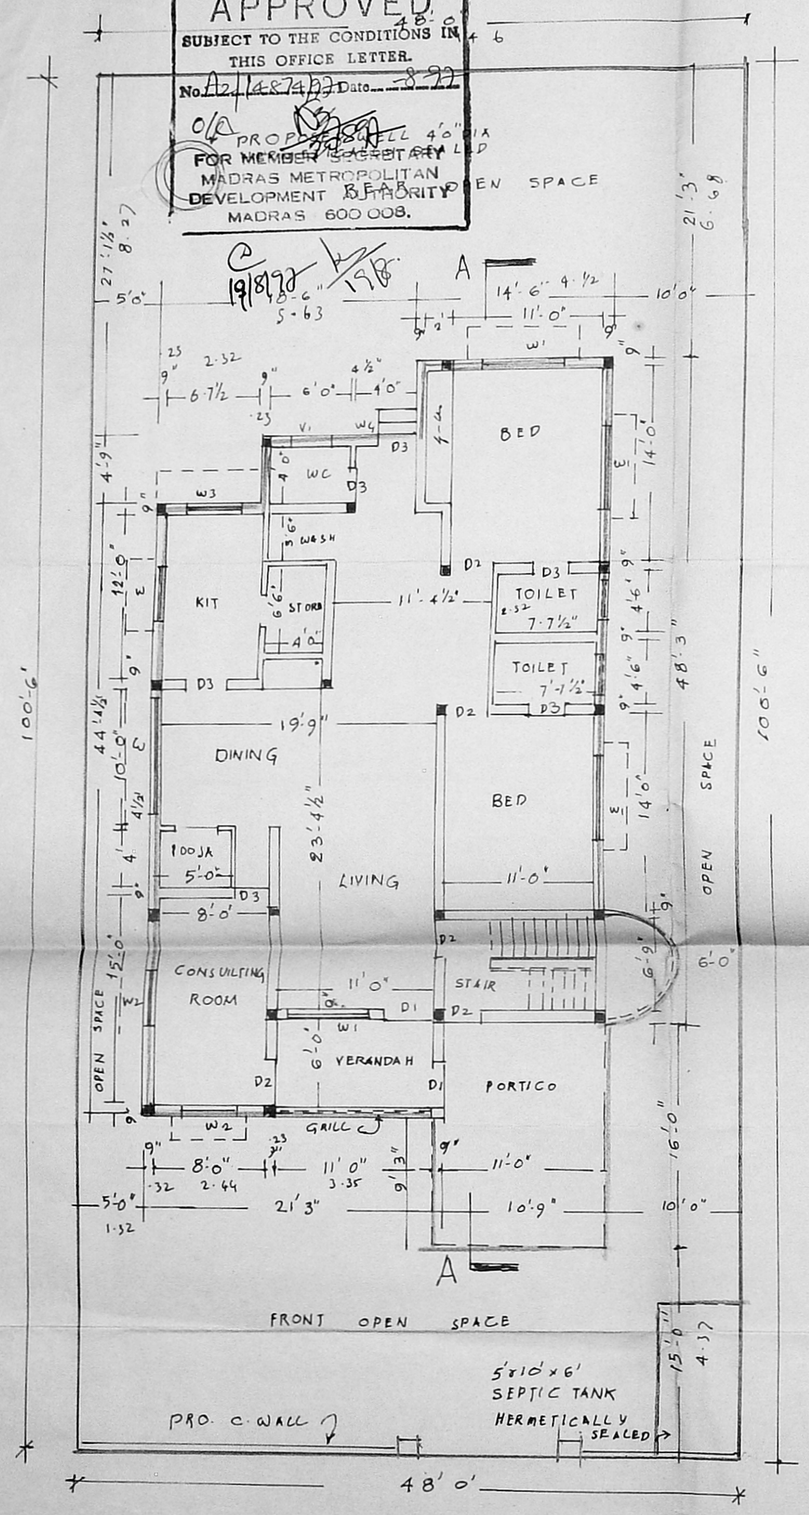

PLAN OF GROUND FLOOR

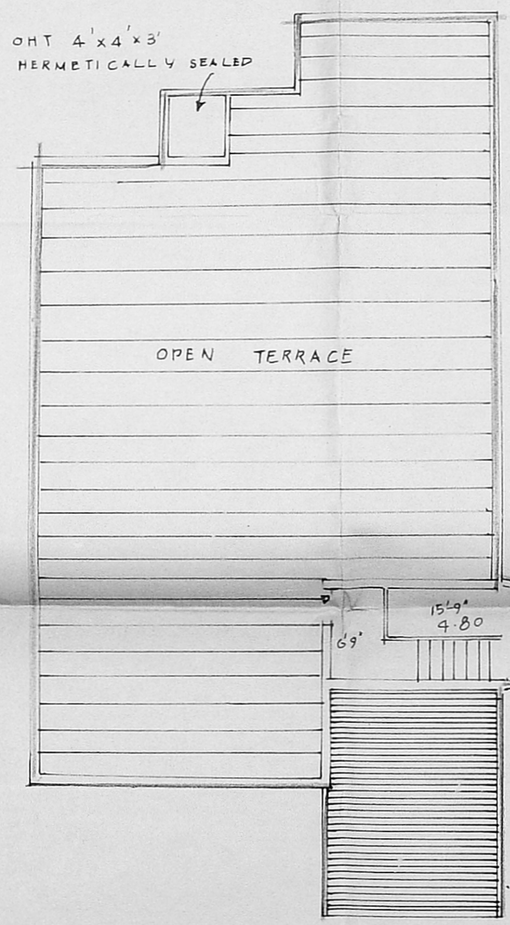

TERRACE PLAN

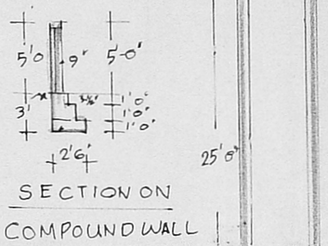

SECTION ON COMPOUND WALL

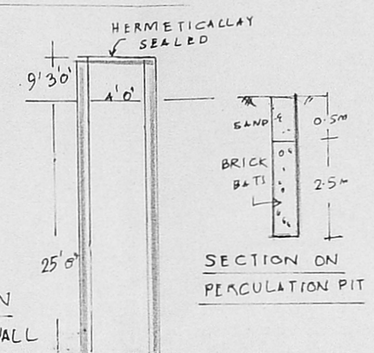

SECTION ON WELL

SECTION ON PERCULATION PIT

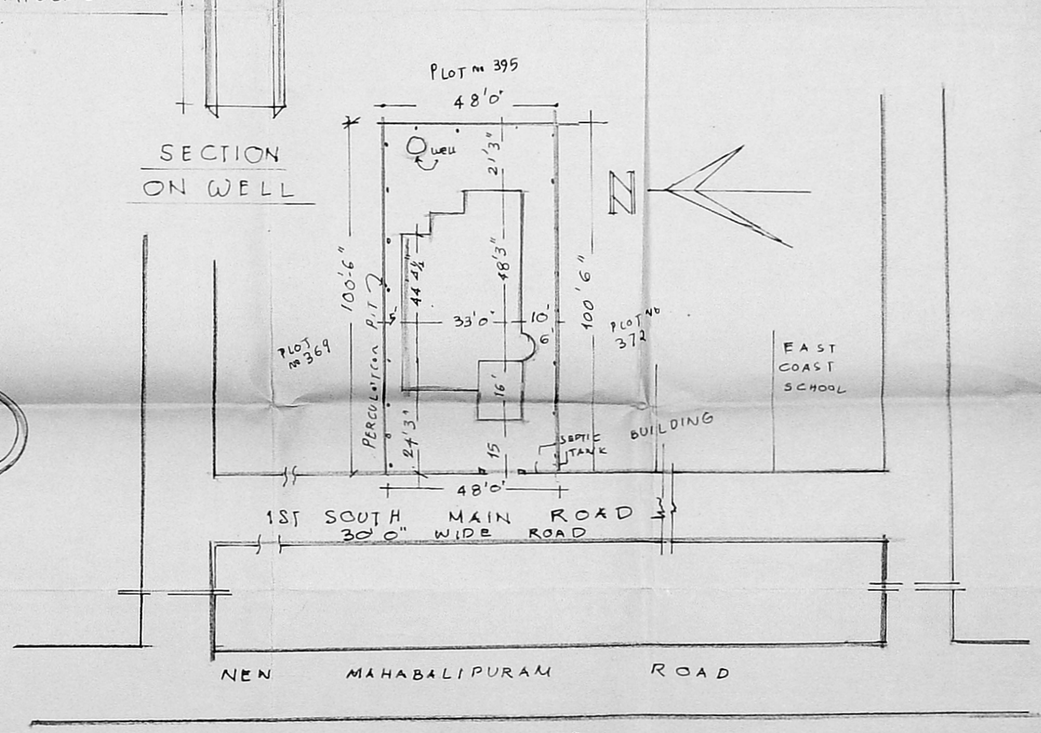

SITE PLAN. SCALE 1" = 33'-0" (1:400)

SPECIFICATION

FOUNDATION WITH RCC COLUMN IN 1:2:4
TIE BEAM TOP BEAM LINTEL SUNSHADE AND ROOF WITH RCC 1:2:4 SUPERSTRUCTURE WITH RCC COL 9"x9" & BRICK WORK IN CM 1:6 PLASTERING WITH CM 1:4:12 mm THK
FLOORING WITH MOSAIC TILES

JOINERY

D2	DOOR	3'0"x7'0"	0.91x2.13
D1	"	9'3"x7'0"	1.00x2.13
D3	"	2'0"x7'0"	0.76x2.13
FW1	FRENCH DOOR	8'0"x6'0"	2.44x1.83
W1	WINDOW	6'0"x4'6"	1.83x1.37
W2	"	4'0"x4'6"	1.22x1.37
W3	"	4'0"x3'6"	1.22x1.07
W4	"	1'6"x4'6"	0.45x1.37
V1	VENTILATOR	3'0"x2'0"	0.91x0.61

COLOUR INDEX PROPOSED IN
ROAD IN
BOUNDARY IN

LAND AREA 4824 sft PLOT COVERAGE 289 sft 60%
ACTUAL PLINTH AREA 1778 sft (c) 37%
TOTAL PLINTH AREA 136 sft

PALA SHOWING THE REGULARISATION OF EXISTING BUILDING AT PLOT No 370 SRI KAPALEESWARAR NAGAR. R.S. No 91/2 A PART
APPD. L.A. No LPDM/DT & CP No 24 OF 1974 OF 145. NILANGARAI VILLAGE
SCALE 1" = 8'-0" (1:100)

R Mohan Rao, D.C.E.
LICENSED SURVEYOR
Corporation of Madras
REG NO 14
AMBATTUR TOWN SHIP
ALANDUR MUNICIPALITY
Consulting Engineer
Office 15 Madley Road,
T NAGAR MADRAS-600017
Phone 4340782

V. K. Ramchandran
OWNER

L. SURVEYOR