SHEET NO: 1/2.

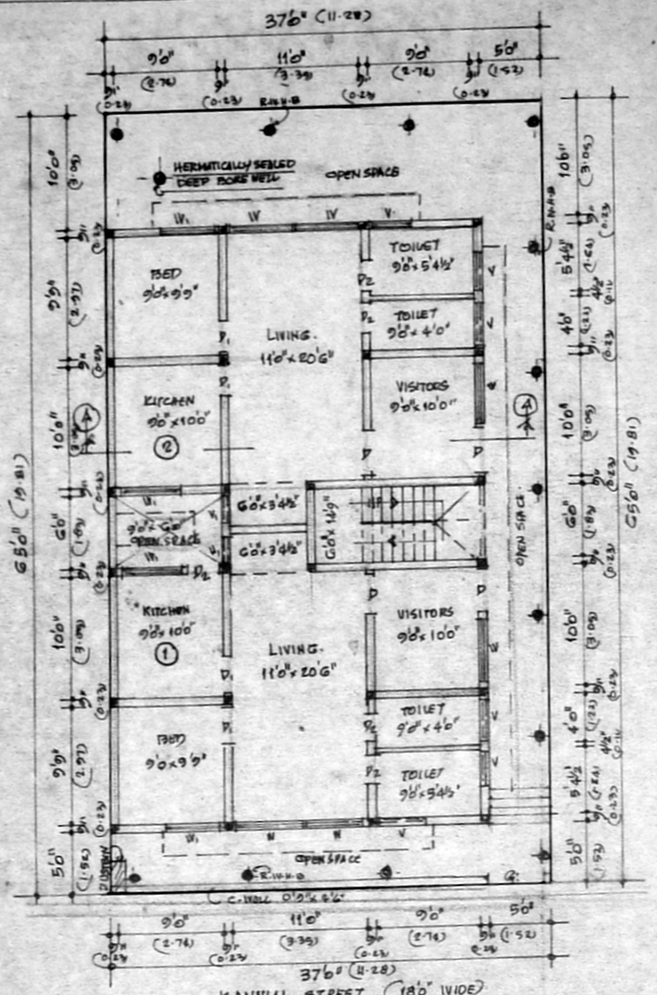

GROUND FLOOR PLAN.

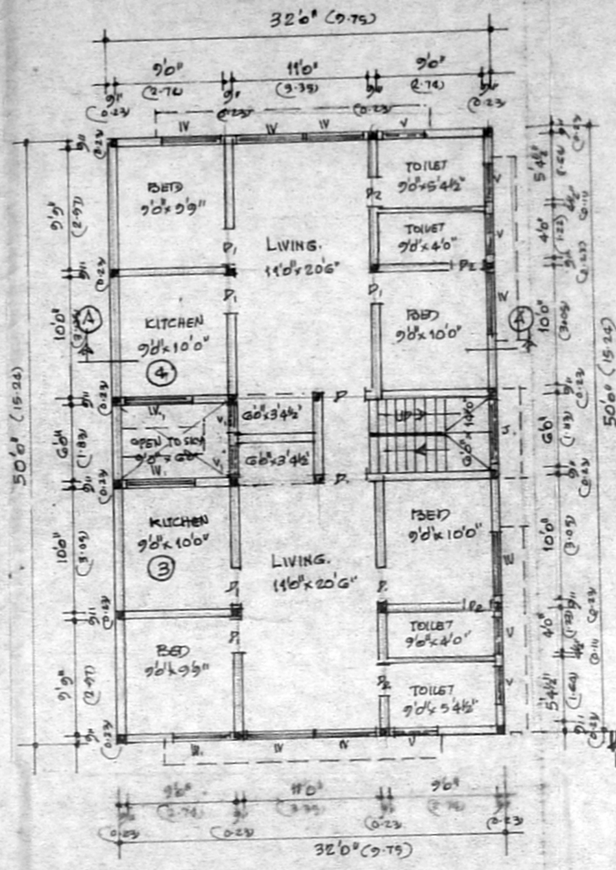

FIRST FLOOR PLAN.

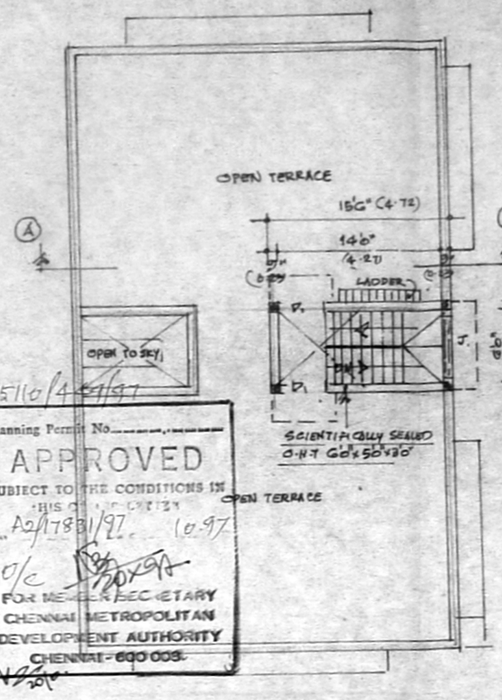

HEAD ROOM PLAN.

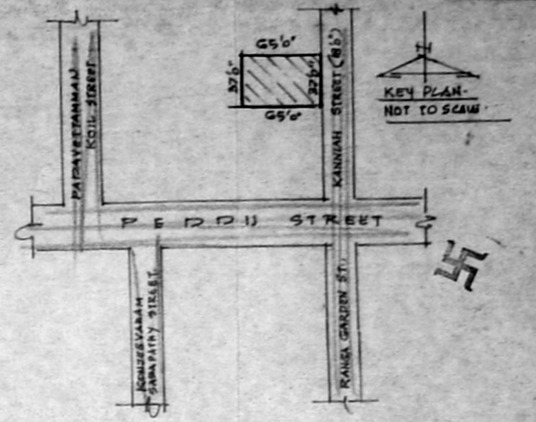

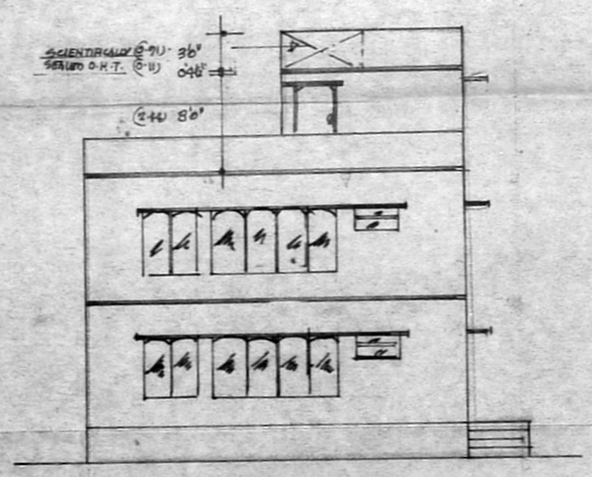

ELEVATION.

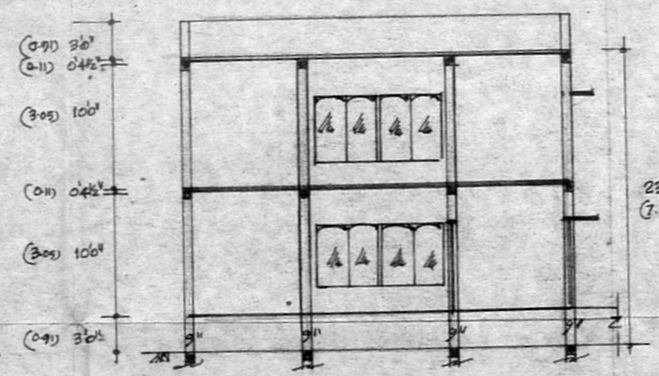

SECTION. 'AA'

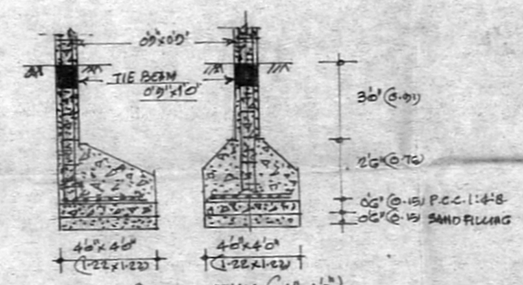

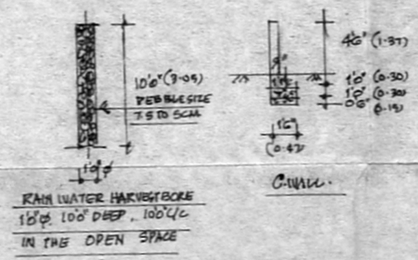

PROPOSED WORK	ROAD PORTION
TO BE REMOVED	SITE BOUNDARY

SAND FILLING FOR FOUNDATION 153 MM THICK
BASE CONC. FOR FOUNDATION IN C.C 1:4:8, 153 MM THICK
R.C.C. COLUMN FOUNDATION IN C.C 1:2:4, 4'6"x4'6"
R.C.C. COLUMN IN C.C 1:2:4, 0'9"x0'9"
R.C.C. TIE & ROOF BEAMS IN C.C 1:2:4, 0'9"x1'0"
R.C.C. ROOF SLAB & LINTELS IN C.C 1:2:4, 115 MM THICK
R.C.C. SUN SHADE IN C.C 1:2:4, 60 MM THICK
BRICK WORK IN CEMENT MORTAR 1:5, 0'9" THICK
PLASTERING WITH CEMENT MORTAR 1:4, 12 MM THICK
FLOORING WITH MOSAIC TILES OVER B.F.C.
WEATHERING COURSE WITH TWO COURSE OF PLAT TILES.

D.	T.W DOOR	3'3"x7'0"	1.00 x 2.13.
D_1	DO-	3'0"x7'0"	0.91 x 2.13.
D_2	-DO-	2'6"x7'0"	0.76x 2.13
W.	T.W-WINDOW	5'0"x5'0"	1.52 x 1.52.
W_1	DO-	4'6"x5'0"	1.22 x 1.52.
V.	VENTILATOR	3'0"x2'0"	0.91 x 0.60
J.	JOLLY WORK	5'0"x5'0"	1.52 x 1.52.
G	GATE.	4'6"x4'6"	1.37x 1.37.
V_1	VENTILATOR	2'0"x3'0"	0.60x 0.91.

TOTAL PLOT AREA	:	2405. SQ.FT	223.42 M²
GROUND FLOOR	:	1546. "	143.62 "
FIRST FLOOR	:	1546. "	143.62 "
HEAD ROOM	:	117. "	10.87 "
COVERAGE	:	64.28%	< 65%
F.S.I	:	1.29	< 1.50
ROAD WIDTH	:	5.49 M.	
BUILDING HEIGHT	:	7.24 M.	< 9.73 M

A/25110/4-61/97

Planning Permit No.....
APPROVED
SUBJECT TO THE CONDITIONS IN
THIS OFFICE LETTER
No. A2/17831/97, 10.97
O/C
FOR MEMBER SECRETARY
CHENNAI METROPOLITAN
DEVELOPMENT AUTHORITY
CHENNAI-600 008.

D/48 31519
A. ARUNACHALAM, D.C.E.,
SUPERVISOR OF CIVIL WORKS
ALANDUR (TP & R.P.) L.S. NO: 8
2, Kamaraj Road,
SAIDAPET, MADRAS-600 015.
OFFICE: 100 Feet Road,
S.I.D.B. Guindy Ind. Estate,
No. 659, Pallavaram-Tambaram Rd.,
VADAPALANI, MADRAS-600 026

OWNERS.

L.S.SURVEYOR.

PLAN SHOWING THE PROPOSED DEMOLITION AND RE CONSTRUCTION OF THE DWELLING HOUSE AT DOOR NO: 20, R.S.NO: 80/1, BLOCK NO: 1, V.O.C. NAGAR, KANNIAH STREET, V.O.C. NAGAR, CHENNAI. DIVISION: 23.
SCALE: 1"=8'0" (1CM: 1M)