Revised plan: A 2/18627/97

A/25092/436197

Planning Permit No.

APPROVED

SUBJECT TO THE CONDITIONS IN THIS OFFICE LETTER.

No. A2/18627/97 Date 9-97

FOR MEMBER SECRETARY
CHENNAI METROPOLITAN
DEVELOPMENT AUTHORITY
CHENNAI 600 008.

ELEVATION

SECTION ON A'-A'

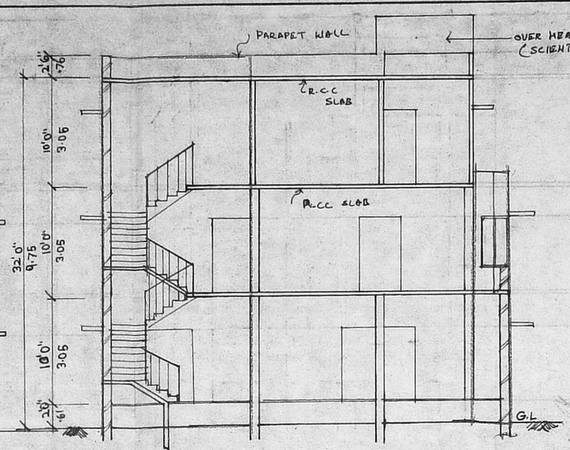

SECTIONS ON "AB"

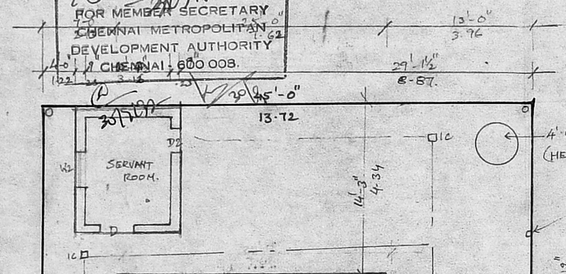

SITE/GROUND FLOOR PLAN

U.G. SUMP SCIENTIFICALLY CLOSED (8'-0" × 11'-6" × 7'-9")

TO MAIN CONNECTED TO SEWER

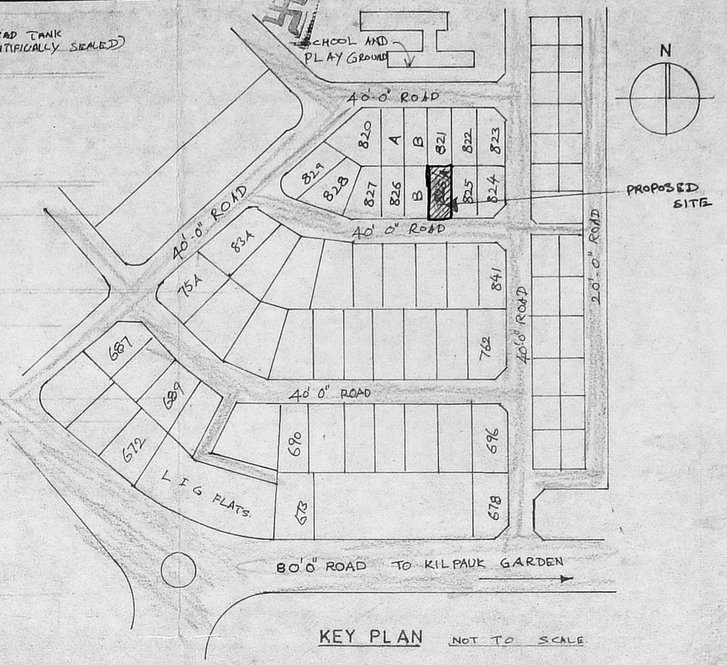

KEY PLAN NOT TO SCALE

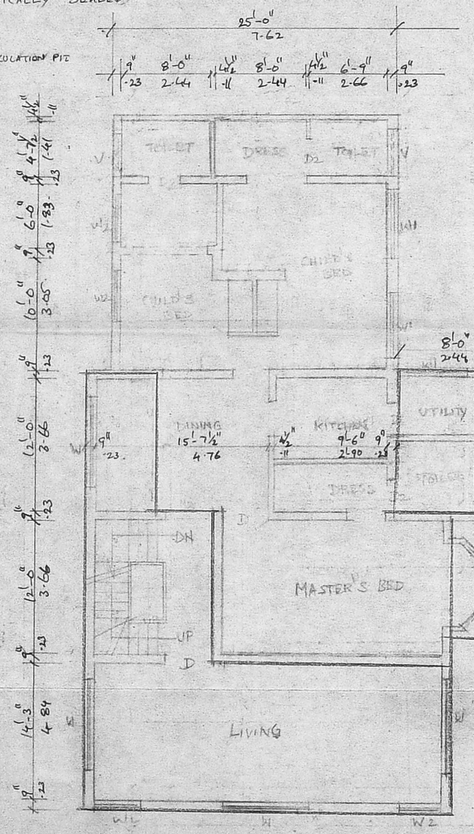

FIRST FLOOR PLAN

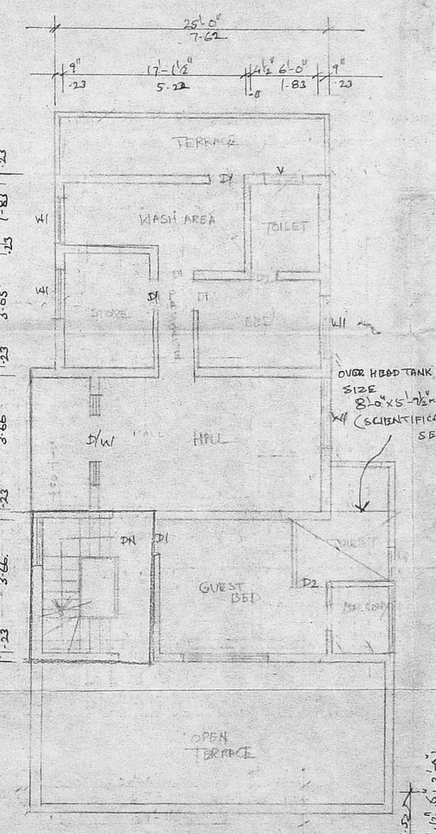

SECOND FLOOR PLAN

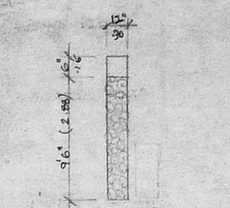

PERCULATION PIT

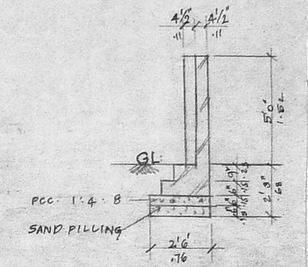

COMPOUND WALL

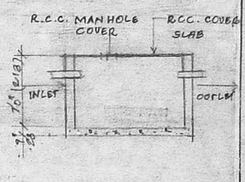

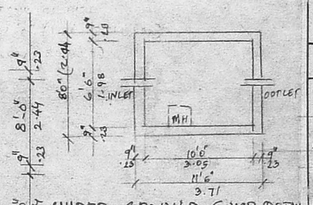

UNDER GROUND SUMP DETAIL

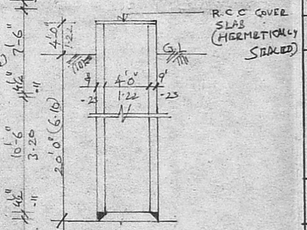

WELL DETAIL SCALE 1" 8'0" 1:100

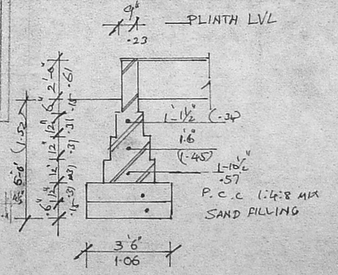

FOUNDATION DETAIL SCALE 1"=4'-0" 1:50

SCHEDULE OF JOINERIES

D/W	8'-0" × 7'-0"	T.W PANELLED DOOR
D	4'-0" × 7'-0"	
D1	3'-3" × 7'-0"	
D2	2'-6" × 7'-0"	
W	7'-0" × 4'-6"	T.W GLAZED WINDOW
W1	5'-8" × 4'-6"	-Do-
W2	4'-0" × 4'-6"	-Do-
W3	4'-0" × 3'-6"	-Do-
BW	8'-0" × 4'-6"	-Do-
V	4'-0" × 2'-0"	T.W. GLAZED VENTILATOR
V1	3'-0" × 2'-0"	-Do-
V2	2'-6" × 2'-0"	-Do-

SPECIFICATIONS

1. SAND FILLING IN FOUNDATION
2. P.C.C. 1:4:8 IN FOUNDATION
3. R.C.C. WORKS IN 1:2:4 MIX
4. BRICK WORK IN C.M 1:5 MIX
5. PLASTERING IN C.M 1:5 MIX
6. MOSAIC FLOORING
7. STANDARD WEATHERING COURSE

PLAN SHOWING THE PROPOSED ADDITIONS ALTERATIONS OF EXT. BUILDING AT PLOT. NO. 825/A ANNA NAGAR, MADRAS - 600 102.

TNHB / B.A.NO.194 / 79
T.P.I. / 22250 / 79
DATED: 1:3:79
For. Prof. N. RAMASWAMY

AREA STATEMENTS

	SQ FT	SQ M
PLOT AREA	3960.00	368.02
EX GROUND FLOOR AREA	1126.00	104.72
PRO "	825.00	76.64
EX FIRST FLOOR AREA	1168.75	108.70
PRO "	648.75	60.33
EX SECOND FLOOR AREA	1059.00	98.48
PRO "	153.00	14.23
TOTAL	4980.50	462.69
PLOT COVERAGE F.S.I	50.15% 1:26	

COLOUR INDEX

EXISTING
PROPOSED
SITE BOUNDARY
ROAD.

SCALE: 1"=8'0" DATE:

DRAWN: K.K.V CHECKED:

OWNER

RAVIKUMAR NAIR B ARCH AIIA.
REGD ARCHITECT NO C.1/77/3496.
281 KILPAUK GARDEN ROAD,
MADRAS - 600 010.

LICENSED SURVEYOR