Revised plan

A/24215/155/97

Planning Permit No.

APPROVED

SUBJECT TO THE CONDITIONS IN THIS OFFICE LETTER.

No. A/24215/97 Date 10.4.97

FOR MEMBER SECRETARY
MADRAS METROPOLITAN DEVELOPMENT AUTHORITY
MADRAS - 600 008.

FRONT ELEVATION

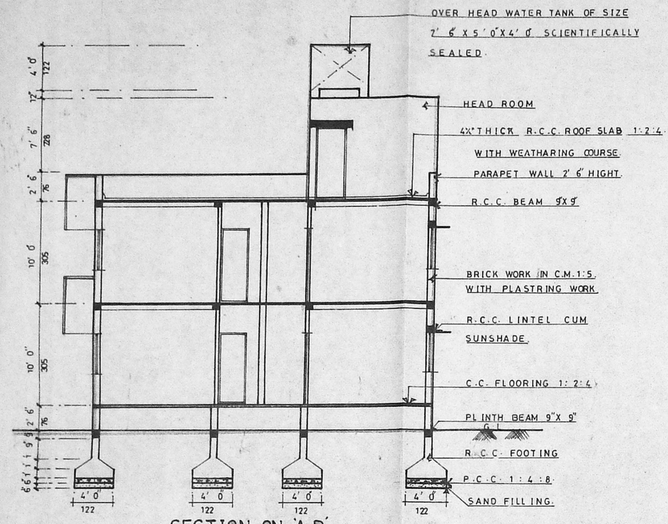

SECTION ON A B

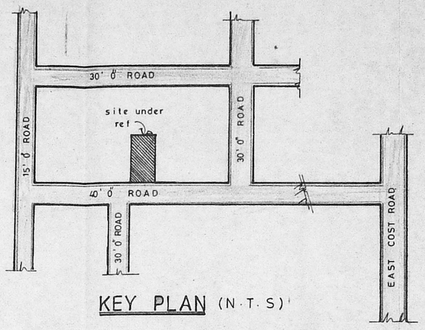

KEY PLAN (N.T.S)

N

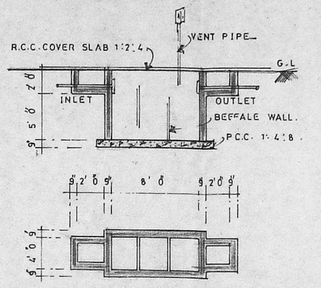

DETAILS OF SEPTIC TANK

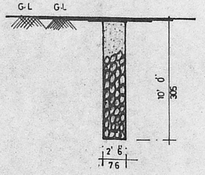

RAIN WATER PERCULATION

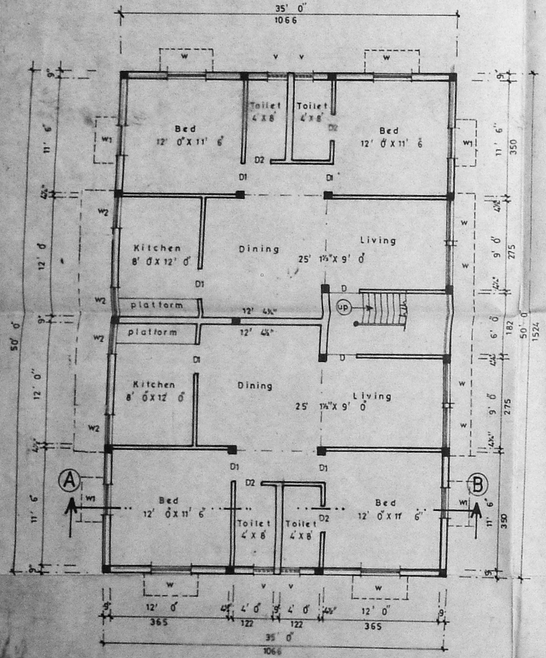

GROUND FLOOR PLAN

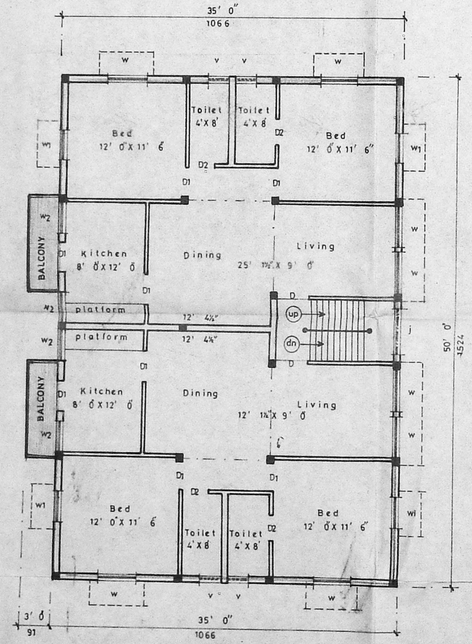

FIRST FLOOR PLAN

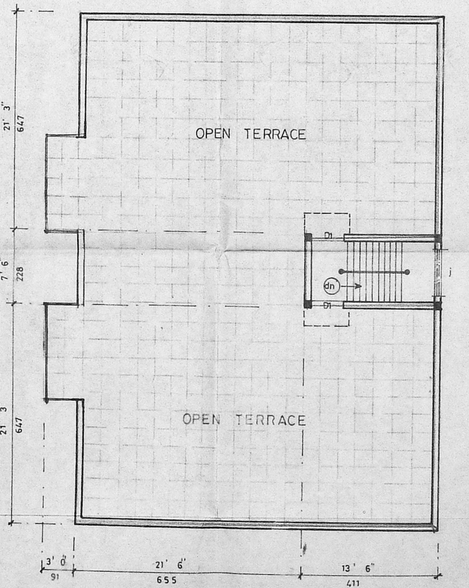

TERRACE FLOOR PLAN

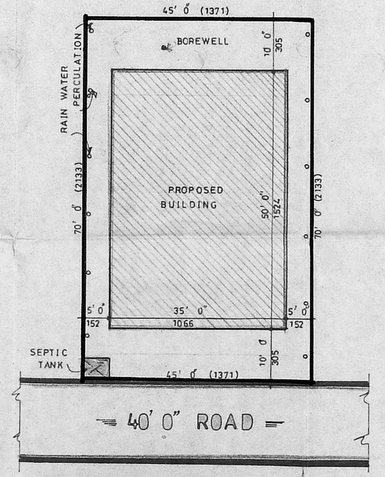

SITE PLAN

SCALE 1" = 16' 0" (CR) 1:200.

PLAN SHOWING THE PROPOSED DWELLING HOUSE AT PLOT NO:121, SWAMINATHA NAGAR, KOTTIVAKKAM VILLAGE, SAIDAPET TALUK, CHENGALPATTU M.G.R. DIST, S. NO: 262/4, AND 263/4.

A/5185/97

SCALE 1" = 8' 0" (CR) 1:100, DRG NO: 9/97, DT: 6. 2. 97.

JOINERY DETAILS

D	DOOR	3' 3" X 7' 0"	100 X 213
D1	DOOR	3' 0" X 7' 0"	91 X 213
D2	DOOR	2' 6" X 7' 0"	76 X 213
W	WINDOW	4' 0" X 4' 6"	122 X 137
W1	WINDOW	3' 0" X 4' 0"	91 X 213
W2	WINDOW	3' 6" X 3' 0"	106 X 91
V	VENTILATOR	2' 0" X 2' 6"	61 X 76
J	RCC JALLY	4' 6" X 4' 6"	137 X 137

AREA DETAILS

	Sq-ft	Sq-m
PLOT AREA	3150	292 63
PLINTH AREA		
GROUND FLOOR AREA	1750	162.57
FIRST FLOOR AREA	1800	167.22
HEAD ROOM AREA	101	9.40
PLOT COVERAGE - 55.55 %	F.S.I - 1.12	

COLOUR INDEX

PROPOSED

ROAD

BOUNDRY

(OWNER) / (POWER AGENT)

(LICENSED SURVEYOR)