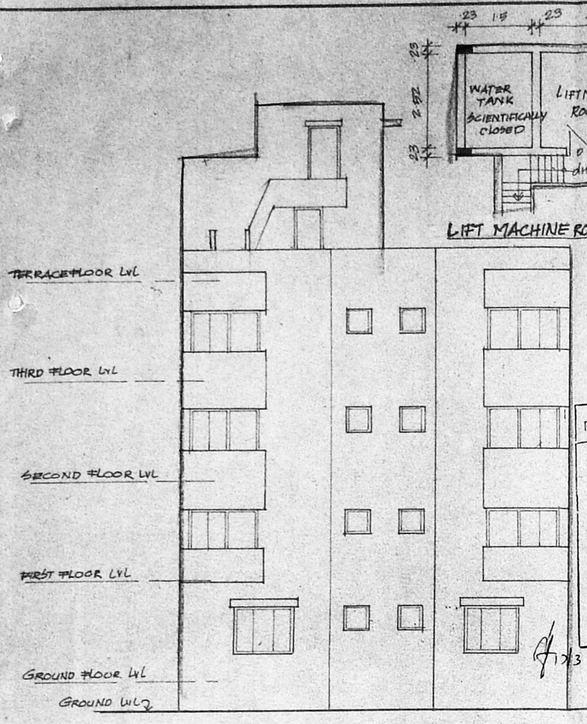

ELEVATION

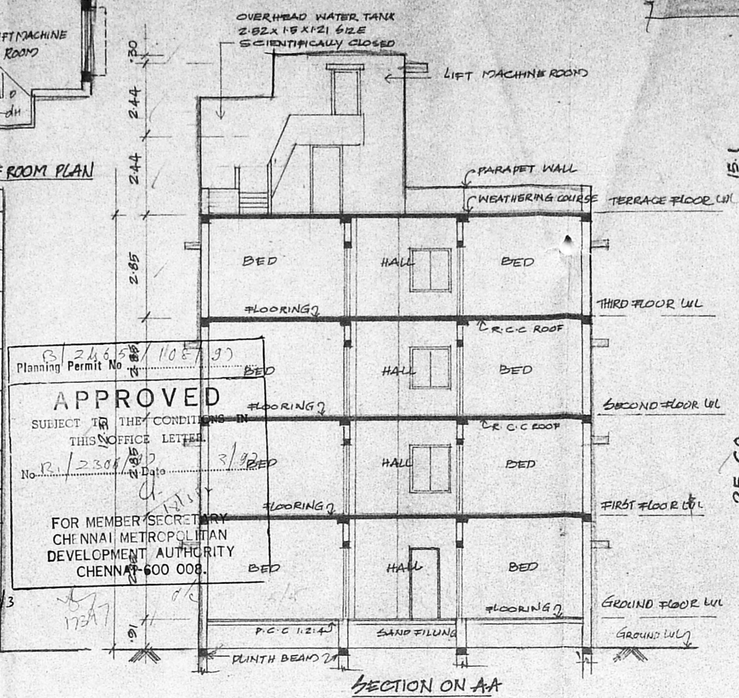

SECTION ON A-A

Planning Permit No. B/24658/10E/97

APPROVED

SUBJECT TO THE CONDITIONS IN THIS OFFICE LETTER

No. B/23064/97 Date 3/97

FOR MEMBER SECRETARY
CHENNAI METROPOLITAN
DEVELOPMENT AUTHORITY
CHENNAI-600 008.

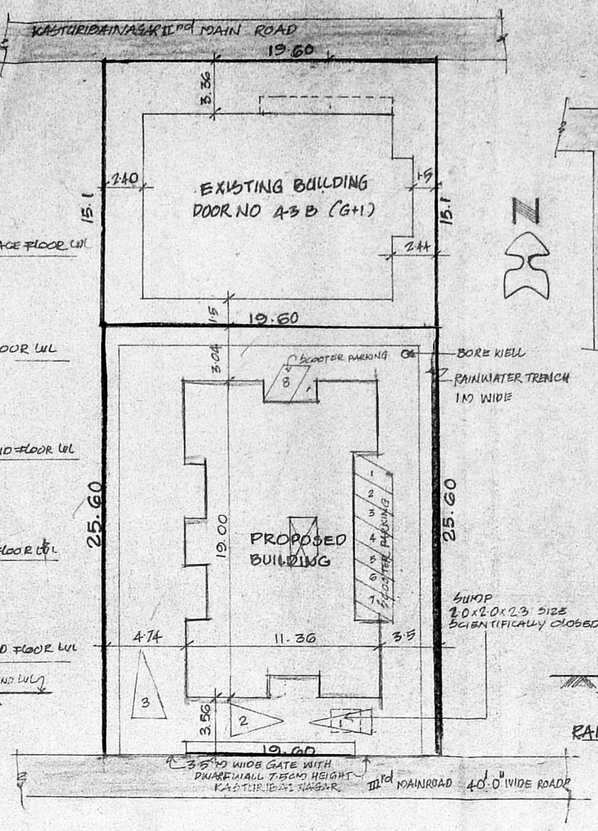

SITE PLAN

SCALE 1:200

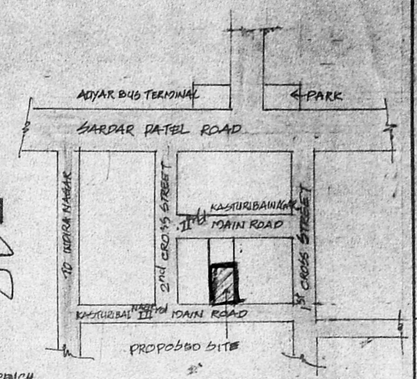

KEY PLAN

NOT TO SCALE

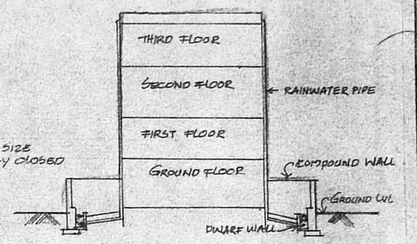

RAINWATER CONSERVATION ARRANGEMENT

SCHEDULE OF JOINERY

D	DOOR	0·91 x 2·10
D_1	"	0·76 x 2·10
W	WINDOW	2·10 x 1·50
W_1	"	1·50 x 1·50
W_2	"	1·21 x 1·50
D/W	DOOR/WINDOW	0·91 x 2·10 / 0·91 x 1·80
V	VENTILATOR	0·61 x 0·61
O.	OPENING	1·21 x 2·44

CMDA (B)/PP No. 1
C. No. B/23064/97
A.P.

AREA STATEMENT

PLOT AREA P.A.	504.37	M^2
GROUND FLOOR	183.42	"
FIRST FLOOR	187.86	"
SECOND FLOOR	187.86	"
THIRD FLOOR	187.86	"
TOTAL AREA	747.00	M^2

F.S.I :- 1.48 PLOT COVERAGE :- 36%

D.P.

COLOUR INDEX

PROPOSED
ROAD
BOUNDRY

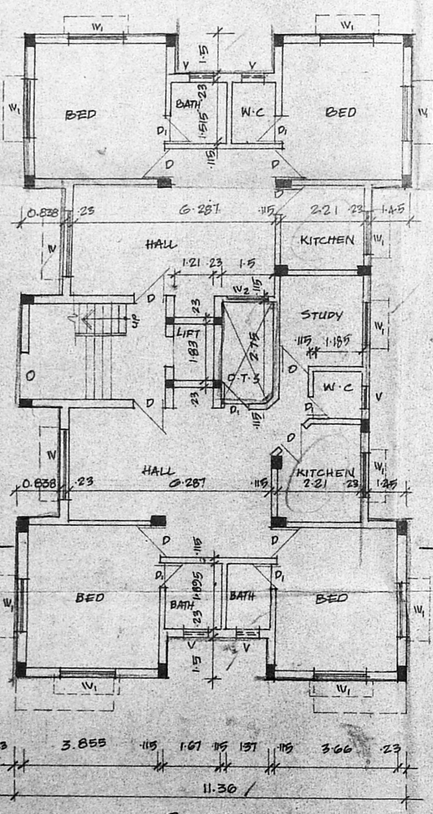

GROUND FLOOR PLAN

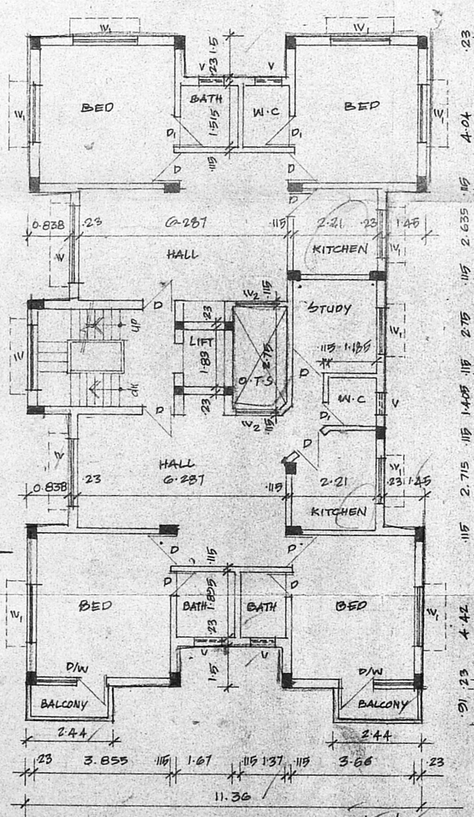

TYPICAL FLOOR PLAN (1ST 2ND & 3RD FLOOR)

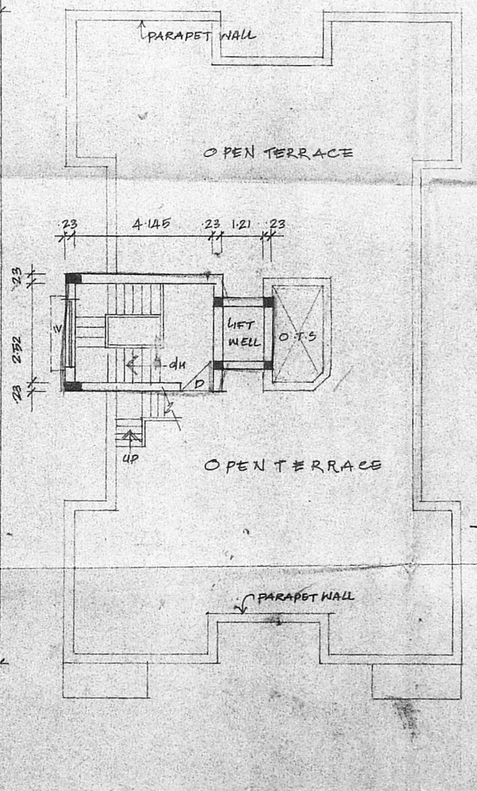

TERRACE FLOOR PLAN

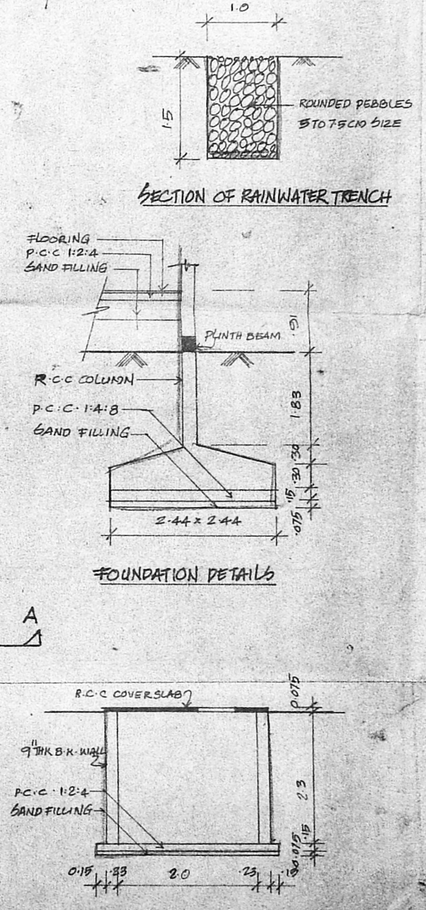

SECTION OF RAINWATER TRENCH

FOUNDATION DETAILS

SECTION OF SUMP

PLAN SHOWING THE PROPOSED RESIDENTIAL FLATS AT DOOR NO 74, 3rd MAIN ROAD KASTURIBAINAGAR BLOCK NO- 39 KOTTUR VILLAGE · T.S. NO- 24/1 MADRAS - 20

SCALE 1:100	DATE: 14-11-96	ISSUED ON
SHEET NO: 1	DRAWN: C.K.GOPI	JOB NO-166/96

SIGNATURE OF OWNER

H. SYED SHAH ALAM (P.A. HOLDER)
EXECUTIVE DIRECTOR
APOLLO ESTATES & BUILDERS PVT LTD

SIGNATURE OF LICENSED SURVEYOR

D. SURESH KUMAR, A.I.I.A., A.I.I.D.,
Regd. Architect & Interior Designer CA/95/16705
Licensed Surveyor No: RA-330.
CORPORATION OF MADRAS
FLAT A, FIRST FLOOR
1, MUNIRATHNAM STREET,
ARANJIKARAI, MADRAS-24
PH: 4834200