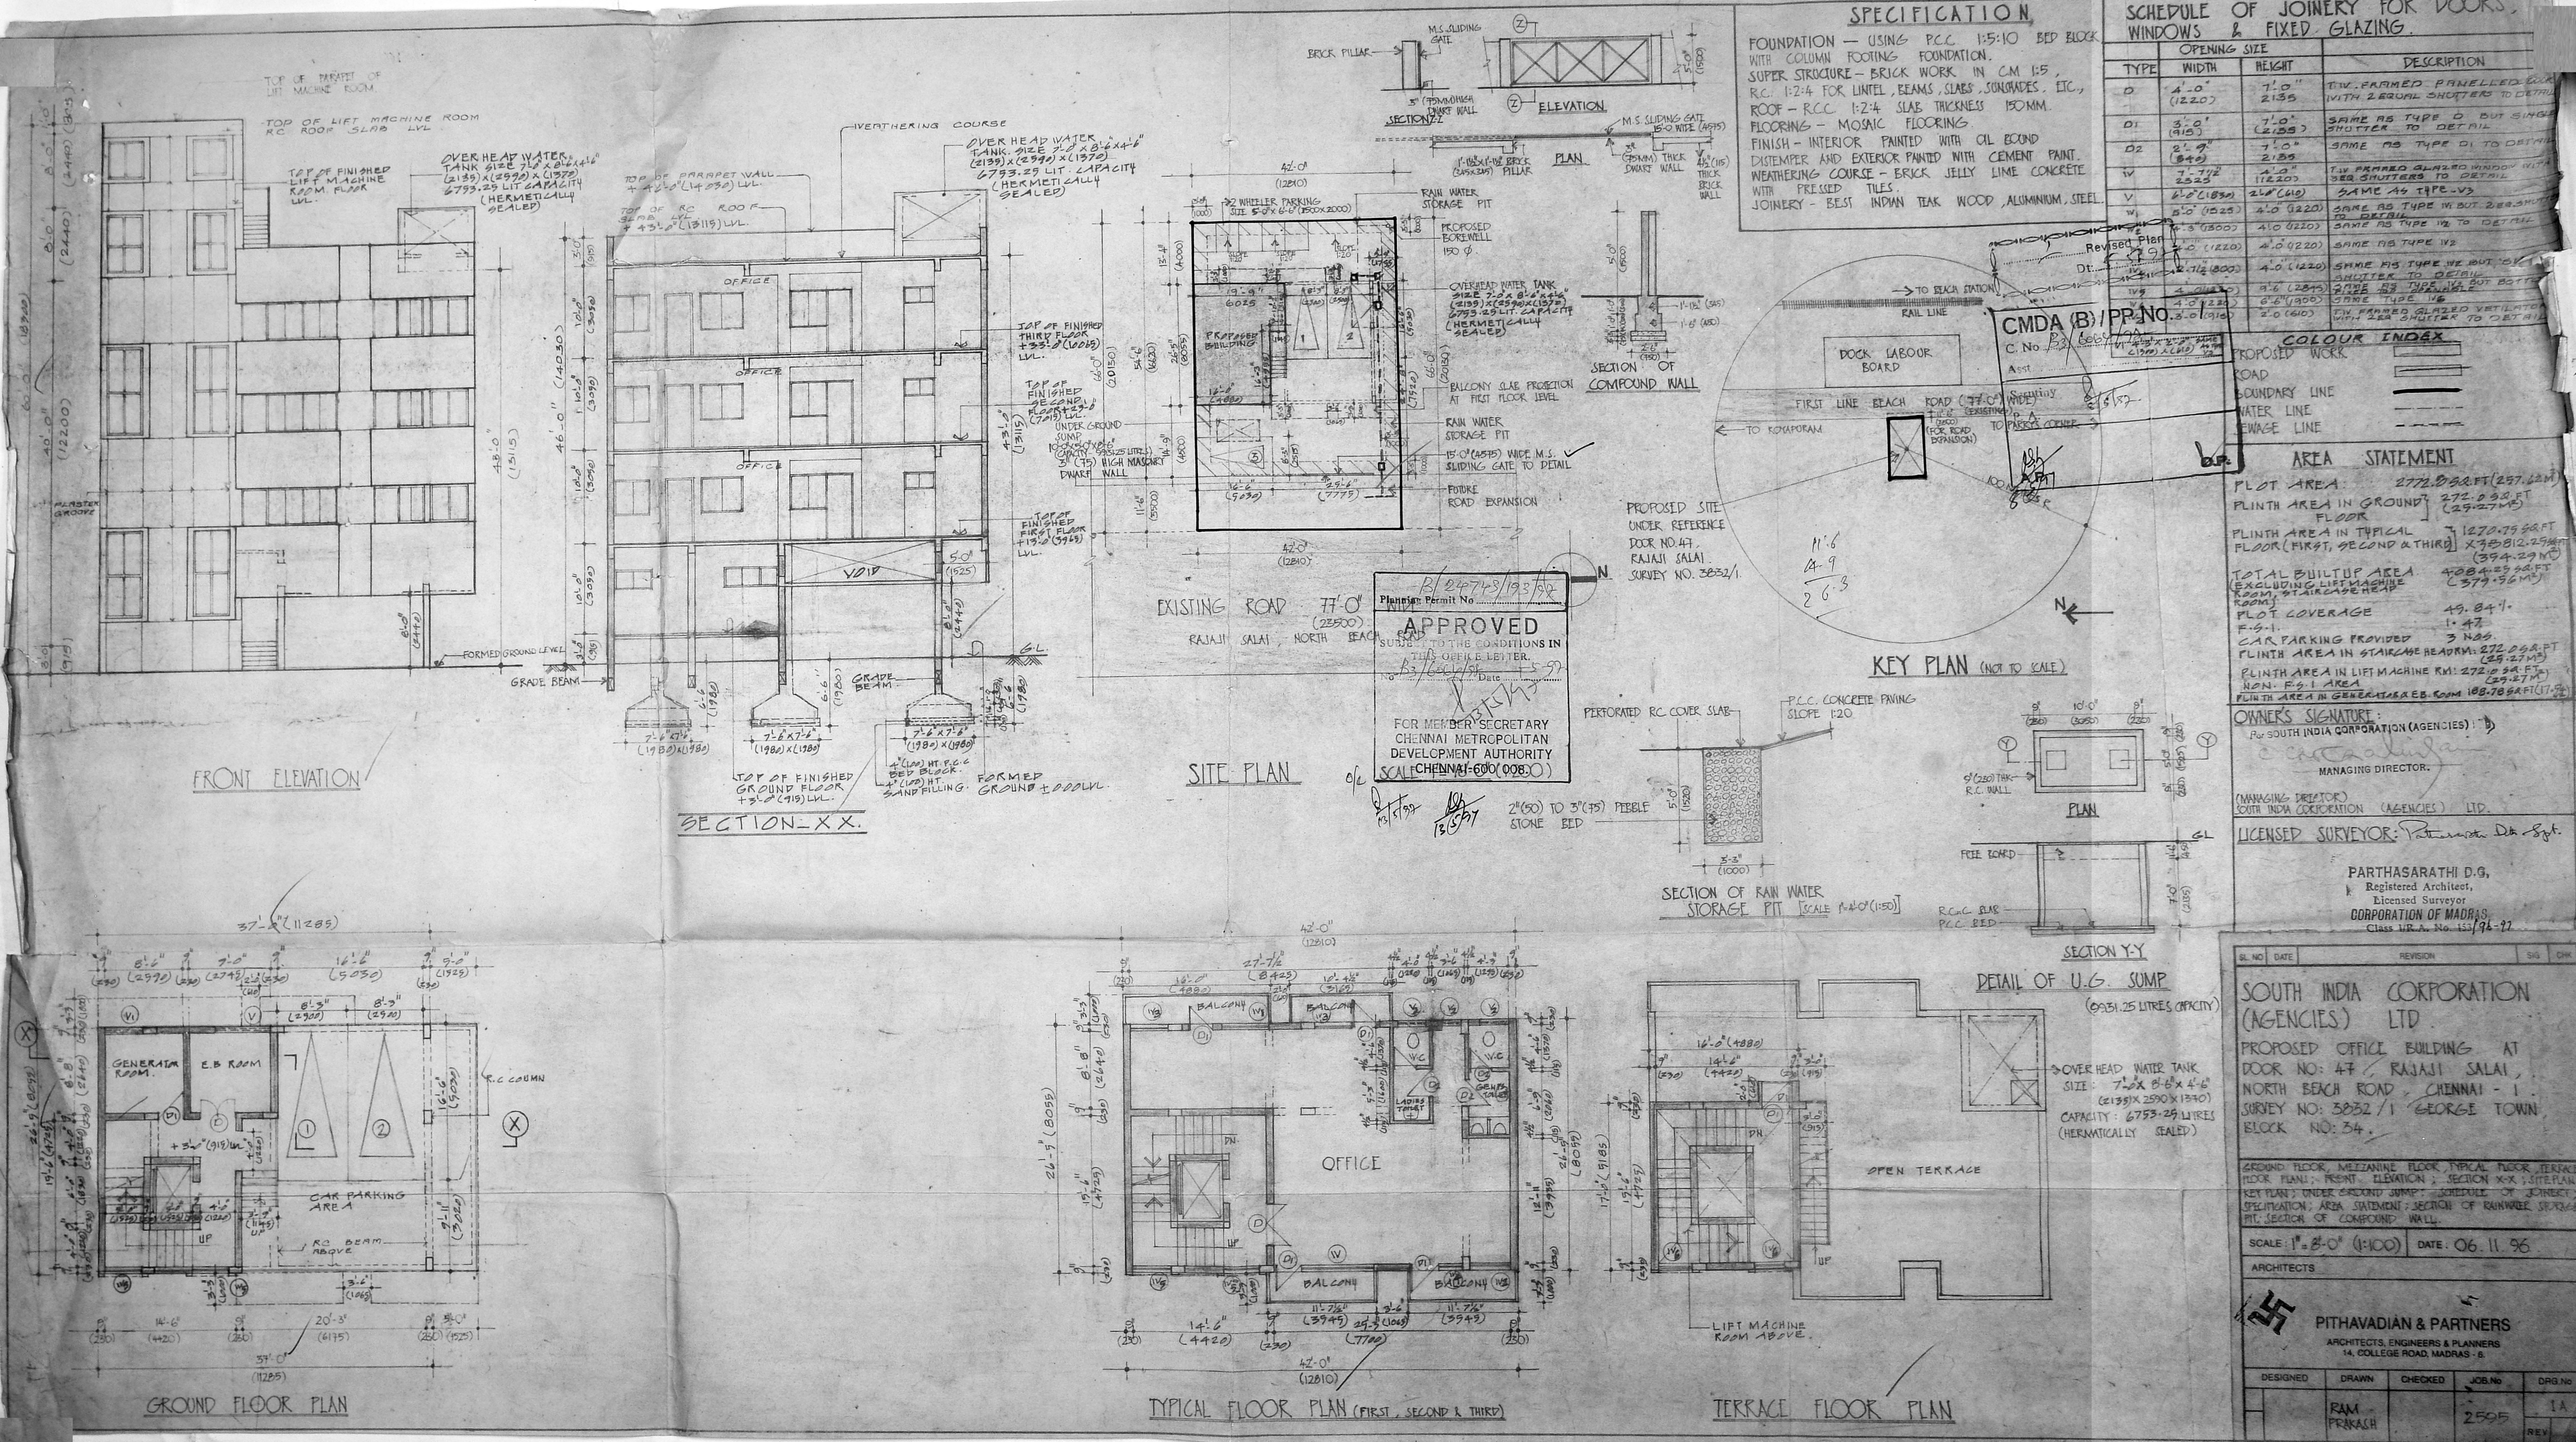

TYPE	OPENING SIZE WIDTH	OPENING SIZE HEIGHT	DESCRIPTION
D	4'-0" (1220)	7'-0" 2135	DW. FRAMED PANELLED DOOR WITH 2 EQUAL SHUTTERS TO DETAIL
D1	3'-0" (915)	7'-0" (2135)	SAME AS TYPE D BUT SINGLE SHUTTER TO DETAIL
D2	2'-9" (840)	7'-0" 2135	SAME AS TYPE D1 TO DETAIL
W	7'-7½" 2565	4'-0" (1220)	DW. FRAMED GLAZED WINDOW WITH 2 EQ. SHUTTERS TO DETAIL
V	6'-0" (1830)	2'-0" (610)	SAME AS TYPE-W2
W1	5'-0" (1525)	4'-0" (1220)	SAME AS TYPE W2 BUT 2 EQ. SHUTTER TO DETAIL
W2	4'-3" (1300)	4'-0" (1220)	SAME AS TYPE W2 TO DETAIL
W3	7'-7½" (2315)	4'-0" (1220)	SAME AS TYPE W2 BUT 10 EQ. SHUTTER TO DETAIL
W4	7'-7½" (2315)	4'-0" (1220)	SAME AS TYPE W2 BUT 8 EQ. SHUTTER TO DETAIL
W5	5'-0" (1525)	4'-0" (1220)	SAME AS TYPE W2 BUT 2 EQ. SHUTTER TO DETAIL
W6	3'-0" (915)	2'-0" (610)	DW. FRAMED GLAZED VENTILATOR WITH 2 EQ. SHUTTER TO DETAIL

SL NO	DATE	REVISION	SIG	CHK

SOUTH INDIA CORPORATION (AGENCIES) LTD.
PROPOSED OFFICE BUILDING AT DOOR NO: 47 / RAJAJI SALAI, NORTH BEACH ROAD, CHENNAI - 1.
SURVEY NO: 3832/1 GEORGE TOWN.
BLOCK NO: 34.

GROUND FLOOR, MEZZANINE FLOOR, TYPICAL FLOOR, TERRACE FLOOR PLANS; FRONT ELEVATION; SECTION X-X; SITE PLAN; KEY PLAN; UNDER GROUND SUMP; SCHEDULE OF JOINERY; SPECIFICATION; AREA STATEMENT; SECTION OF RAINWATER STORAGE PIT; SECTION OF COMPOUND WALL.

SCALE: 1" = 8'-0" (1:100) | DATE: 06.11.96

ARCHITECTS

PITHAVADIAN & PARTNERS
ARCHITECTS, ENGINEERS & PLANNERS
14, COLLEGE ROAD, MADRAS - 6.

DESIGNED	DRAWN	CHECKED	JOB.No	DRG.No
	RAM PRAKASH		2505	1 A REV.