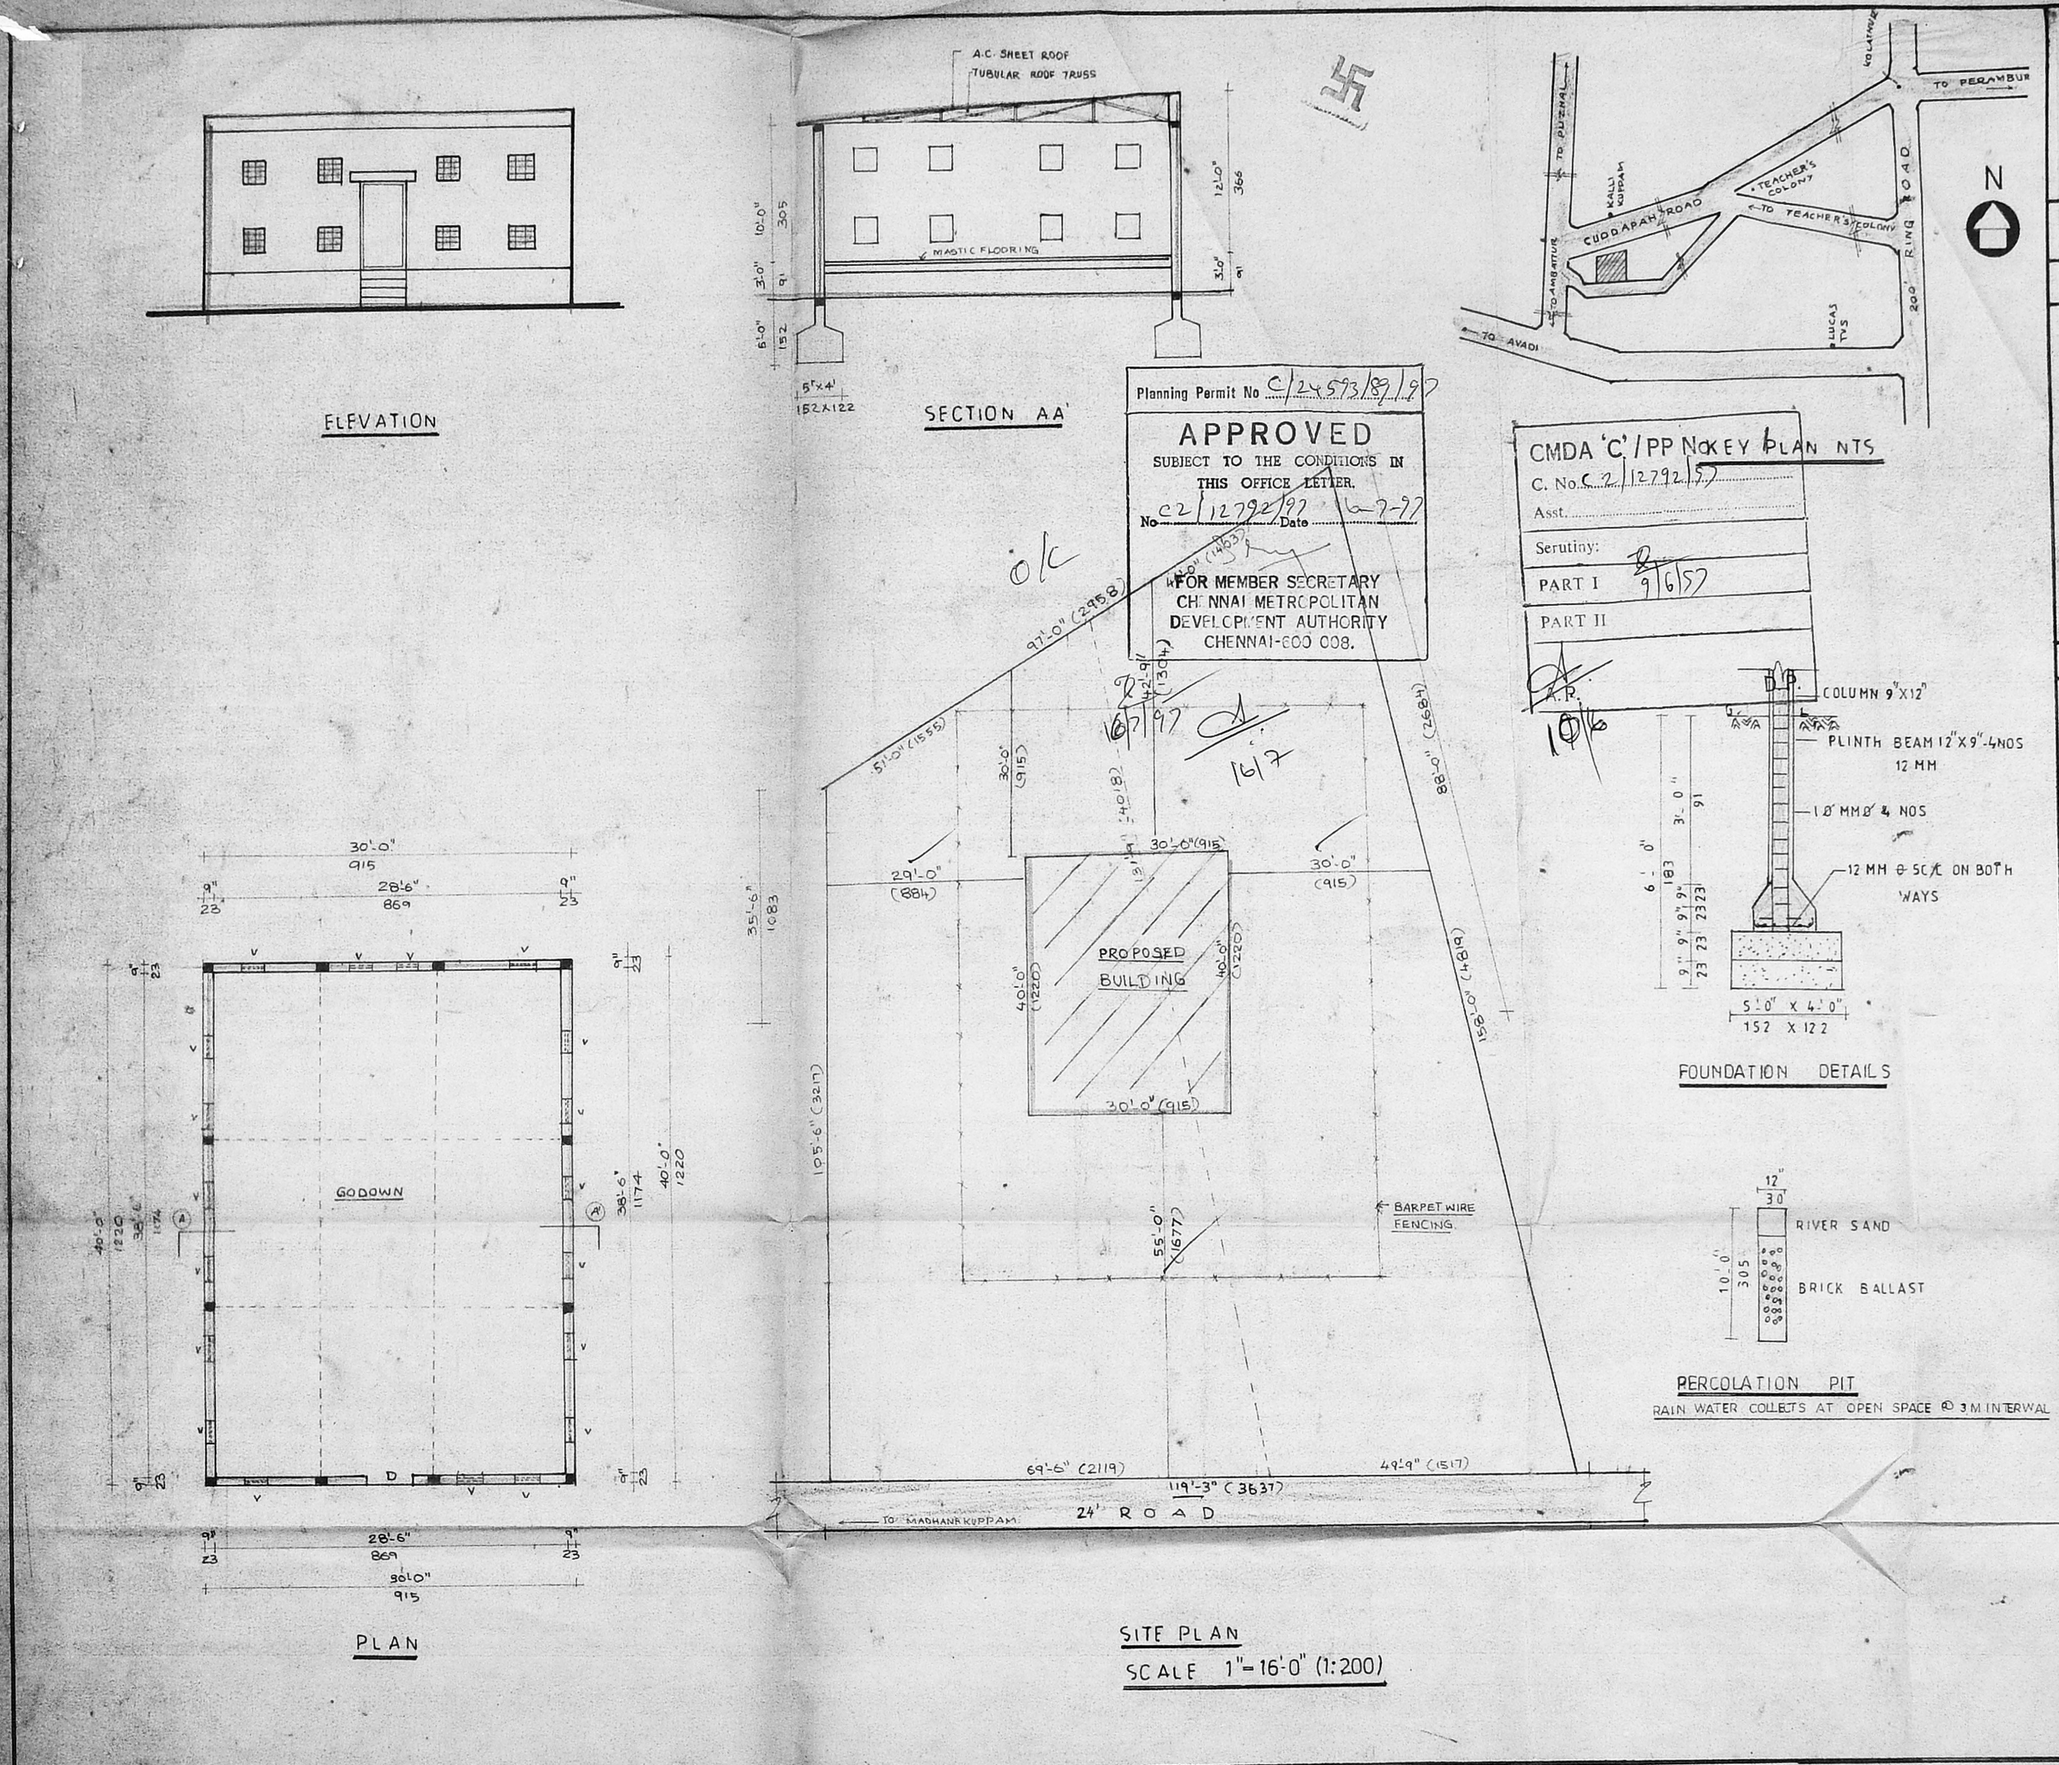

6/6 O/C

PLAN SHOWING THE PROPOSED GODOWN IN S-NO. 35/6B AND 35/6C IN PUTHAGARAM VILLAGE, CHENGAI ANNA DISTRICT.

SCALE 1"=8'-00" (1:100)

SPECIFICATIONS

FOUNDATION AND LEVELLING COURSE ARE IN PCC 1:4:8 MIX, BRICK WORK IN CM 1:5 MIX, RCC WORKS ARE IN 1:2:4 MIX, PLASTERING THE WALLS CM 1:4 MIX, CEILING AND FLOORING IN CM 1:3 MIX, WEATHERING COURSE OVER ROOF SLAB LAID TO SLOPE, WOOD WORK BEST SEASONED COUNTRY WOOD.

SCHEDULE OF JOINERIES.

D - DOOR : 4'-0" x 7'-0" (122 x 213)

V - VENTILATOR : 2'-0" x 2'-0" (61 x 61)
BRASS WELD MESH APPROVED GAUGE-GI 11/cm

AREA DETAILS

TOTAL PLOT AREA:	13952 SQ.FT	1296 m²
PRO. BUILDING:	1200 " "	111.48 "
PLOT COVERAGE:	8.6 %	
F.S.I	0.08	

COLOUR INDEX

PROPOSED
ROAD
BOUNDRY.

P. Sungdi
OWNER.

M. Krishna Doss
M. Krishna Doss, D.C.E.,
SURVEYOR, CLASS-II, NO. 26
CORPORATION OF MADRAS.
... SARAVANAN ASSOCIATES,
... PAPER MILLS ROAD,
PERAMBUR, MADRAS-600 011.