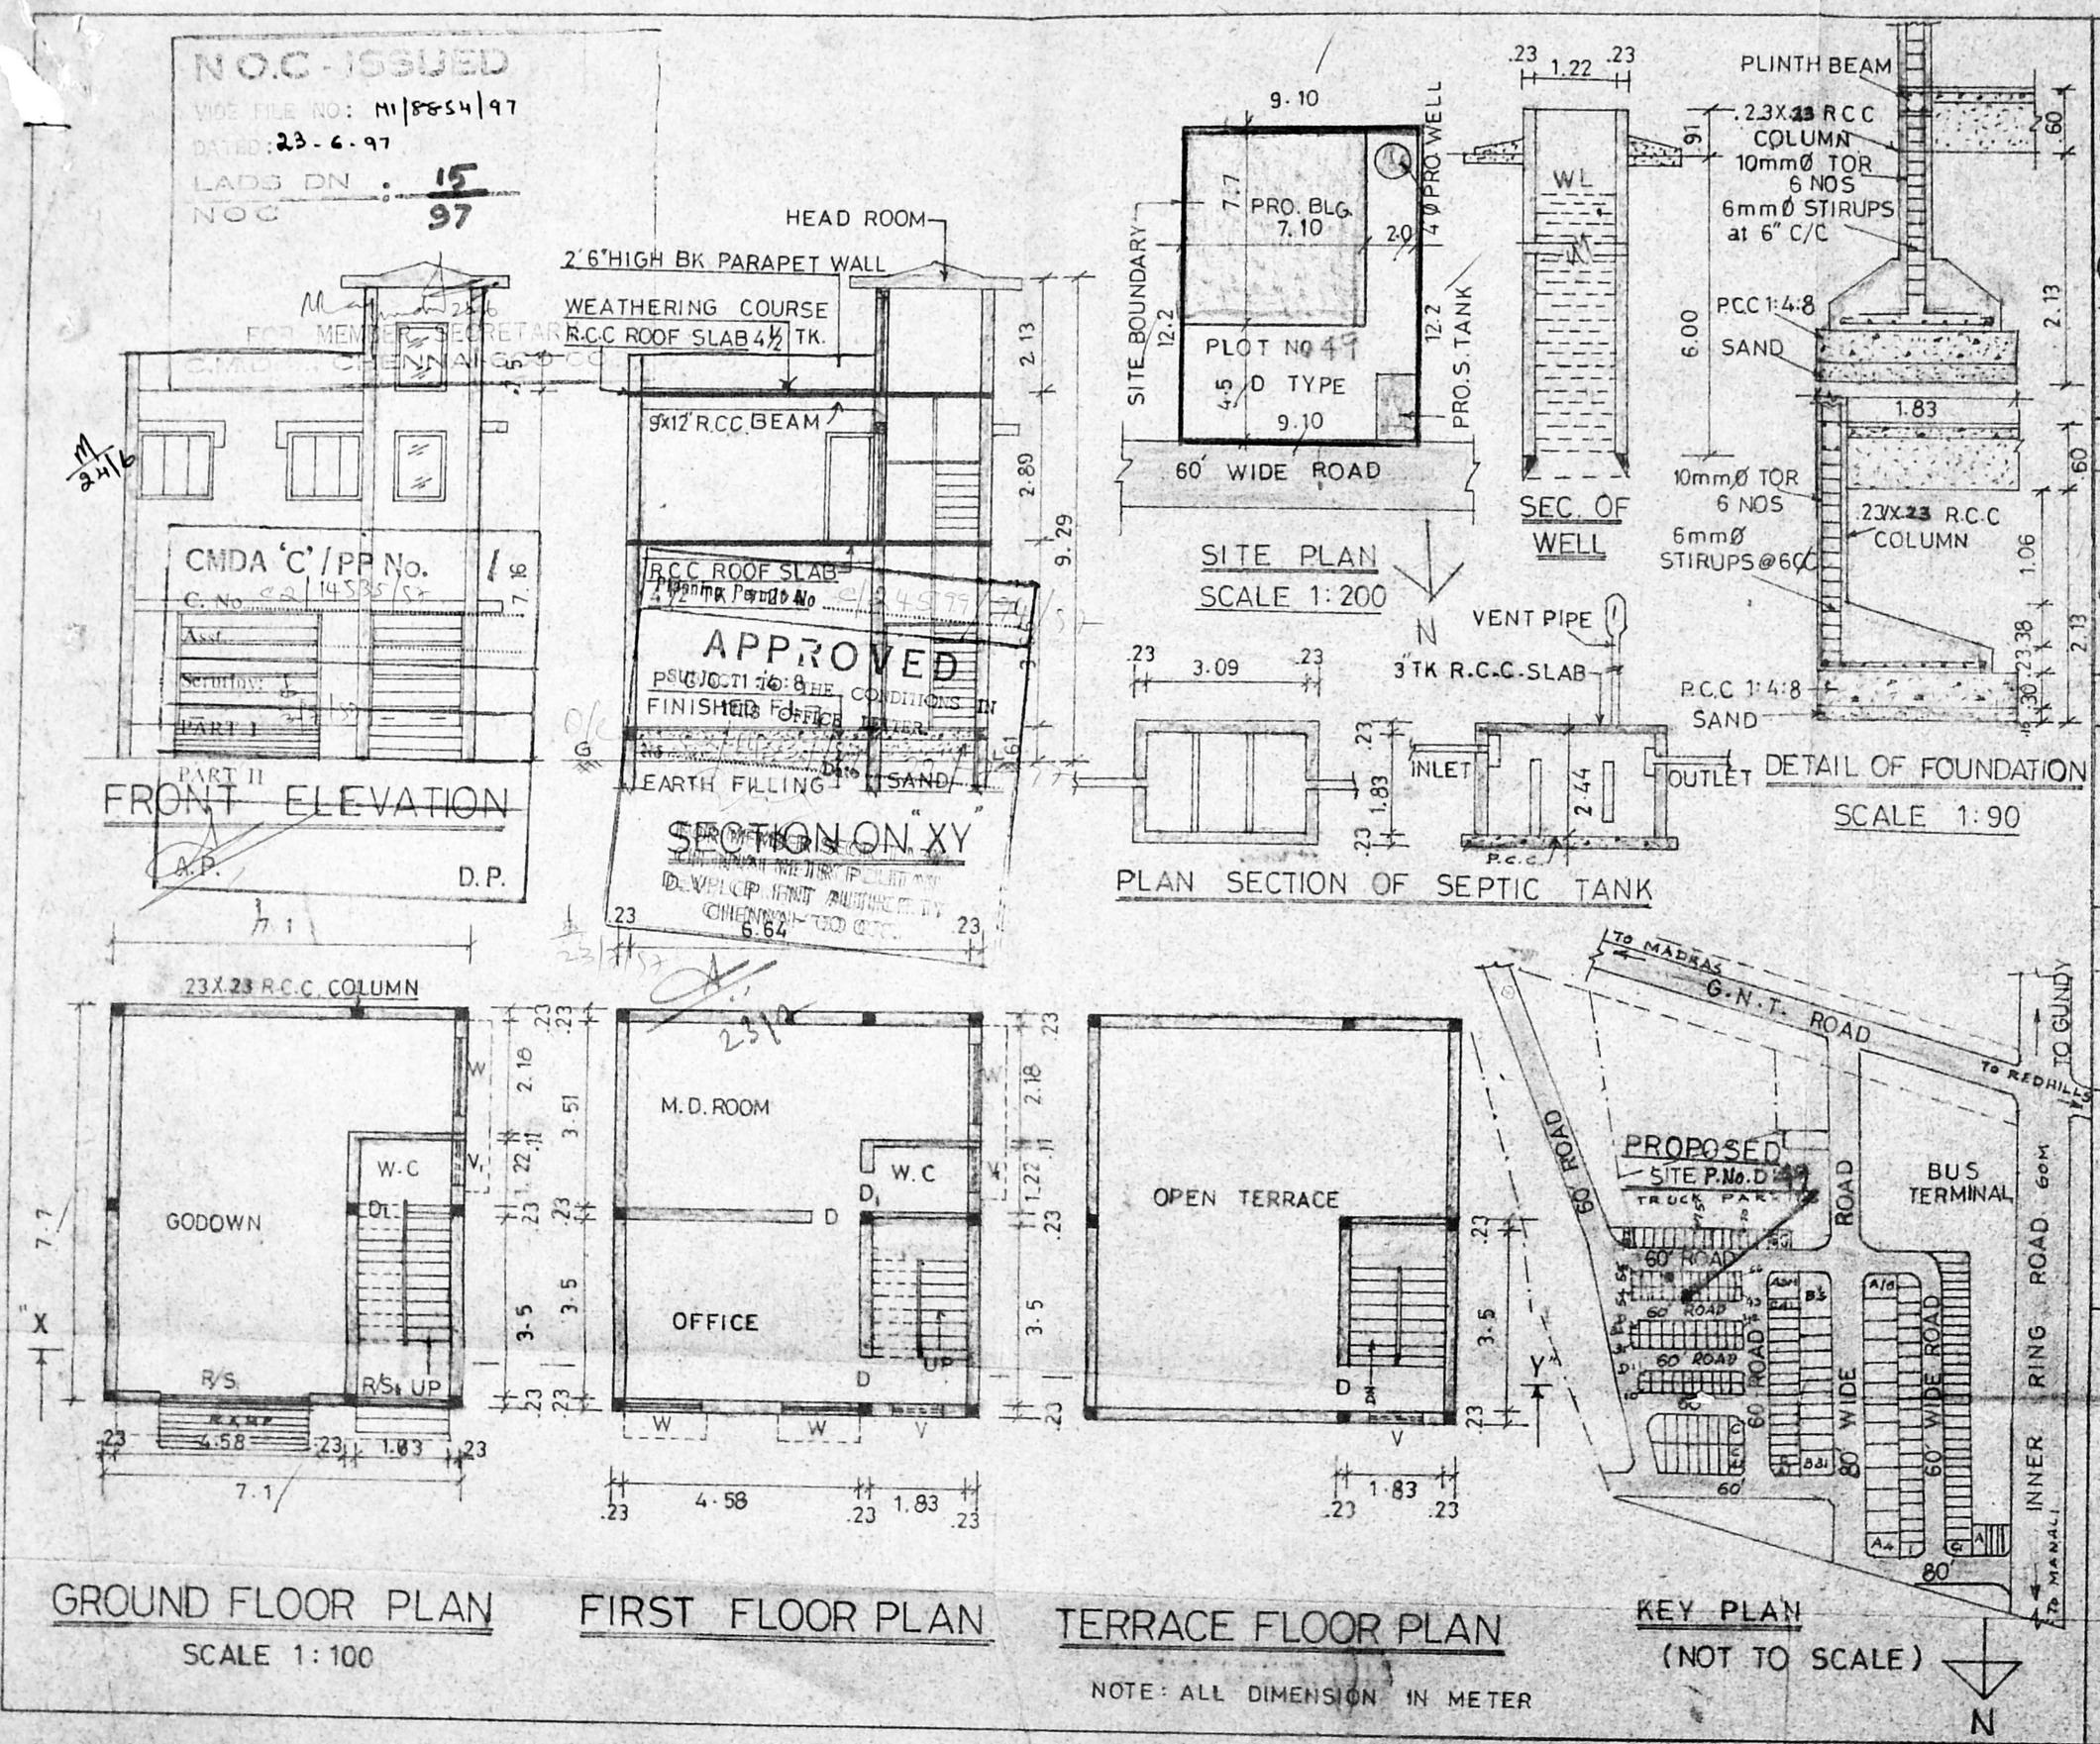

PLAN SHOWING THE PROPOSED OFFICE & GODOWN BUILDING IN PLOT NO: D-49 S No 812/1B Pt and 2A part OF MADAVARAM VILLAGE AT BUS & TRUCK TERMINALS CHENGAI M.G.R DISTRICT.

SCHEDULE OF JOINERY

R S	ROLLING SHUTTER	3.05 X 2.42
R S	ROLLING SHUTTER	1.83 X 2.42
D	DOOR	0.91 X 2.10
D1	DOOR	0.75 X 2.10
W	WINDOW	1.52 X 1.37
V	VENTILATOR	0.91 X 1.37
V1	VENTILATOR	0.61 X 0.45

AREA STATEMENT

PLOT AREA = 111.02 m²
GROUND FLOOR = 54.67 m²
FIRST FLOOR = 54.67 m²
PLAT COVERAGE = 49.24%
FLOOR SPACE INDEX = 0.99

REFERENCE

PROPOSED WORK
SITE BOUNDARY
EXG. ROAD

For P. N. A. & BROTHERS
H. Gananathan
Proprietor
OWNER

K. SELVAM, B.E.,
Licensed Surveyor,
Class-I, Reg. No. 800
Corporation of Chennai,
No.1/597, Mudappair East,
CHENNAI - 600 050.

LICENSED SURVEYOR