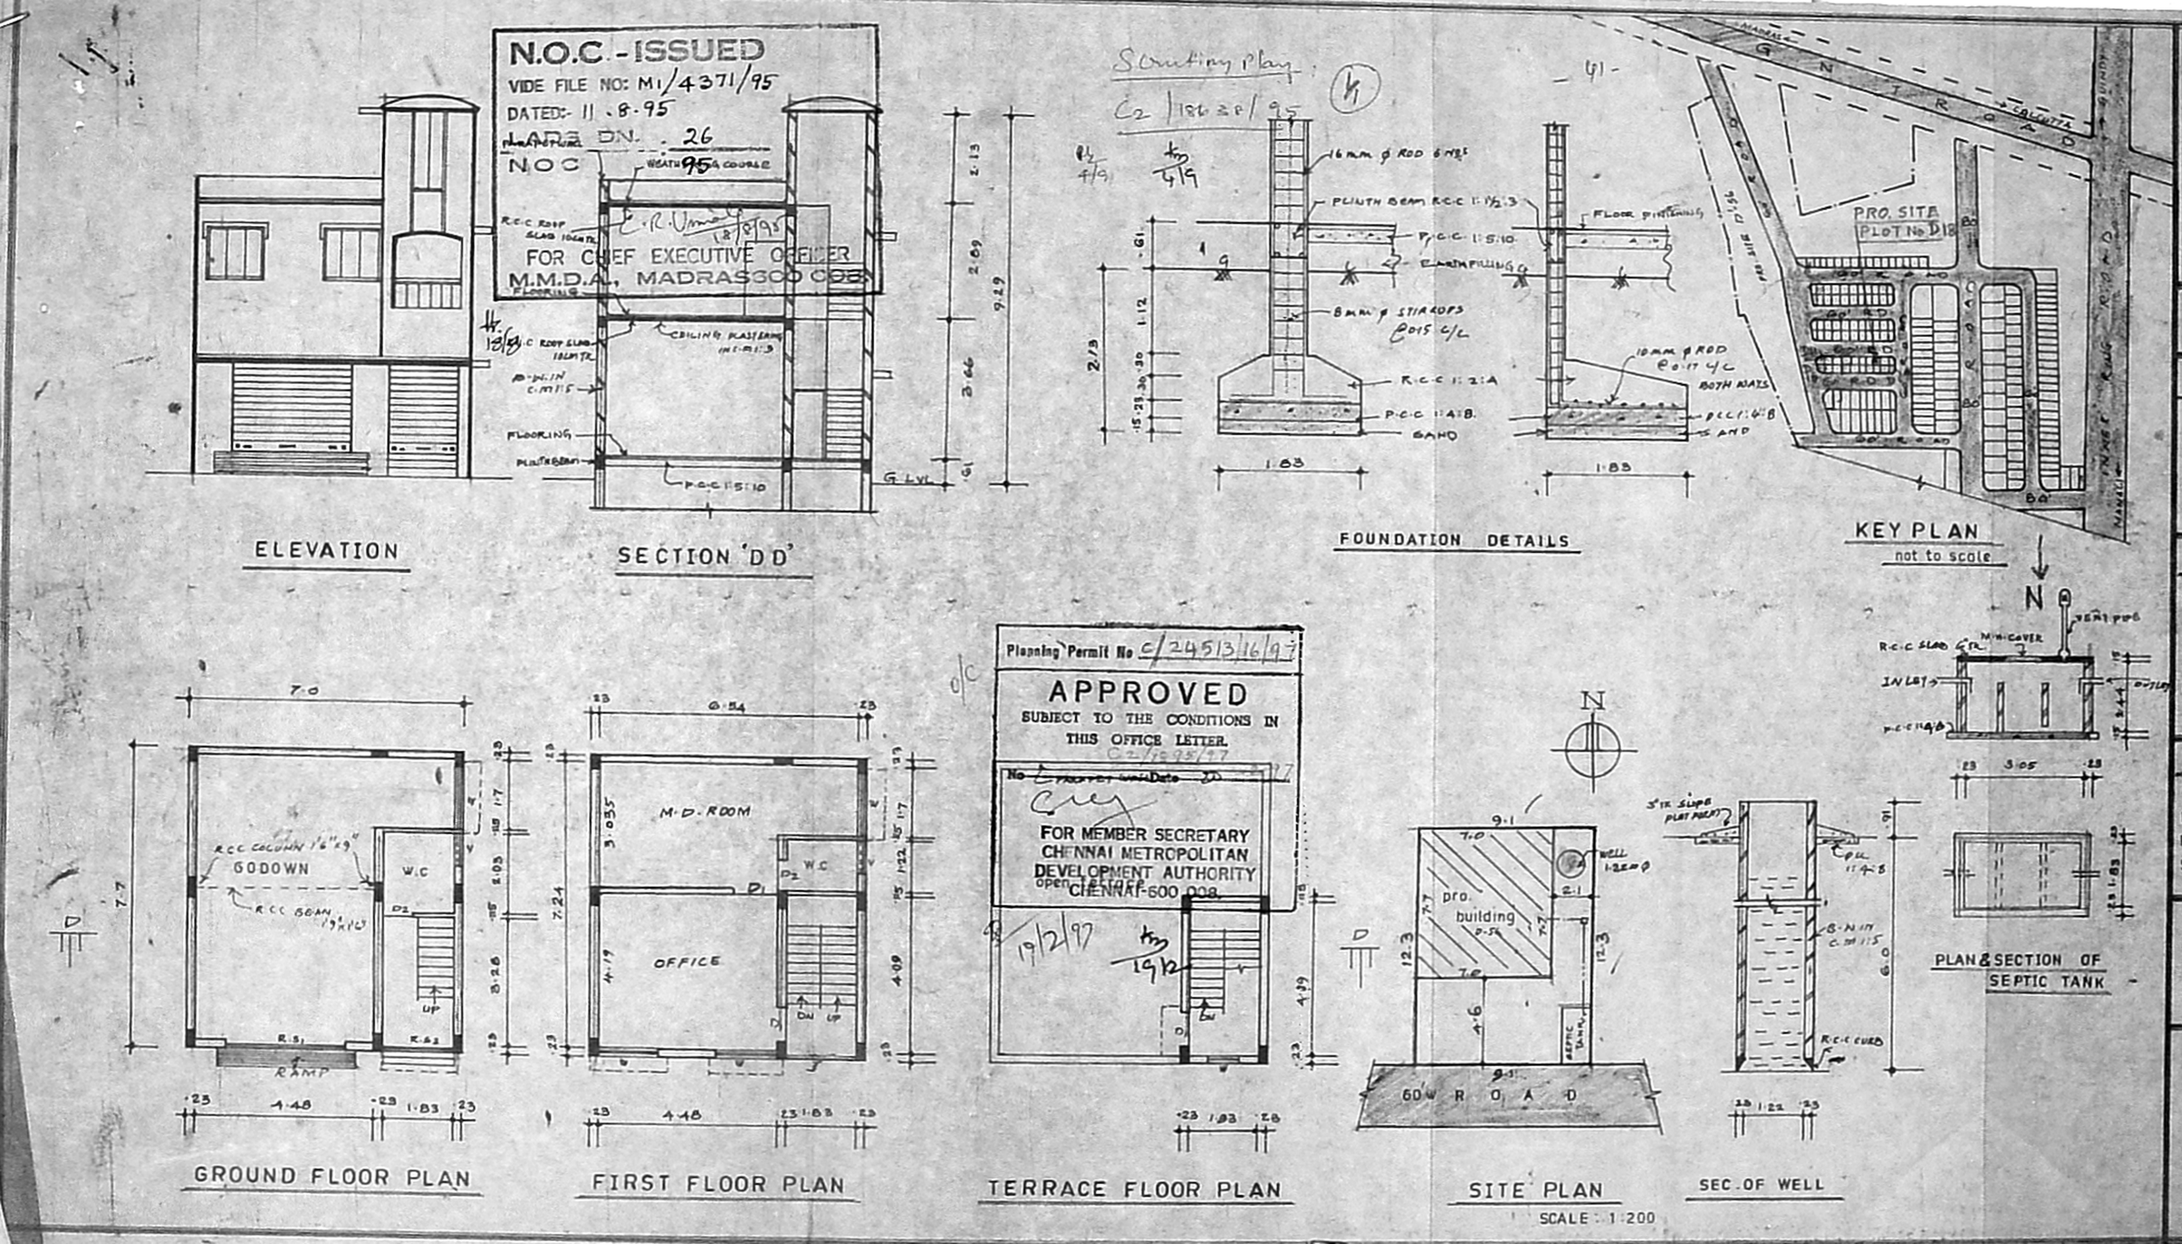


PLAN SHOWING THE PROPOSED OFFICE CUM GODOWN BUILDING IN PLOT NO. D.18, S.NO: 811/1 PART & 24 BUS & TRUCK TERMINALS AT MADAVARAM VILLAGE, CHENGAI M.G.R. DISTRICT.

SCALE: 1:100, 1:200

**JOINERIES**

| | | |
|---|---|---|
| R.S1 | ROLLING SHUTTER | 3.05 × 2.42 |
| R.S2 | — DO — | 1.83 × 2.42 |
| D | DOOR | 0.91 × 2.10 |
| D | — DO — | 0.75 × 1.98 |
| W | WINDOW | 1.52 × 1.37 |
| V | VENTILATOR | 0.61 × 0.45 |

**AREA**

| | |
|---|---|
| PLOT EXTENT | 111.93 m² |
| GROUND FLOOR | 53.9 m² |
| FIRST FLOOR | 53.9 m² |
| PLOT COVERAGE | 48% |
| FLOOR SPACE INDEX | 0.96 |

**COLOUR**

PROPOSED WORK
BOUNDARY
ROAD
SEWER LINE

OWNER SIGNATURE

G.S. KUMAR, D.C.E.
CONSULTING ENGINEER
Licensed Surveyor
T. NAGAR MADRAS-600 017

LICENCED SURVEYOR