PLAN SHOWING THE PROPOSED CONSTRUCTION OF GODOWN CUM OFFICE BUILDING AT PLOT No. A 12 IN S. No. 792 Pt, 793 Pt & 810/1 Pt OF MADHAVARAM VILLAGE, AT MADHAVARAM BUS & TRUCK TERMINALS

SCALE : 1" = 8'-0"
1 : 100

N

COLOUR INDEX

PROPOSED	
ROAD	
SITE	

AREA STATEMENT

PLOT EXTENT 902.19 M²
GROUND FLOOR AREA = 531.24 M²
FIRST FLOOR AREA = 531.24 M²
TOTAL FLOOR AREA = 1062.48 M²
PLOT COVERAGE = 58.88%
F.S.I = 1.18

JOINERY DETAILS

R/S	ROLLING SHUTTER	8'.0" x 8'.0"	2.44 x 2.44
R/S1	DO	6'.0" x 8'.0"	1.83 x 2.44
D	DOOR	4'.0" x 7'.0"	1.22 x 2.13
D1	DOOR	2'.6" x 7'.0"	0.76 x 2.13
W/V	WINDOW	6'.0" x 4'.6"	1.83 x 1.37
V	VENTILATOR	3'.0" x 2'.0"	0.91 x 0.61

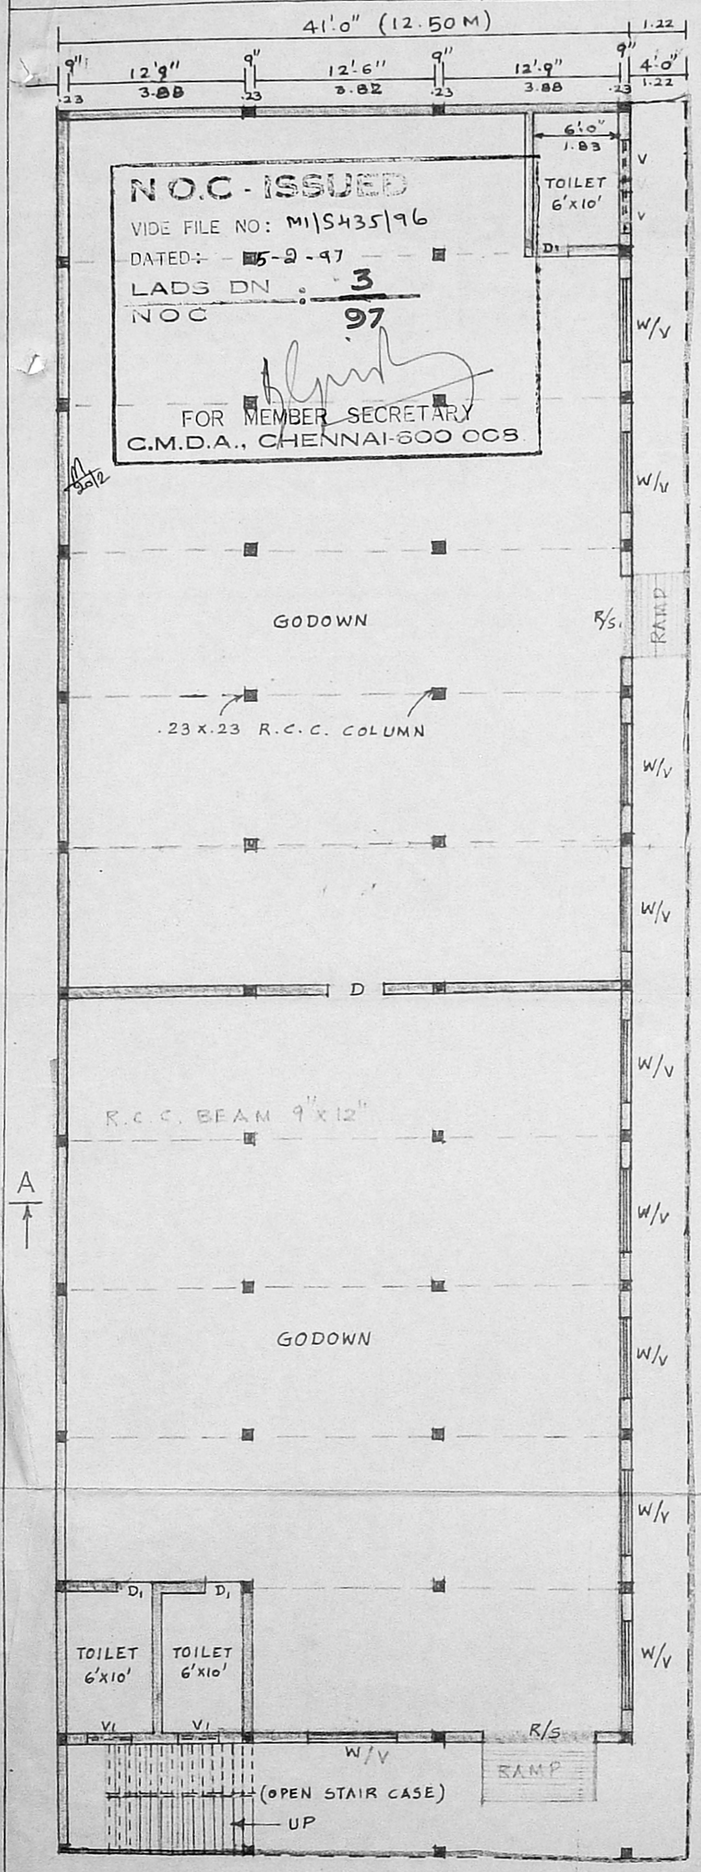

GROUND FLOOR PLAN

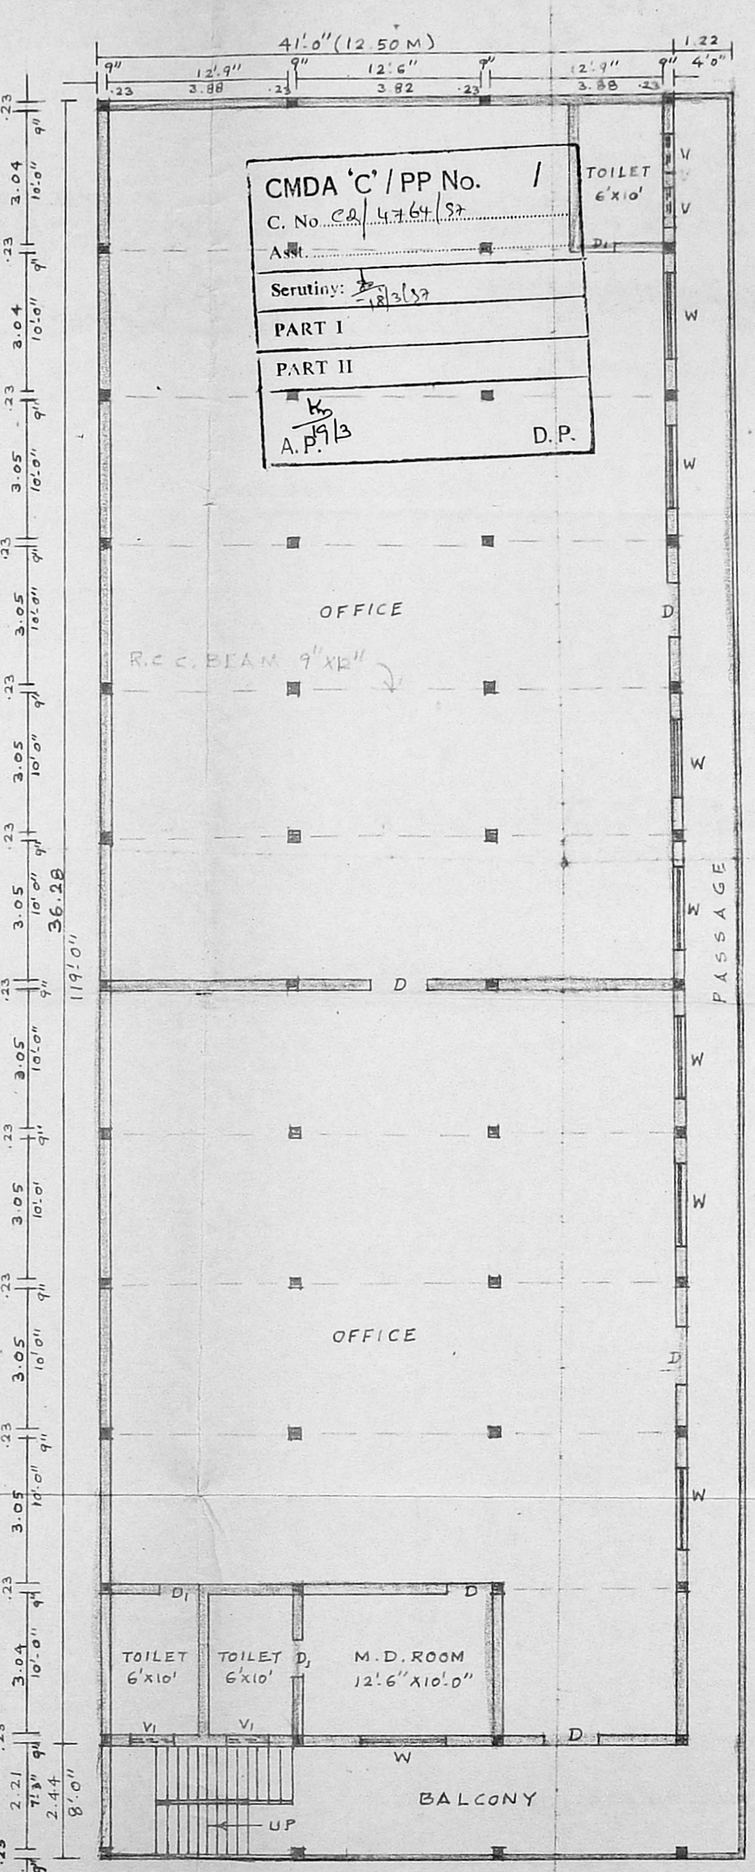

FIRST FLOOR PLAN

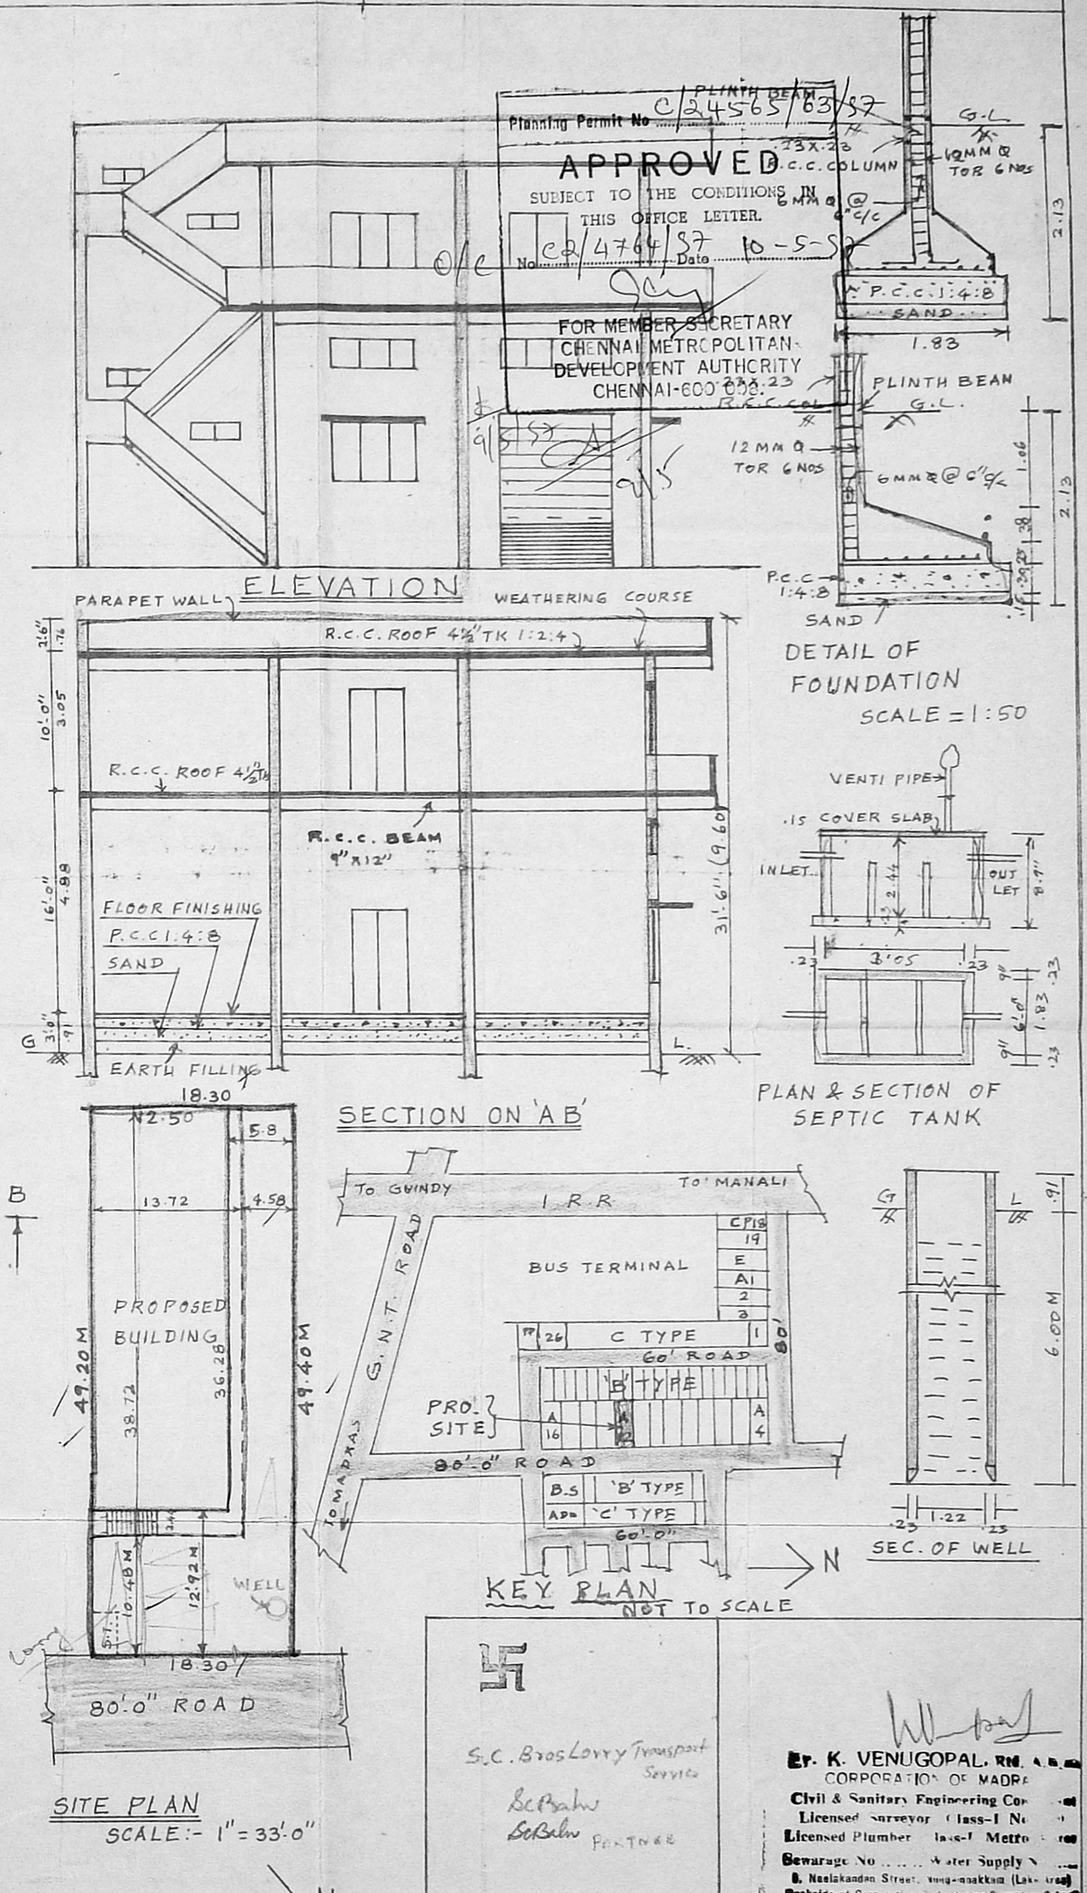

DETAIL OF FOUNDATION
SCALE = 1:50

SITE PLAN
SCALE :- 1" = 33'-0"

N

KEY PLAN
NOT TO SCALE

N

SEC. OF WELL

S.C. Bros Lorry Transport Service
Sd/- Partner

OWNER

Er. K. VENUGOPAL, Regd. No. ...
CORPORATION OF MADRAS
Civil & Sanitary Engineering Consultant
Licensed Surveyor Class-I No. ...
Licensed Plumber Class-I Metro ... 1988
Sewerage No. ... Water Supply No. ...
8, Neelakanden Street, Nungambakkam (Lake Area)
Backside of Corporation Girls Higher Secondary School
MADRAS - 600 034