PLAN SHOWING THE PROPOSED ADDITIONAL CONSTRUCTION TO THE EXISTING BUILDING IN PLOT NO.7, SURVEY NO.63 pt., MUDICHUR VILLAGE, ARRUMUGA NAINAR COLONY, ST.THOMAS MOUNT PANCHAYAT UNION, TAMBARAM TALUK, KANCHEEPURAM DIST. SCALE :- 1inch=8feet (1:100)

JOINERY DETAILS

D. DOOR	3'-3"X6'-6" (1.00X1.98)
D1. DOOR	3'-0"X6'-6" (.91X1.98)
D2. DOOR	2'-6"X6'-0" (.76X1.83)
W. WINDOW	4'-6"X4'-0" (1.37X1.22)
W1. WINDOW	3'-0"X4'-0" (.91X1.22)
W2. WINDOW	4'-6"X2'-6" (1.37X.76)
W3. WINDOW	3'-0"X2'-6" (.91X.76)
V. VENTILATOR	2'-0"X1'-6" (.61X.46)
G. GRILLGATE	3'-0"X6'-6" (.91X1.98)
J. R.C.C JALLY	3'-0"X4'-0" (.91X1.22)
SG. STEEL GRILL	4'-0"X4'-0" (1.22X1.22)

AREA DETAILS

	SQ.FT.	SQ.M.
PLOT AREA	1980	183.95
EXG. GROUND FLOOR	706	65.63
PRO. FIRST FLOOR	650	60.39
COVERAGE	@ 36%	
F.S.I.	0.68	

COLOUR INDEX

EXISTING — ROAD

PROPOSED — BOUNDARY

ELEVATION

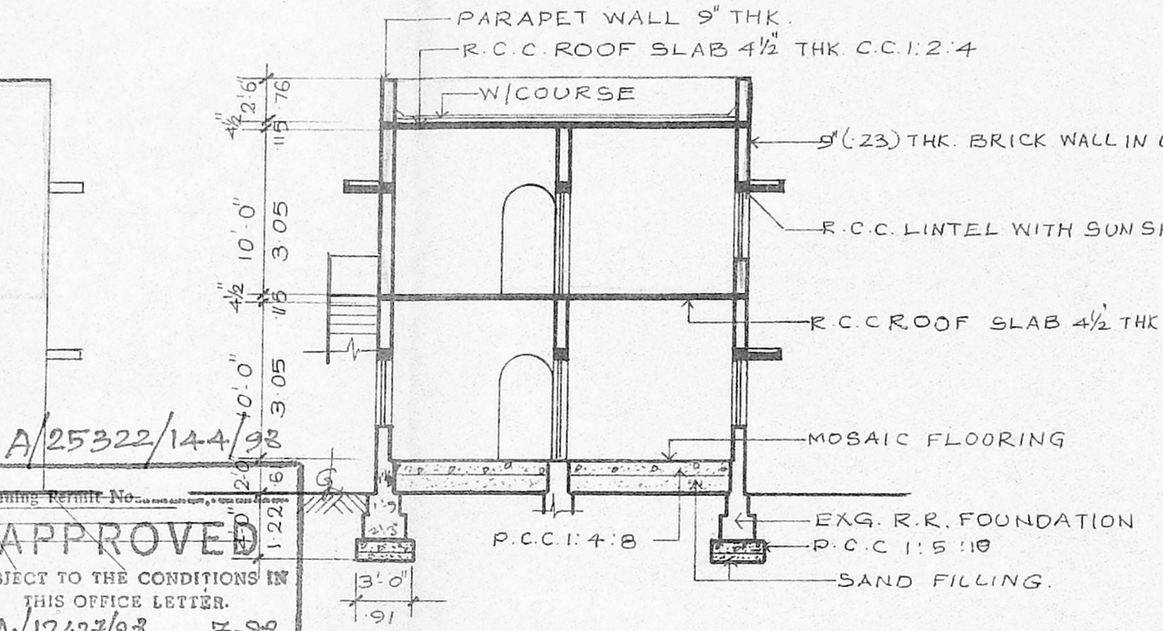

SECTION "A A"

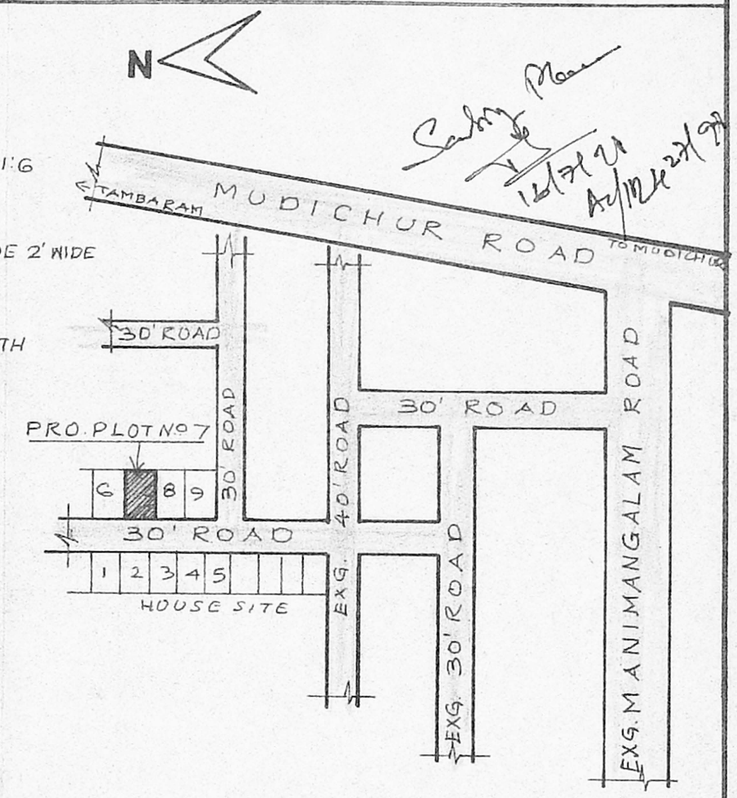

KEY PLAN

NOT TO SCALE

A/25322/144/98

Planning Permit No.

APPROVED

SUBJECT TO THE CONDITIONS IN THIS OFFICE LETTER.

No. A1/12427/98 Date 17-9-98

FOR MEMBER SECRETARY
CHENNAI METROPOLITAN
DEVELOPMENT AUTHORITY
CHENNAI - 600 008.

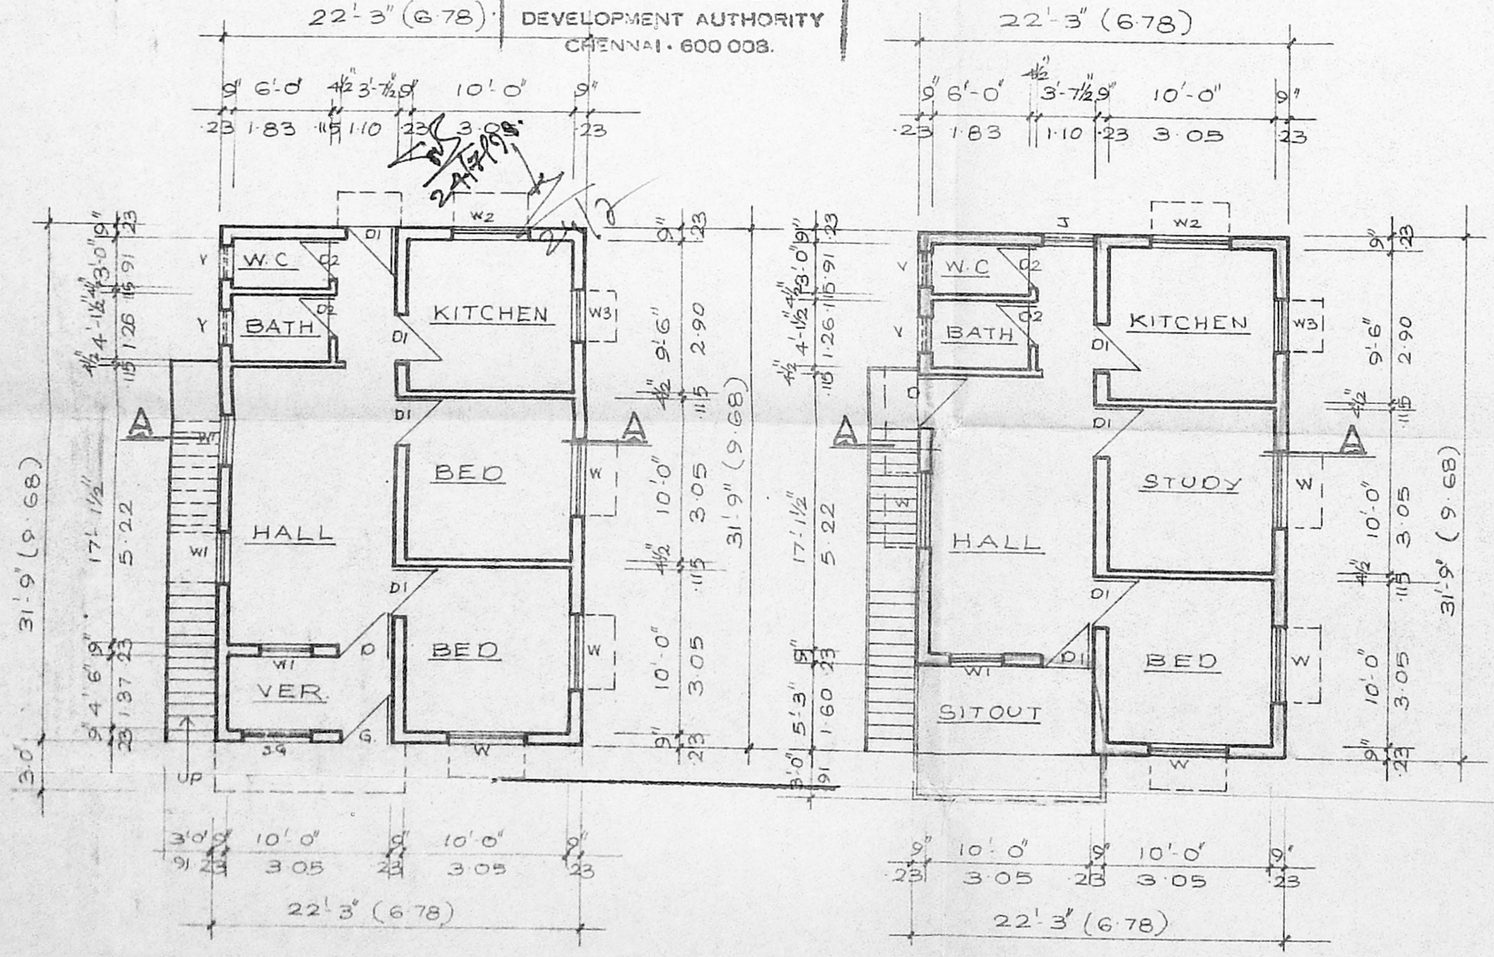

EXG. GROUND FLOOR PLAN

PRO. FIRST FLOOR PLAN

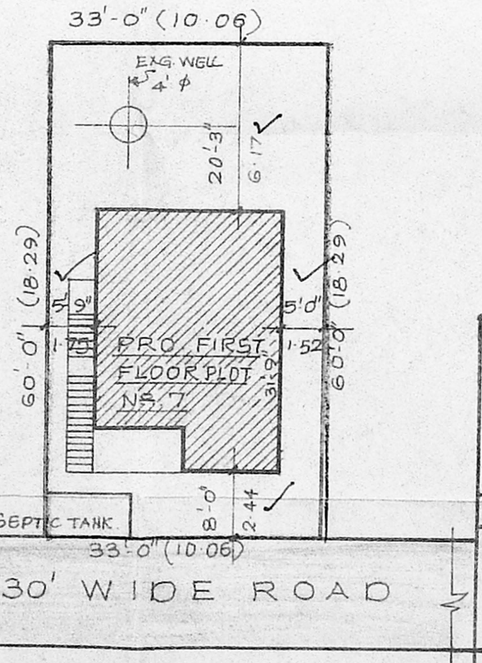

SITE PLAN

SCALE :- 1" = 16'-0"

G. Ramadevi

OWNER

Phone: 4340782
R. Mohan Rao
LICENSED SURVEYOR
CORPORATION OF CHENNAI
REG NO: 80
AMBATTUR TOWNSHIP
ALANDUR MUNICIPALITY
CONSULTING ENGINEER
OFFICE: 15, MADLEY ROAD
T. NAGAR, CHENNAI-600 017