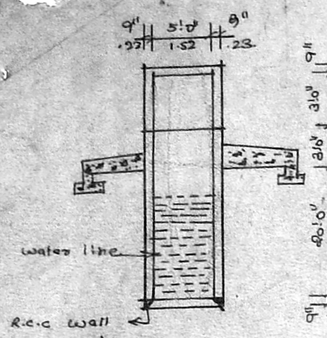

SECTION OF WALL.

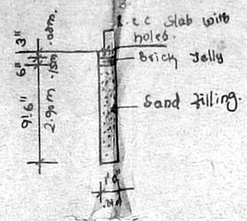

Section of Rain water Storage

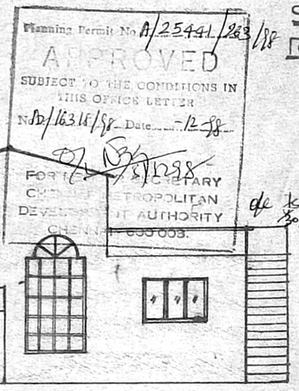

ELEVATION

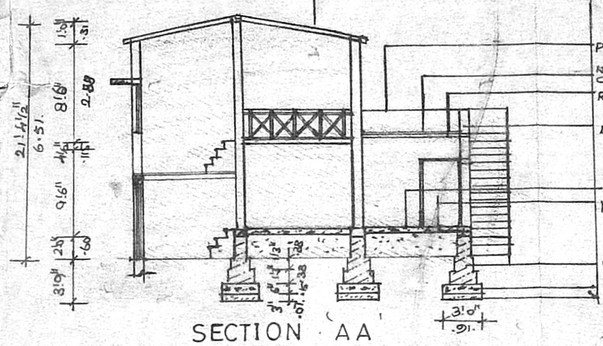

SECTION AA

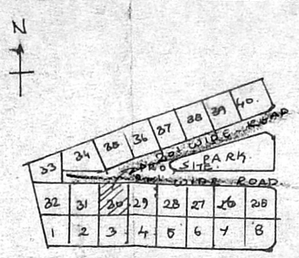

LAY OUT PLAN

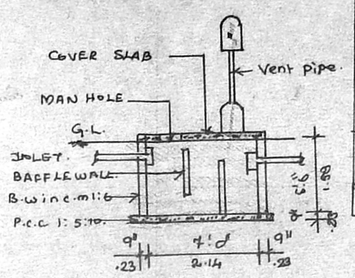

Section of Septic tank

Stair Case detail.		
Width	3'0"	0.92 m
Tread	0'10"	0.25m
Rise	0'7"	0.175m

Scale	0'-1" = 8'-0"
Dwg. No.	531/6/98.

NOTE:
M.M.D.A No: L.P. 6/75.

Revised plan

Plan Showing The Proposed Construction of House, In plot. No. 30, , New S.NO. 283/2AV, Old V No 168, 135 & New V. No:108 Mudichur Village Tambaram Taluk, KANCHEEPURAM DISTRICT [Paha No: 215 & 732.

Reference.

D.	DOOR.	3'3" x 6'6" = 1.00 x 1.98
D_1.	DOOR.	3'0" x 6'6" = 0.92 x 1.98
D_2.	DOOR.	2'6" x 6'6" = 0.76 x 1.98.
W.	WINDOW.	6'0" x 4'0" = 1.83 x 1.22
W_1.	WINDOW.	4'0" x 4'0" = 1.22 x 1.22.
V.	VENTILATOR.	2'0" x 1'6" = 0.61 x 0.45.

Area Detail	S.FT	S.QM
PLOT AREA.	1775	165.
GROUND FLOOR AREA.	574	53.
CARPET AREA.	454	42
FIRST FLOOR AREA.	318	30.
CARPET AREA.	196.	14.
PLOT COVERAGE.	41%	
F.S.I.	058	
PORCH AREA	148	14

Colour Code Index

Boundary line shown thus.
Exg. Road Shown thus.
Pro. Work Shown thus.
Drainage line Shown thus.
Rain water pipe line & Channel.

Rao Engineering Consultancy Services:
No. 16 & 17 New Municipal Complex.
First floor, Shanmugam Road,
West. Tambaram.
Chennai - 45.

DWNER

Er. C.A. VASUDEVA RAO, D.C.E., A.M.I.E.
Approved Valuer / Engineer for
LIC, SBI, IOB, PNB, UBI, KVB, LVB
and General Insurance Companies
Licensed Surveyor for
Madras Corporation Class - I (No. 221)
Tambaram, Pallavaram & Alandur
Off: No. 16 & 17, 1st Floor
New Municipal Complex,
Shanmugam Road, Tambaram, Madras-45
Phone: Off: 2366957; Res: 2369217

LICENSED SURVEYOR

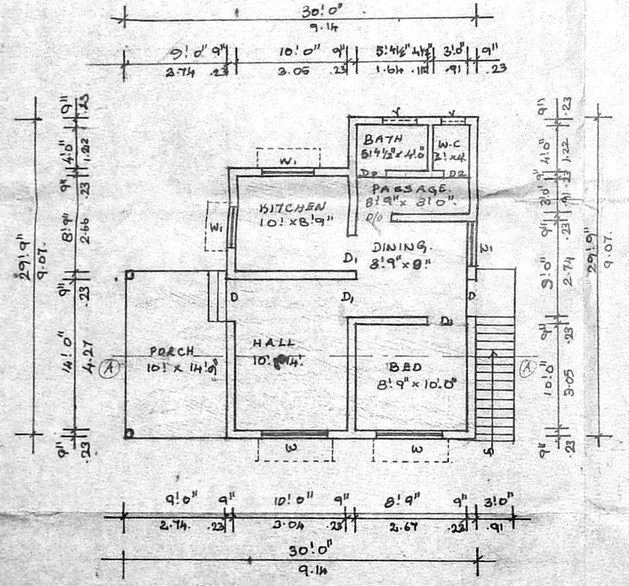

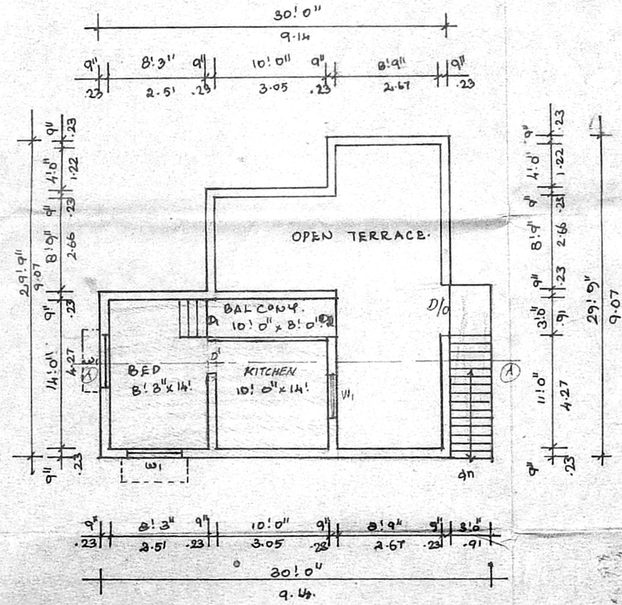

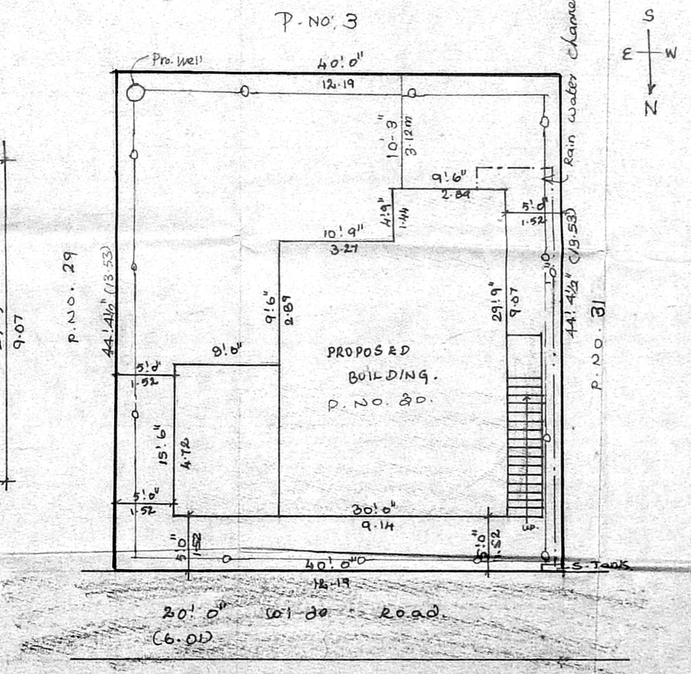

SITE PLAN