Plan Showing The Proposed Construction Of A House In P.No.2, "Yeskay Avenue", S No.21 (Part) Of Mudichur Village, Tambaram Taluk, KancheePuram District.

Reference

D - Door	3'-3" x 6'-6"	1.00 x 1.98m
D_1 - "	3'-0" x 6'-6"	0.91 x 1.98m
D_2 - "	2'-6" x 6'-6"	0.76 x 1.98m
W - Window	6'-0" x 4'-6"	1.83 x 1.32m
W_1 - "	4'-6" x 4'-6"	1.32 x 1.32m
V - Ventilator	3'-0" x 2'-0"	0.91 x 0.61m

Area Details	Sft	Sqm
Plot Extent	2066	192
Plinth Area at G.F.	819	76
Carpet Area at G.F.	694	65
Plot Coverage	40%	
F.S.I.	0.40	

Colour Index

Exg. Road shown thus
Boundary line shown thus
Pro. Work shown thus.
Drainage line shown thus
Rain water pipe line & Channel

Rao Engineering Consultancy Services
No.16 & 17, Ist floor, New Municipal Shanmugam Road, W-Tbm Complex Ch-45

Note:
Layout approved by the Member Secretary, CMDA in P.P.D/L.O. No. 146/92 Vide letter No. L1/24485/92 dated 4.11.92.

Scale 0'-1" = 8'-0"

Drg No. 40/5/98

Staircase Details

Width - 3'-0" - 0.91m
Tread - 0'-10" - 0.25m
Rise - 0'-7" - 0.175m

G. Ponneswari
Owner

Dr. C.A. VASUDEVA RAO, D.C.E., AMIEI
Approved Valuer / Engineer for
LIC, SBI, IOB, PNB, UBI, KVB, LVB and General Insurance Companies
Licensed Surveyor for
Madras Corporation Class-I (No. 221)
Tambaram, Pallavaram & Alandur
Off: No. 16 & 17, Ist Floor
New Municipal Complex,
Shanmugam Road, Tambaram, Madras-45
Phone: 91-44-2395[illegible]
Licensed Surveyor

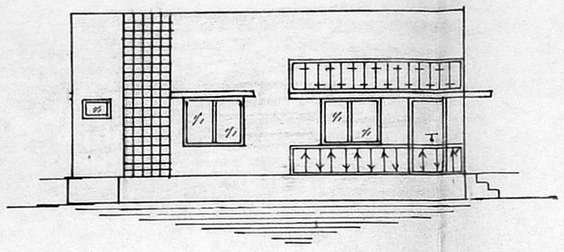

Elevation

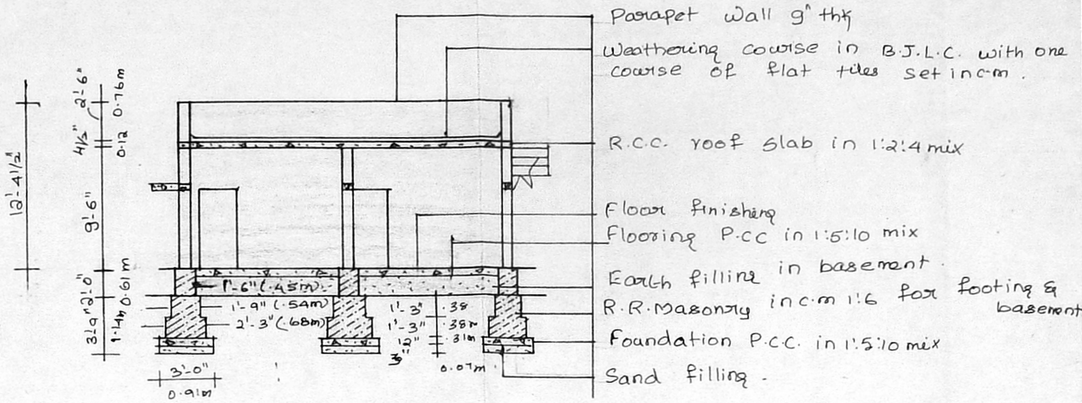

Section On AA

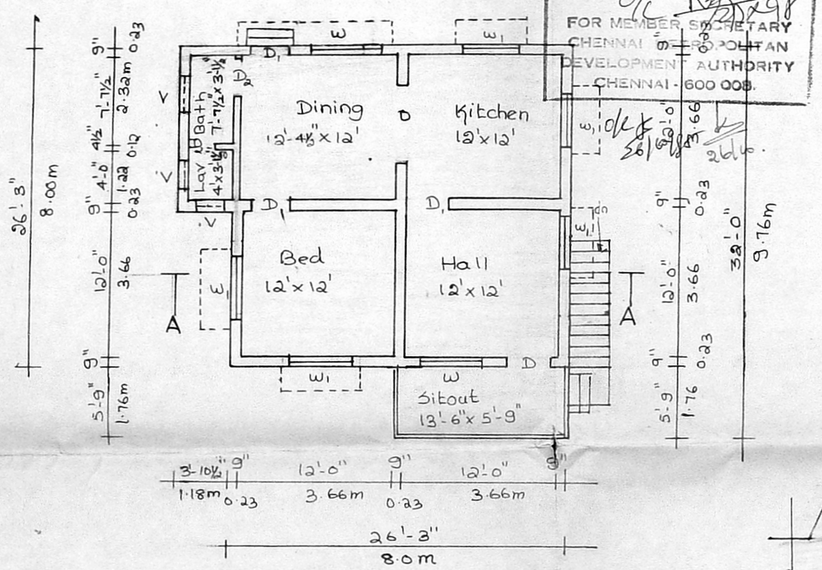

Ground Floor Plan

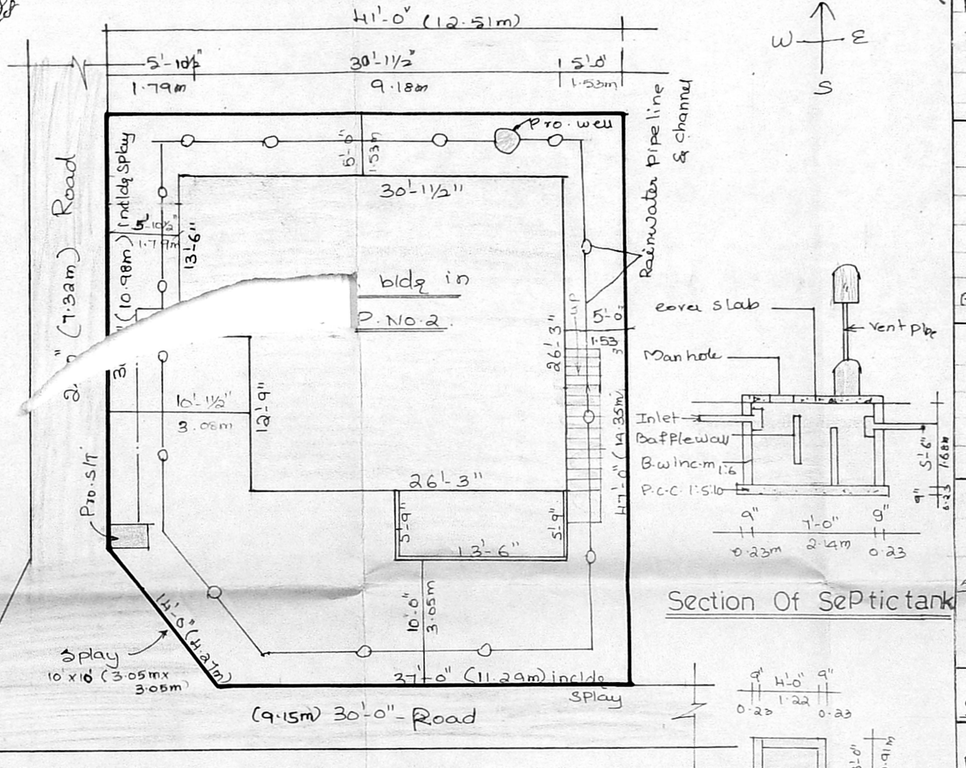

Site Plan

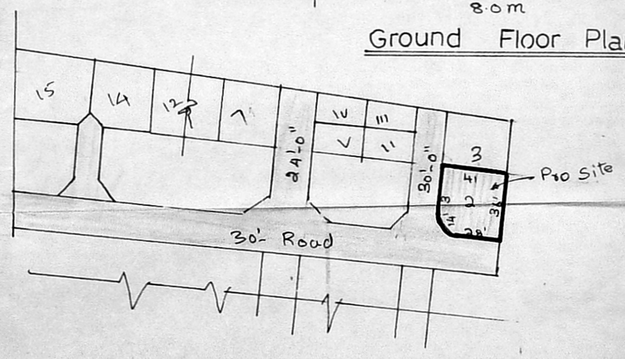

Layout Plan (Not to Scale)

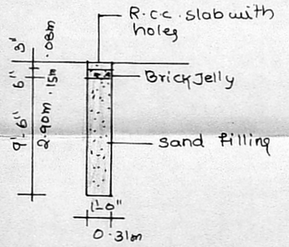

Section Of Rainwater storage

Section Of Septic tank

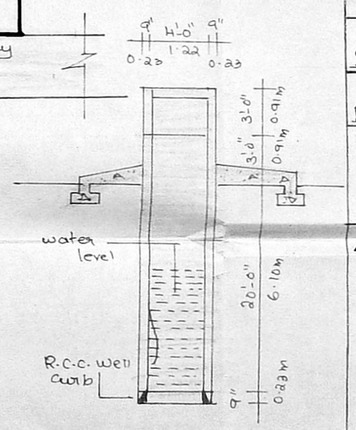

Section Of Well