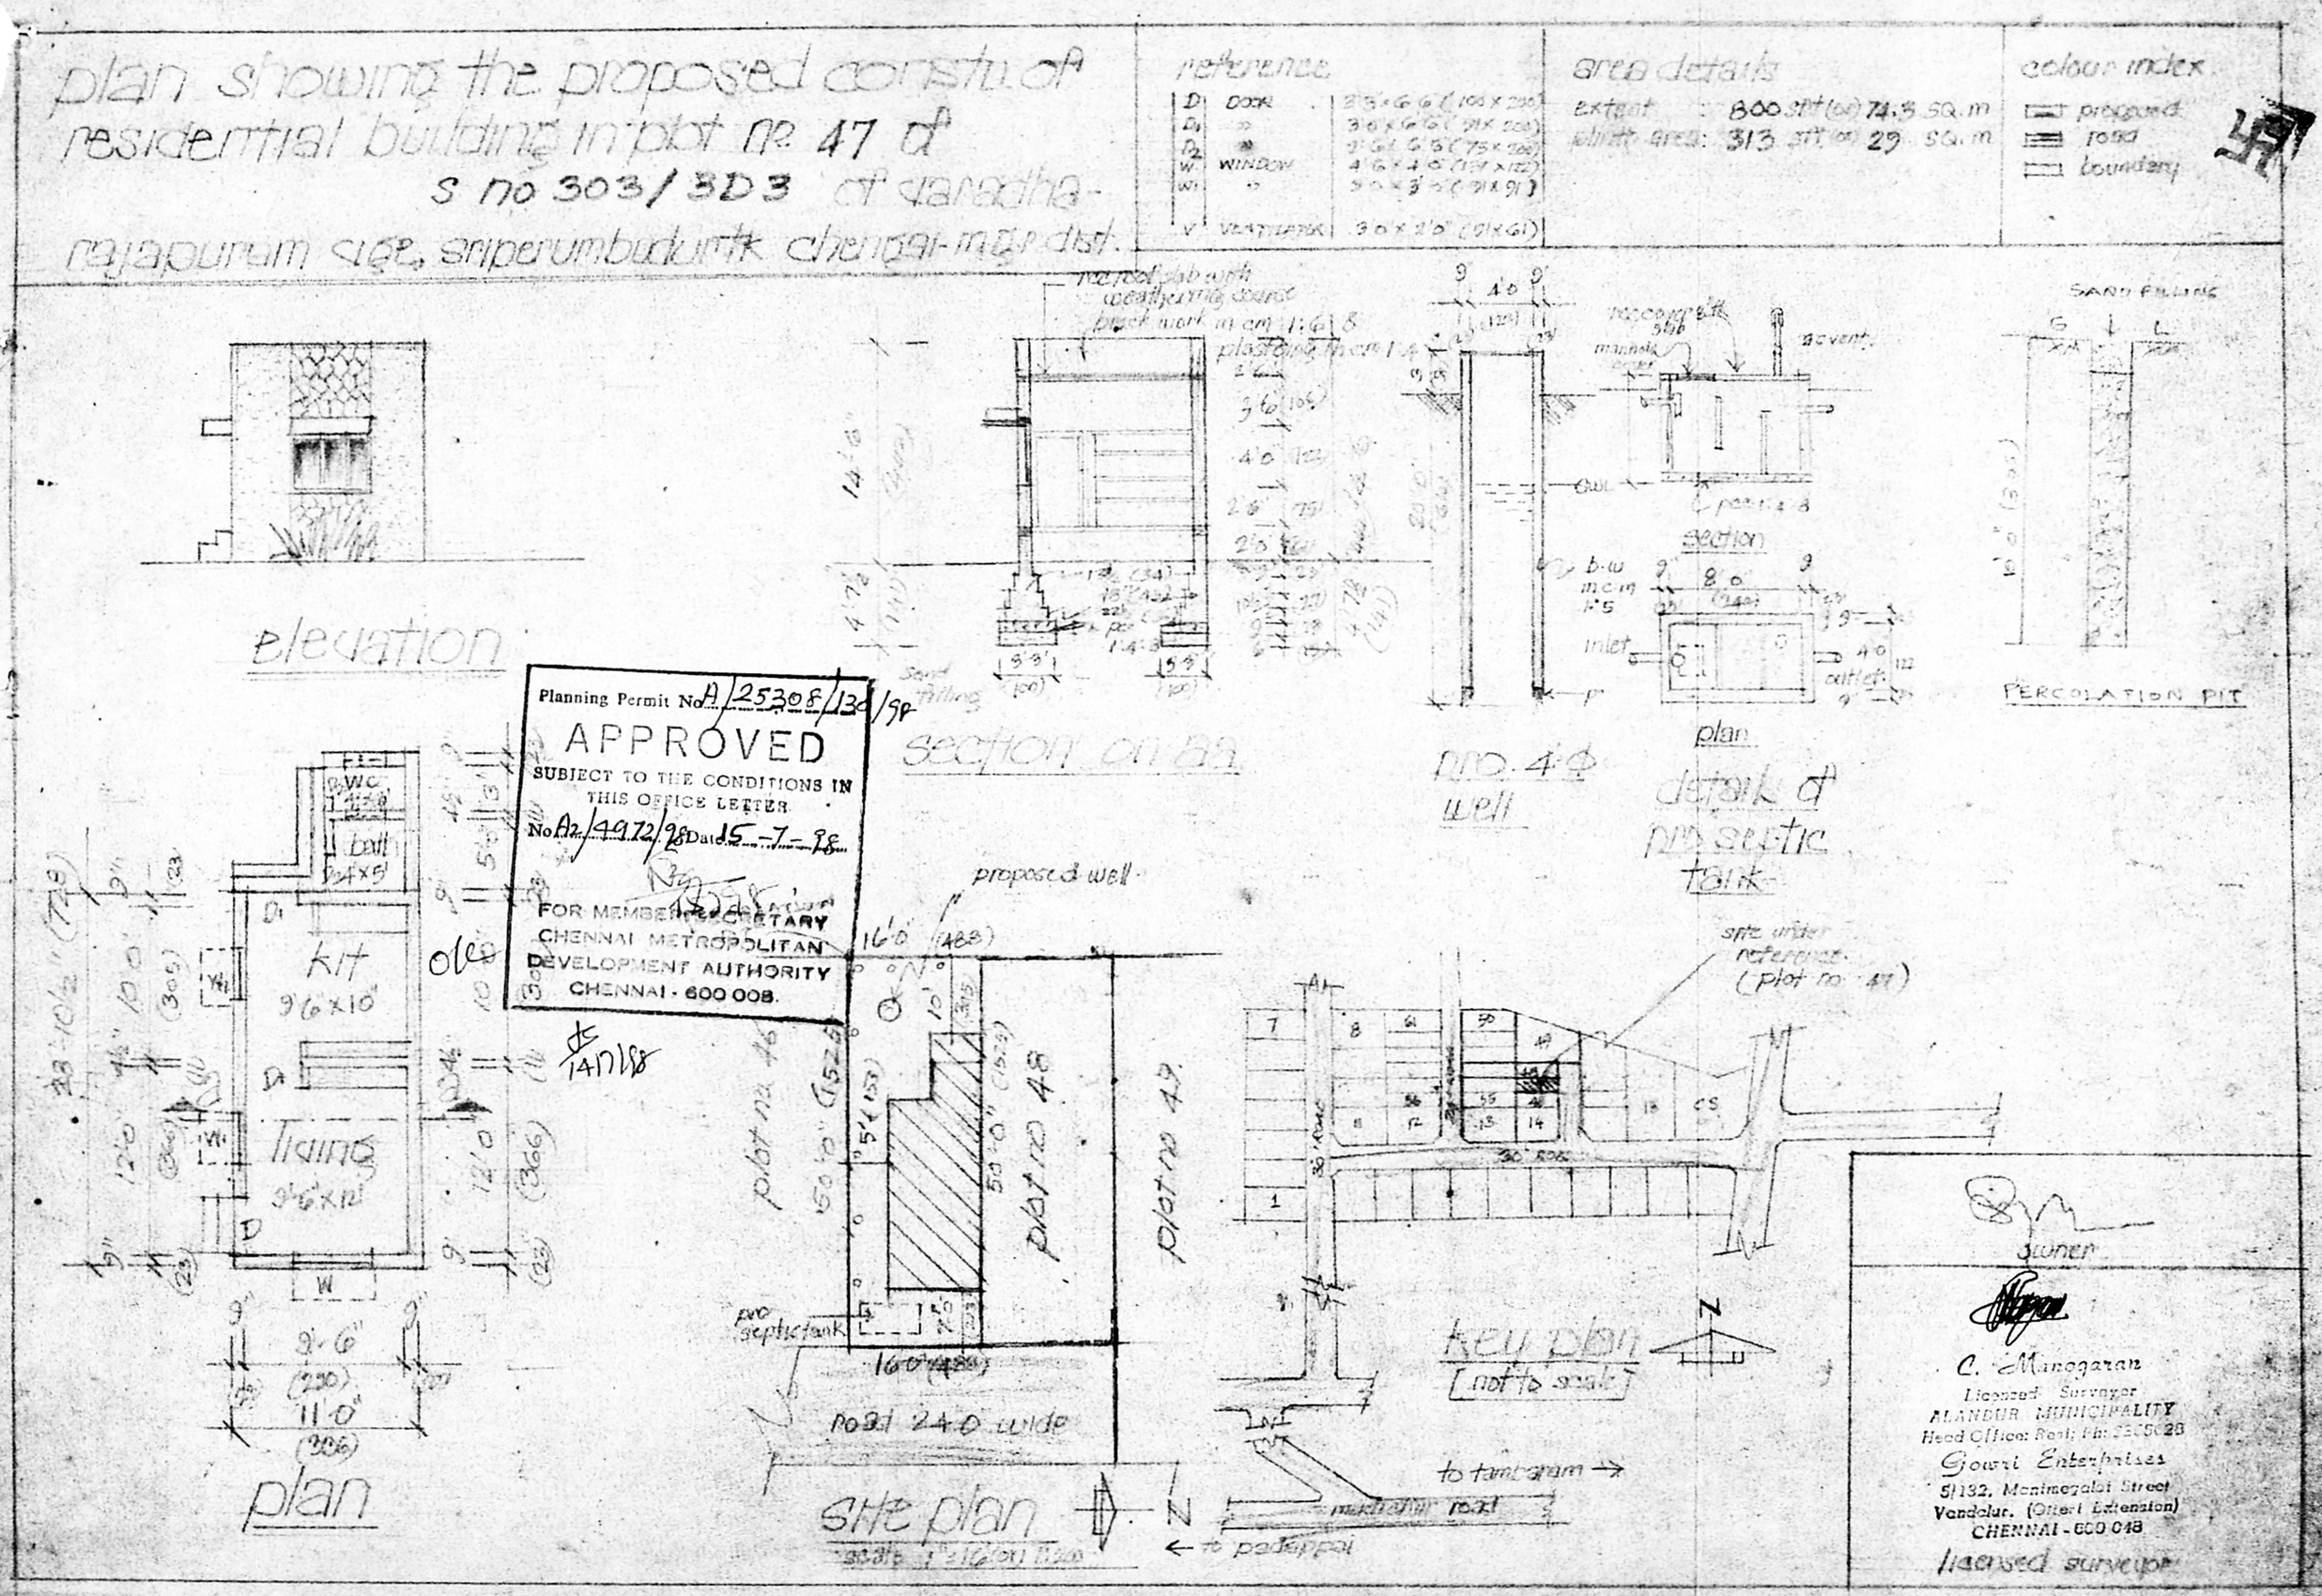
plan showing the proposed constn of residential building in plot no 47 of S no 303/3D3 of varadharajapuram vge, sriperumbudurtk chengai-mgr dist.
reference
area details
extent : 800 sft (or) 74.3 sq.m
plinth area: 313 sft (or) 29 sq.m
colour index
proposed
road
boundary
elevation
section on aa
pro. 4 ϕ well
section
plan
details of pro septic tank
SAND FILLING
PERCOLATION PIT
Planning Permit No A/25308/130/98
APPROVED
SUBJECT TO THE CONDITIONS IN THIS OFFICE LETTER
No A2/4972/98 Date 15-7-98
FOR MEMBER SECRETARY
CHENNAI METROPOLITAN DEVELOPMENT AUTHORITY
CHENNAI - 600 008.
kit
living
plan
proposed well
plot no 46
plot no 48
plot no 49
pro septic tank
road 24.0 wide
site plan
site under reference (plot no 47)
key plan
[not to scale]
to tambaram
to padappai
owner
C. Manogaran
Licensed Surveyor
ALANDUR MUNICIPALITY
Head Office: Resi; Ph: 2365028
Gowri Enterprises
5/132, Manimegalai Street
Vandalur. (Otteri Extension)
CHENNAI - 600 048
licensed surveyor