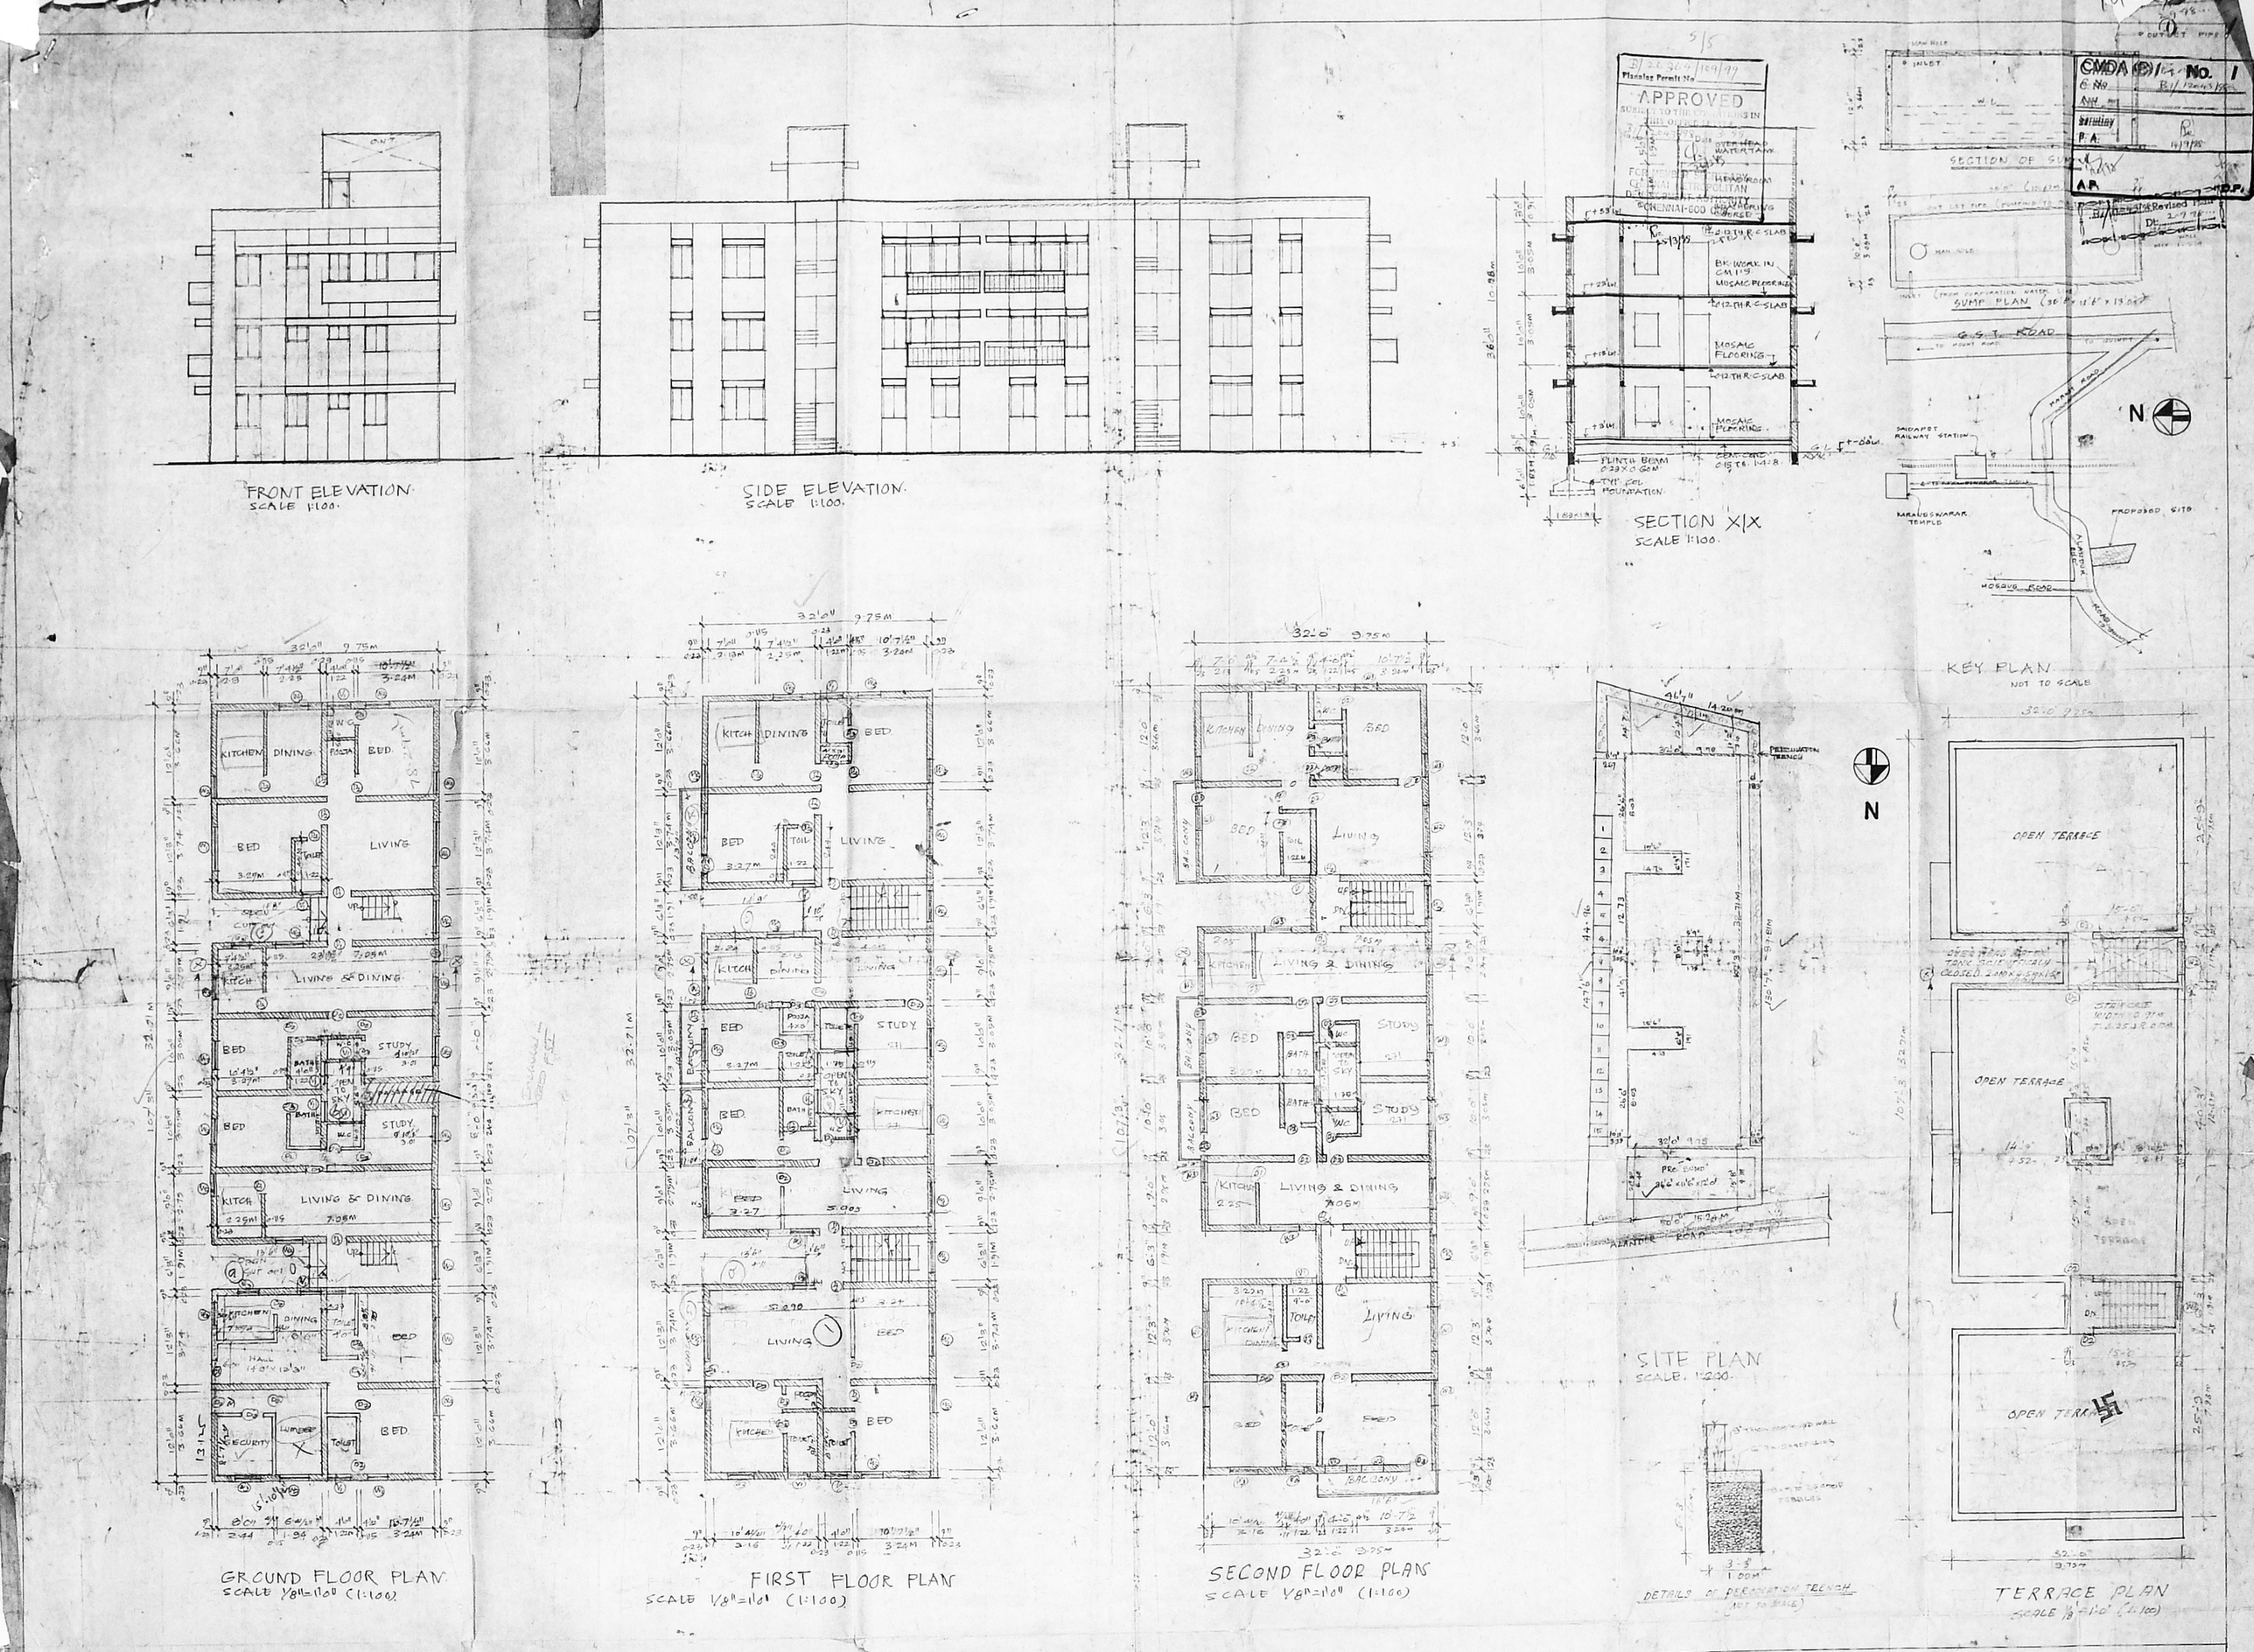

SCHEDULE OF JOINERY

D1	1.00 X 2.10M	DOOR
D2	0.90 X 2.10M	DOOR
D3	0.75 X 2.10M	DOOR
W1	1.50 X 1.35M	WINDOW
W2	1.20 X 1.35M	WINDOW
W3	0.90 X 1.35M	WINDOW
W		
V1	0.90 X 0.60M	VENTILATOR

PROPOSED WORK
EXISTING ROAD
PLOT OUT LINE

STATEMENT OF AREAS

	SQ.FT.	SQ.M.
AREA OF THE PLOT	6608	613.88
NON FIRE AREA 19	197.00	18.36
GROUND FLOOR	3002	278.92
FIRST FLOOR	3374	313.56
SECOND FLOOR	3380	314.00
TOTAL FLOOR AREA	9756	906.48
PLOT COVERAGE = 52%	F.S.I. 1.49	

NOTE: P.P. ALREADY APPROVED VIDE NO:
P.P. NO. B/256 48/05/98
IN Lr. No. B1/13000/97
DATED 12.1.98

278.92
18.36
297.28

1. [signature]

2. [signature]

SIGNATURE OF OWNER

C. MANIVELU
CLASS-I LICENSED SURVEYOR
REG. NO. 156
CORPORATION OF CHENNAI
CHENNAI.

LICENSED SURVEYOR

SIGNATURE OF ENGINEER

REVISED TO THE EARLIER-APPROVAL PLAN FOR THE CONSTRUCTION AT DOOR No. 41, 41A & 41B IN T.S. No. 27/1 & 27/2, BLOCK No. 23, R.S. No. 44A, 45A & 46 ALANDUR ROAD SAIDAPET, CHENNAI-15.