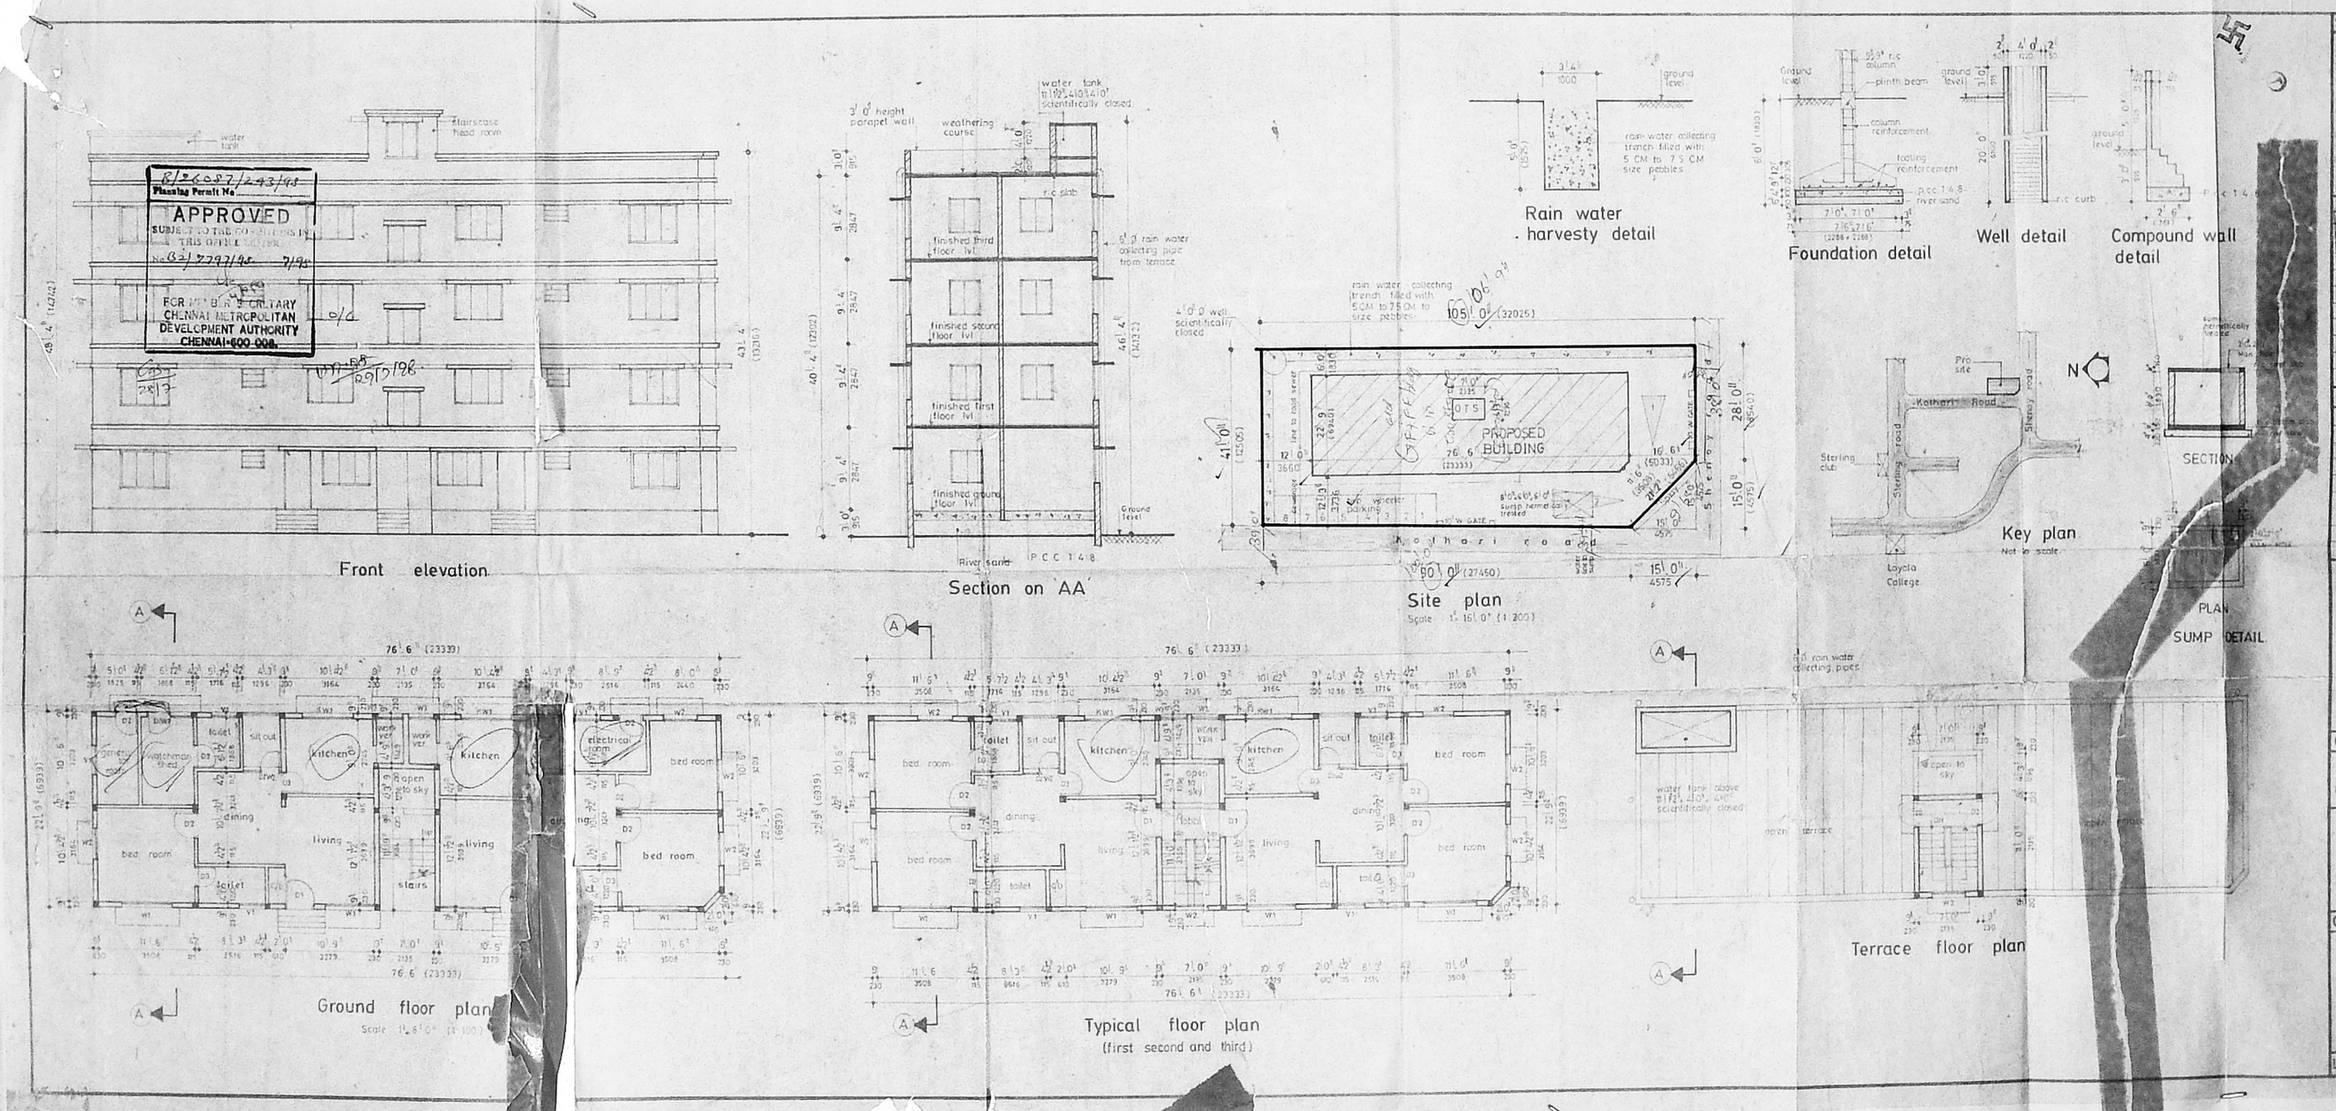

APPROVED
SUBJECT TO THE CONDITIONS IN THIS OFFICE LETTER
No. B2/7797/95 7/95
FOR MEMBER SECRETARY
CHENNAI METROPOLITAN DEVELOPMENT AUTHORITY
CHENNAI-600 008.

Specifications

Schedule of joinery

D1	2'6" x 7'0"	T.W. Panelled door
D2	2'6" x 7'0"	T.W. Flush door
W1	6'0" x 4'6"	T.W. Glazed window
W2	7'0" x 4'6"	do
W3	7'0" x 4'6"	do
KW1	1'10" x 3'0"	T.W. Kitchen window
W1	1'10" x 3'0"	T.W. Glazed ventilators
D1	5'6" x 7'0"	T.W. Glazed door window
D1 W2	4'3" x 7'0"	do

Area statement

G. FLOOR SERVICE	246.00	22.87
G. FLOOR	1709.00	158.82
F. FLOOR	1709.00	158.82
S. FLOOR	1709.00	158.82
T. FLOOR	170.00	158.82
TOTAL	6835.00	635.32
PLOT AREA	4410.00	409.85
PLOT COVERAGE 33%	F.S.I.	1.49

Demolition and reconstruction of residential flats at

door no. 14 Shenoy Road
Nungambakkam, Chennai
Block No. 33 R.S. No. 570/13

Colour code reference

PROPOSED
ROAD
PLOT BOUNDARY

Owner's signature

Licenced surveyor