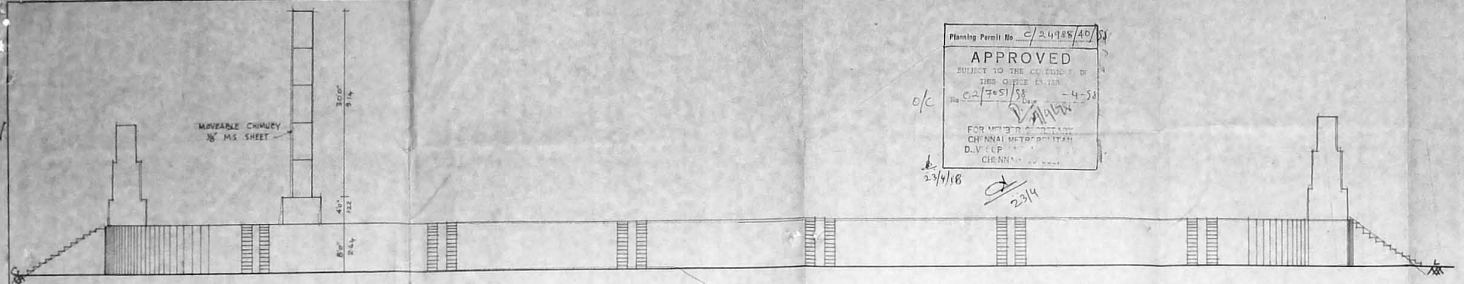

Planning Permit No. C/24988/40/58
APPROVED
SUBJECT TO THE CONDITIONS IN THE OFFICE LETTER
No. C2/7951/58 Dt. 2-4-58
FOR MEMBER SECRETARY
CHENNAI METROPOLITAN DEVELOPMENT AUTHORITY
CHENNAI-600 008
D/C 3/4/58
2314

ELEVATION

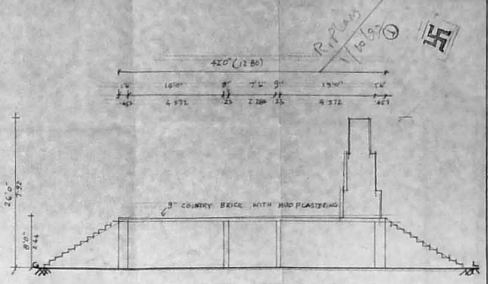

SECTION ON AA'

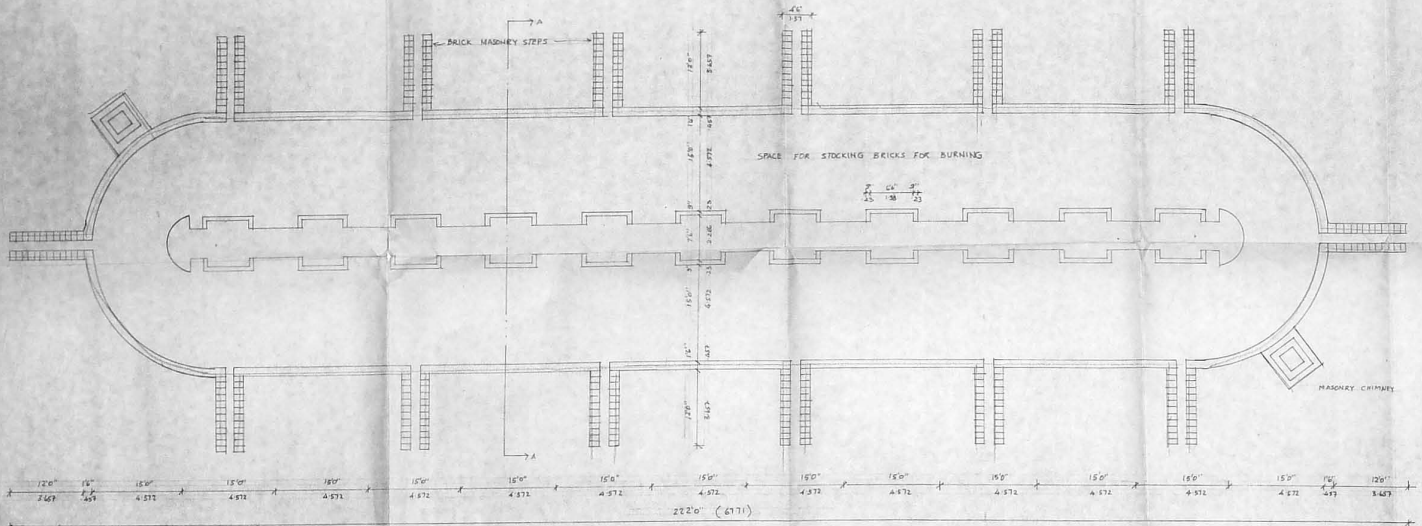

PLAN

CHAMBER NORTH TO SOUTH 24 CHAMBERS

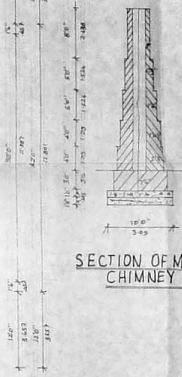

SECTION OF MASONRY CHIMNEY

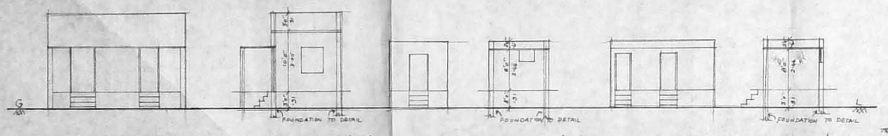

ELEVATION | SECTION ON BB | ELEVATION | SECTION ON CC | ELEVATION | SECTION ON DD

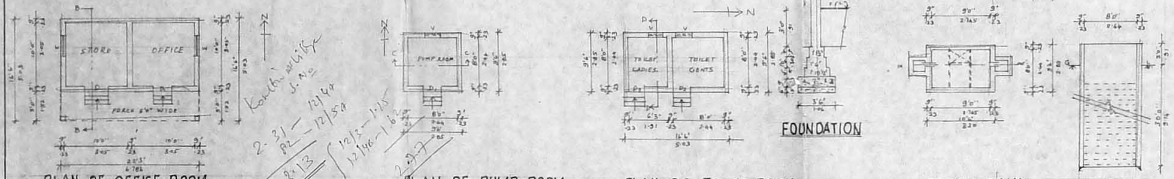

PLAN OF OFFICE ROOM | PLAN OF PUMP ROOM | PLAN OF TOILET ROOM | SEPTIC TANK | WELL

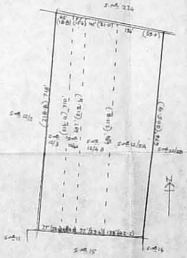

COMBINED FMB SKETCH FOR S.Nos 12/3, 12/4A, 12/4B AND 12/5A
SCALE 1:2000

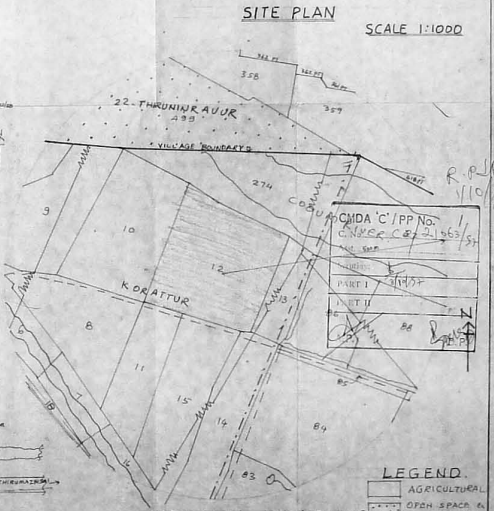

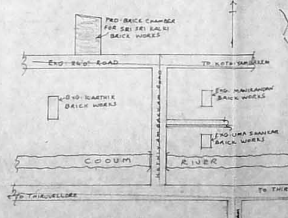

KEY PLAN (NOT TO SCALE)

TOPO PLAN 500 M RADIUS
SCALE 1:4000

PLAN SHOWING THE PROPOSED CONSTRUCTION OF BRICK CHAMBER AT S.Nos 12/3, 12/4A 12/4B AND 12/5A OF V.No 22 KORATTUR 'A' VILLAGE, SRI PERUMBUDUR TALUK, THIRUVELLORE DT. FOR M/S SRI SRI KALKI BRICK WORKS
OWNER M. ARTHI & R. PREETHA.

SCALE FOR BOQ 1:100

SPECIFICATIONS

FOUNDATION CONCRETE IN PCC 1:8:16 WITH GRANITE JELLY
CC 1:2:4 FOR ALL RCC WORKS WITH GRANITE JELLY
BRICK WORKS IN 9" THICK WITH CEMENT MORTAR 1:5
PLASTERING THE CEILING AND EXPOSED SURFACE IN CM 1:5
PLASTERING THE WALLS IN CM 1:4
WEATHERING COURSE IN BRICK JELLY WITH LC 1:3
STEPS USED FOR BRICK CHAMBER ARE OF BRICK WORKS WITH MUD PLASTERING
CHAMBERS ARE 12" THICK AND 9" THICK BRICK WORKS WITH MUD PLASTERING
MOVABLE CHIMNEY ARE 24'0" HEIGHT COVERED WITH 1/8" M.S. SHEET
5 HP ELECTRIC MOTOR ARE USED FOR TOPS THE WELL WATER

JOINERIES

D	DOOR	4'0" x 7'0"
D1	"	3'0" x 7'0"
D2	"	2'6" x 6'6"
W	WINDOW	4'0" x 4'0"
V	VENTILATOR	2'0" x 2'0"

LEGEND

PROPOSAL
ROAD
SITE BOUNDARY

AREA PARTICULARS

SURVEY NOS	EXTENT IN AC	VILLAGE
12/3	1.85 AC	KORATTUR 'A'
12/4A	0.82	"
12/4B	1.62	"
12/5A	2.31	"
TOTAL	5.90 Acres	

TOTAL EXTENT 5.90 AC (23875.53 M²)
PLINTH AREA 923 M²

OWNER'S SIGNATURE

M. Arthi
R. Preetha

R. SELVAM, B.E., A.M.I.E.,
Consulting Civil Engineer, Chartered Engineer, Class-I Licensed Surveyor, Reg. No. 108
Corporation of Chennai & Anakaputhur Municipality
No: 1/370, Mogappair East,
CHENNAI-600 037.

LICENSED SURVEYOR.