SCHEDULE OF JOINERY

D1 DOOR	3'0"x7'0"	(0.91 X 2.13)
D2 DOOR	2'6"x7'0"	(0.76x2.13)
W1 WINDOW	4'0"x4'0"	(1.22 X1.22)
W2 WINDOW	3'0"x4'0"	(0.91X1.22)

COLOUR INDEX

PROPOSED

ROAD

BOUNDARY

STATEMENT OF AREAS

	SQ.FT.	SQ.M.
PLOT EXTENT	640	60
GROUND FLOOR	418	39

PLOT COVERAGE = 65%

F.S.I = 0.65

PLAN SHOWING THE PROPOSED CONSTRUCTION OF GROUND FLOOR AT PLOT No. 3648, BLOCK No. 4, SECTOR - II IN AMBATTUR SITE, S&S SCHEME OF AYAPPAKKAM VILLAGE, SAIDAPET TALUK, THIRUVALLUR DISTRICT.

SCALE : 1" = 80" (1 : 100)

SIGNATURE OF OWNER

K. SELVAM, B.E, AMIE, C.Eng (I), A.I.V.,
Consulting Civil Engineer Chartered Engineer
Approved Valuer, Licensed Surveyor
Class-I, Reg No: 319/98-99
Corporation of Chennai & Ambattur Municipality
No. 1(370), Arasappair East,
CHENNAI-600 050.
LICENSED SURVEYOR.

FRONT ELEVATION

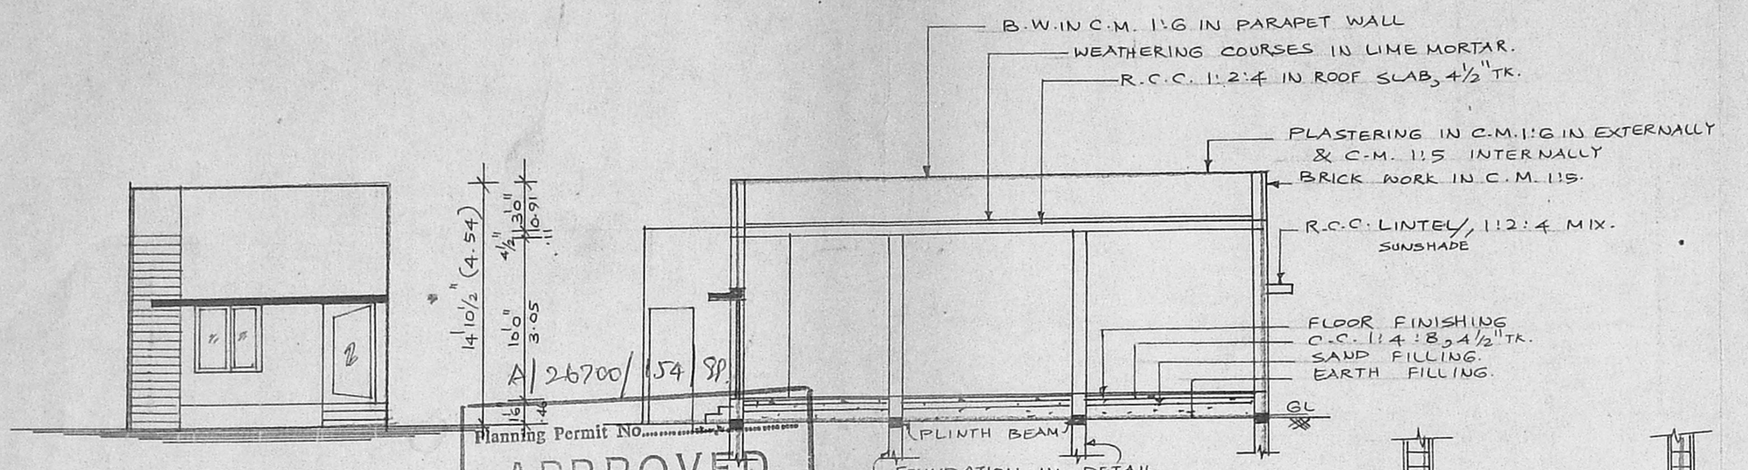

APPROVED
SUBJECT TO THE CONDITIONS IN THIS OFFICE LETTER.
No. A1/15373/88 Date 27.8.88
FOR MEMBER SECRETARY
CHENNAI METROPOLITAN DEVELOPMENT AUTHORITY
CHENNAI - 600 003.

SECTION ON 'AB'

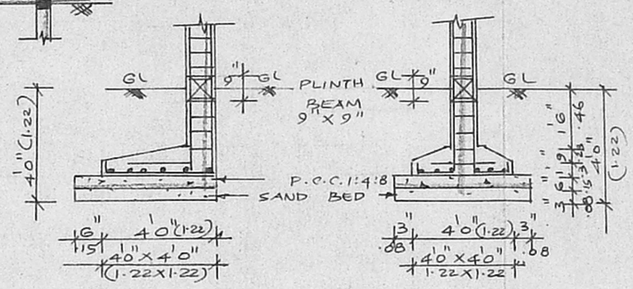

FOUNDATION DETAIL

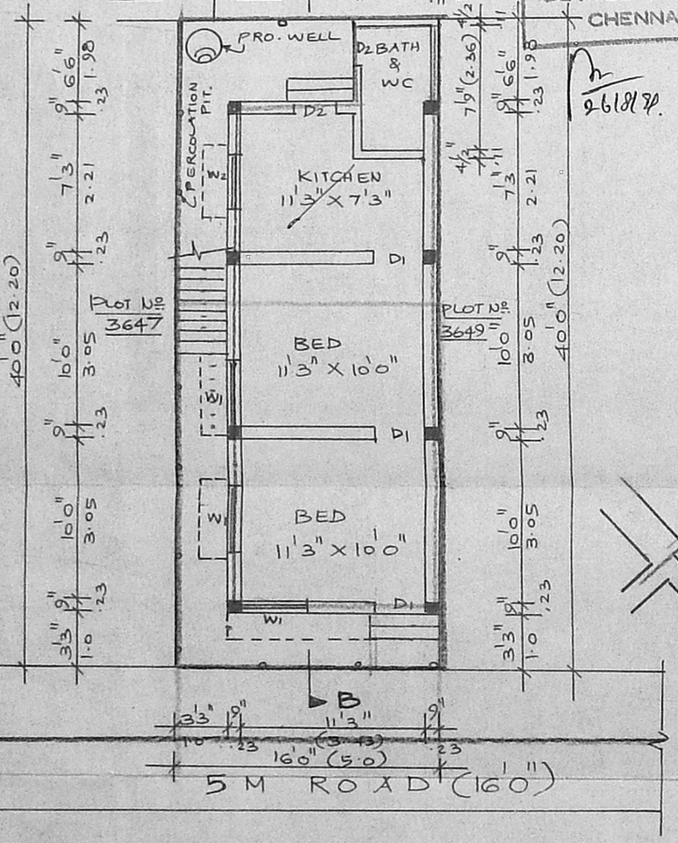

GROUND FLOOR PLAN CUM SITE PLAN

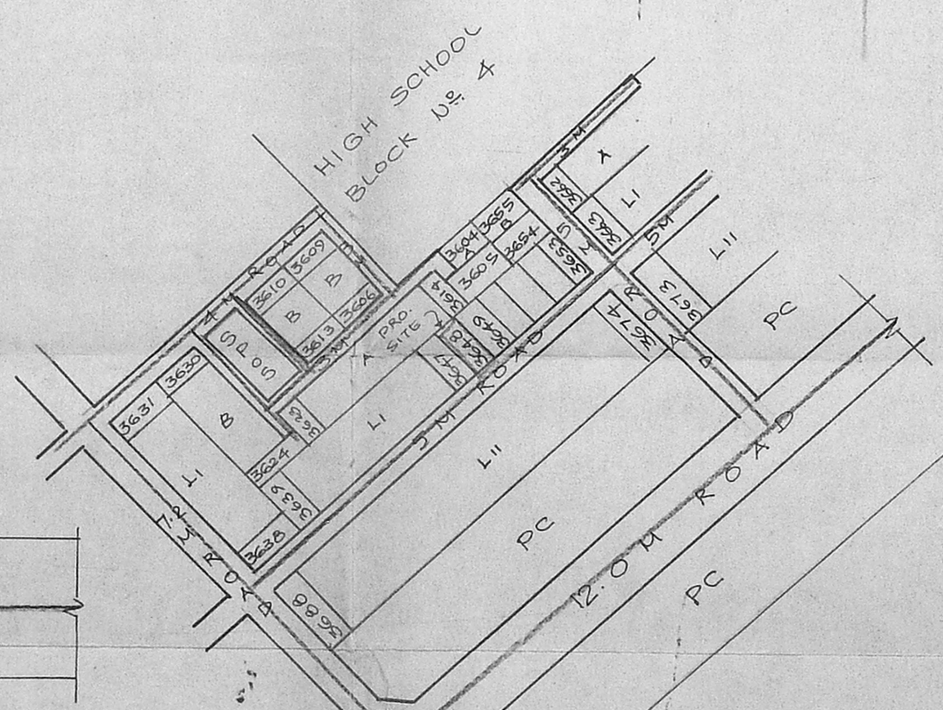

KEY PLAN

NOT TO SCALE

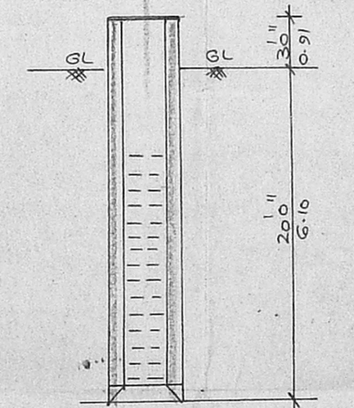

SECTION

PLAN

WELL DETAIL

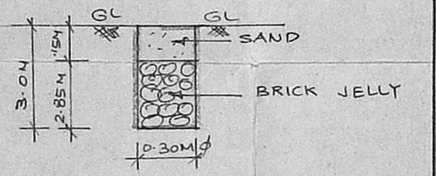

SECTION OF PERCOLATION PIT.