PRO POSED CONSTRUCTION OF RESIDENTIAL BUILDING AT PLOT NO. 7B RAJIV NAGAR. PERUNGUDI VILLAGE. S.NO 110.

PLOT NO 7 EAST PART-(B)

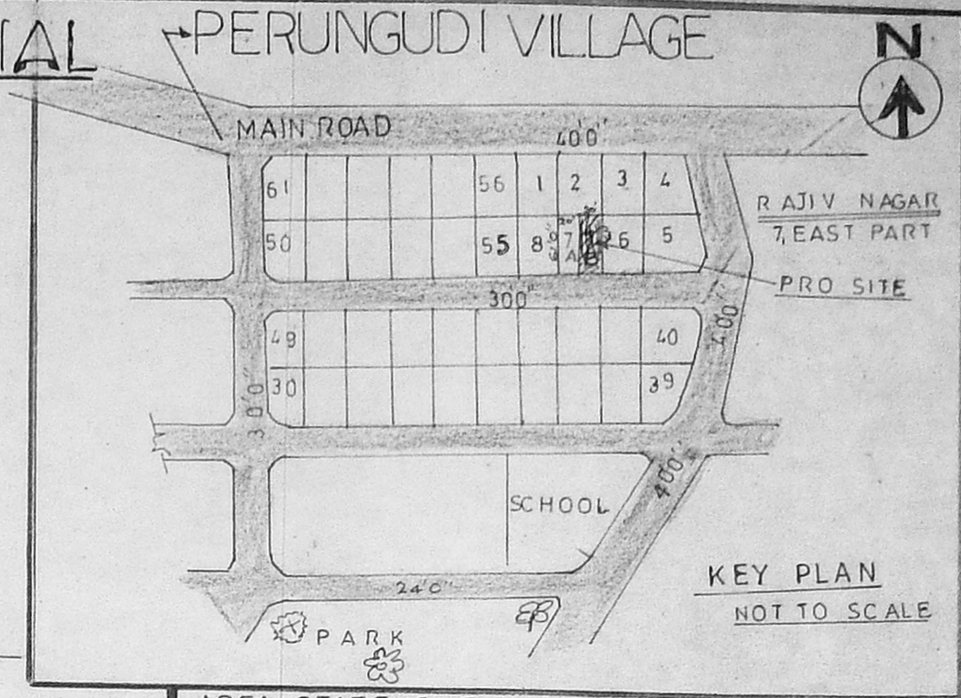

KEY PLAN
NOT TO SCALE

A/26636/90/99

Planning Permit No.....

APPROVED

SUBJECT TO THE CONDITIONS IN THIS OFFICE LETTER.

No. A1/5496/99 Date 9.6.99

FOR MEMBER SECRETARY
CHENNAI METROPOLITAN DEVELOPMENT AUTHORITY
CHENNAI-600 008

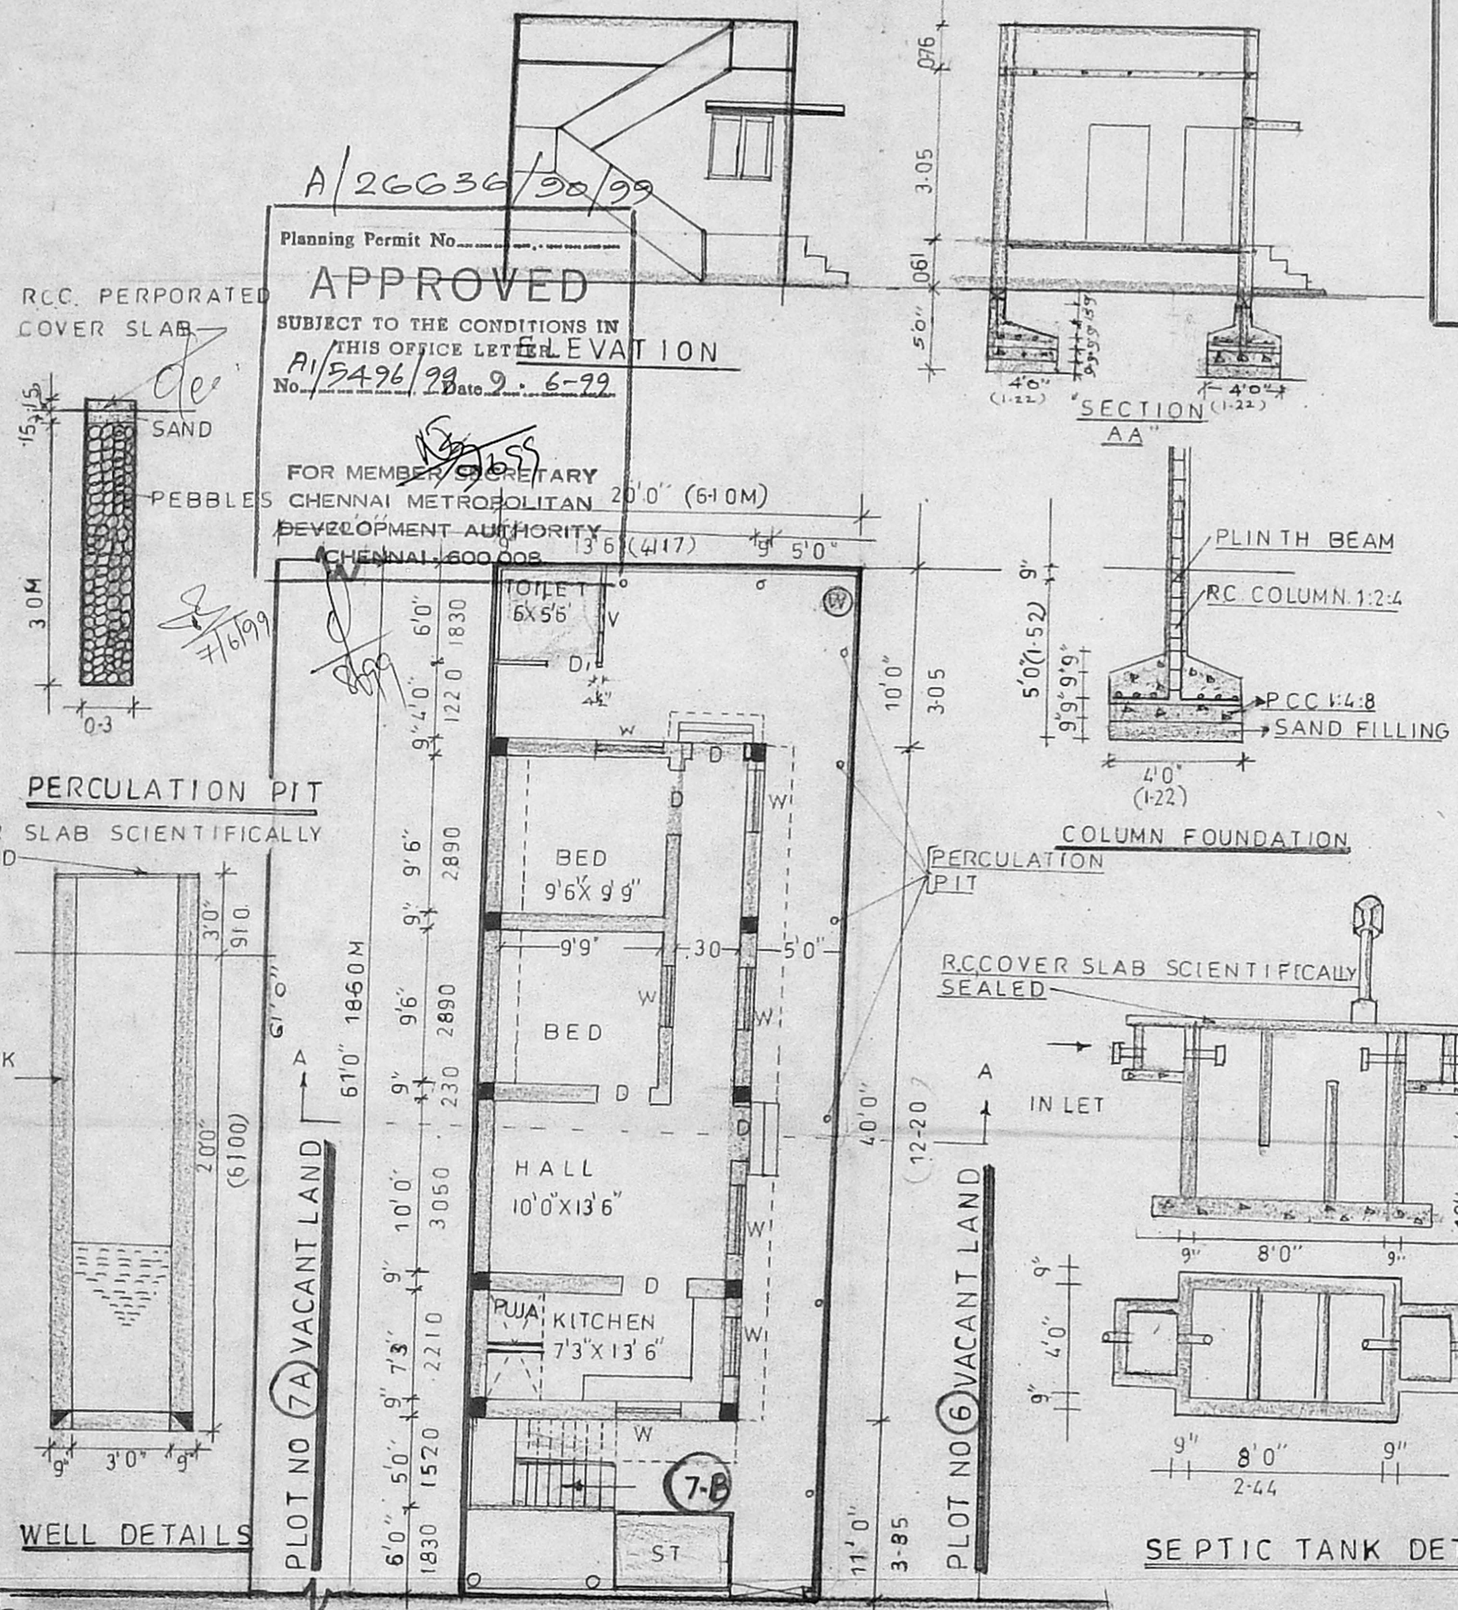

AREA STATEMENT

PLOT AREA	1220 SQ.FT	113 SQ.M
PRO G.FLOOR	630 " "	586 " "
COVERAGE 50%	FSI 0-5	

COLOUR INDEX

PROPOSED — ROAD

BOUNDRY — SCALE 1:100

JOINARY DETAILS

D DOOR	3'0"X7'0"	0-91 X 2-14
D1	2'6"X6'6"	0-76 X 1-98
W WINDOW	3'0"X4'6"	0.91 1-35
V VENTILATOR	2'0"X2'0"	0-61 X 0-61

SPECIFICATION

EARTH WORK EXCAVATION

SAND FILLING FOR FOUNDATION

PCC 1:4:8 FOR FOUNDATION

RCC 1:2:4 FOR COLUMN, PLINTH BEAM, LINTEL, LOFT, SUNSHADE, ROOF SLAB, ETC:

BRICK WORK IN CM 1:6 FOR WALLS

MOSAIC FLOORING

PLASTERING IN CM 1:3 FOR CEILING 14 FOR WALLS

WEATHERING COURSE

LAY OUT APPROVED BY MMDA VIDE

PPD / LO NO: 11/89

OWNERS SRI.P.K.CHINNIAH UMAPATHY
SMT. M.INDIRA

A.K.S. RAGHAVAN
CONSULTING ENGINEER-VALUER
LICENSED SURVEYOR
CLASS I NO: 106
CORPORATION OF MADRAS
31, Natesan Street, T. Nagar,
CHENNAI-600 017.
LICENSED SURVEYOR

STAR CONSULTANCY MADRAS-600017 BRIGHT