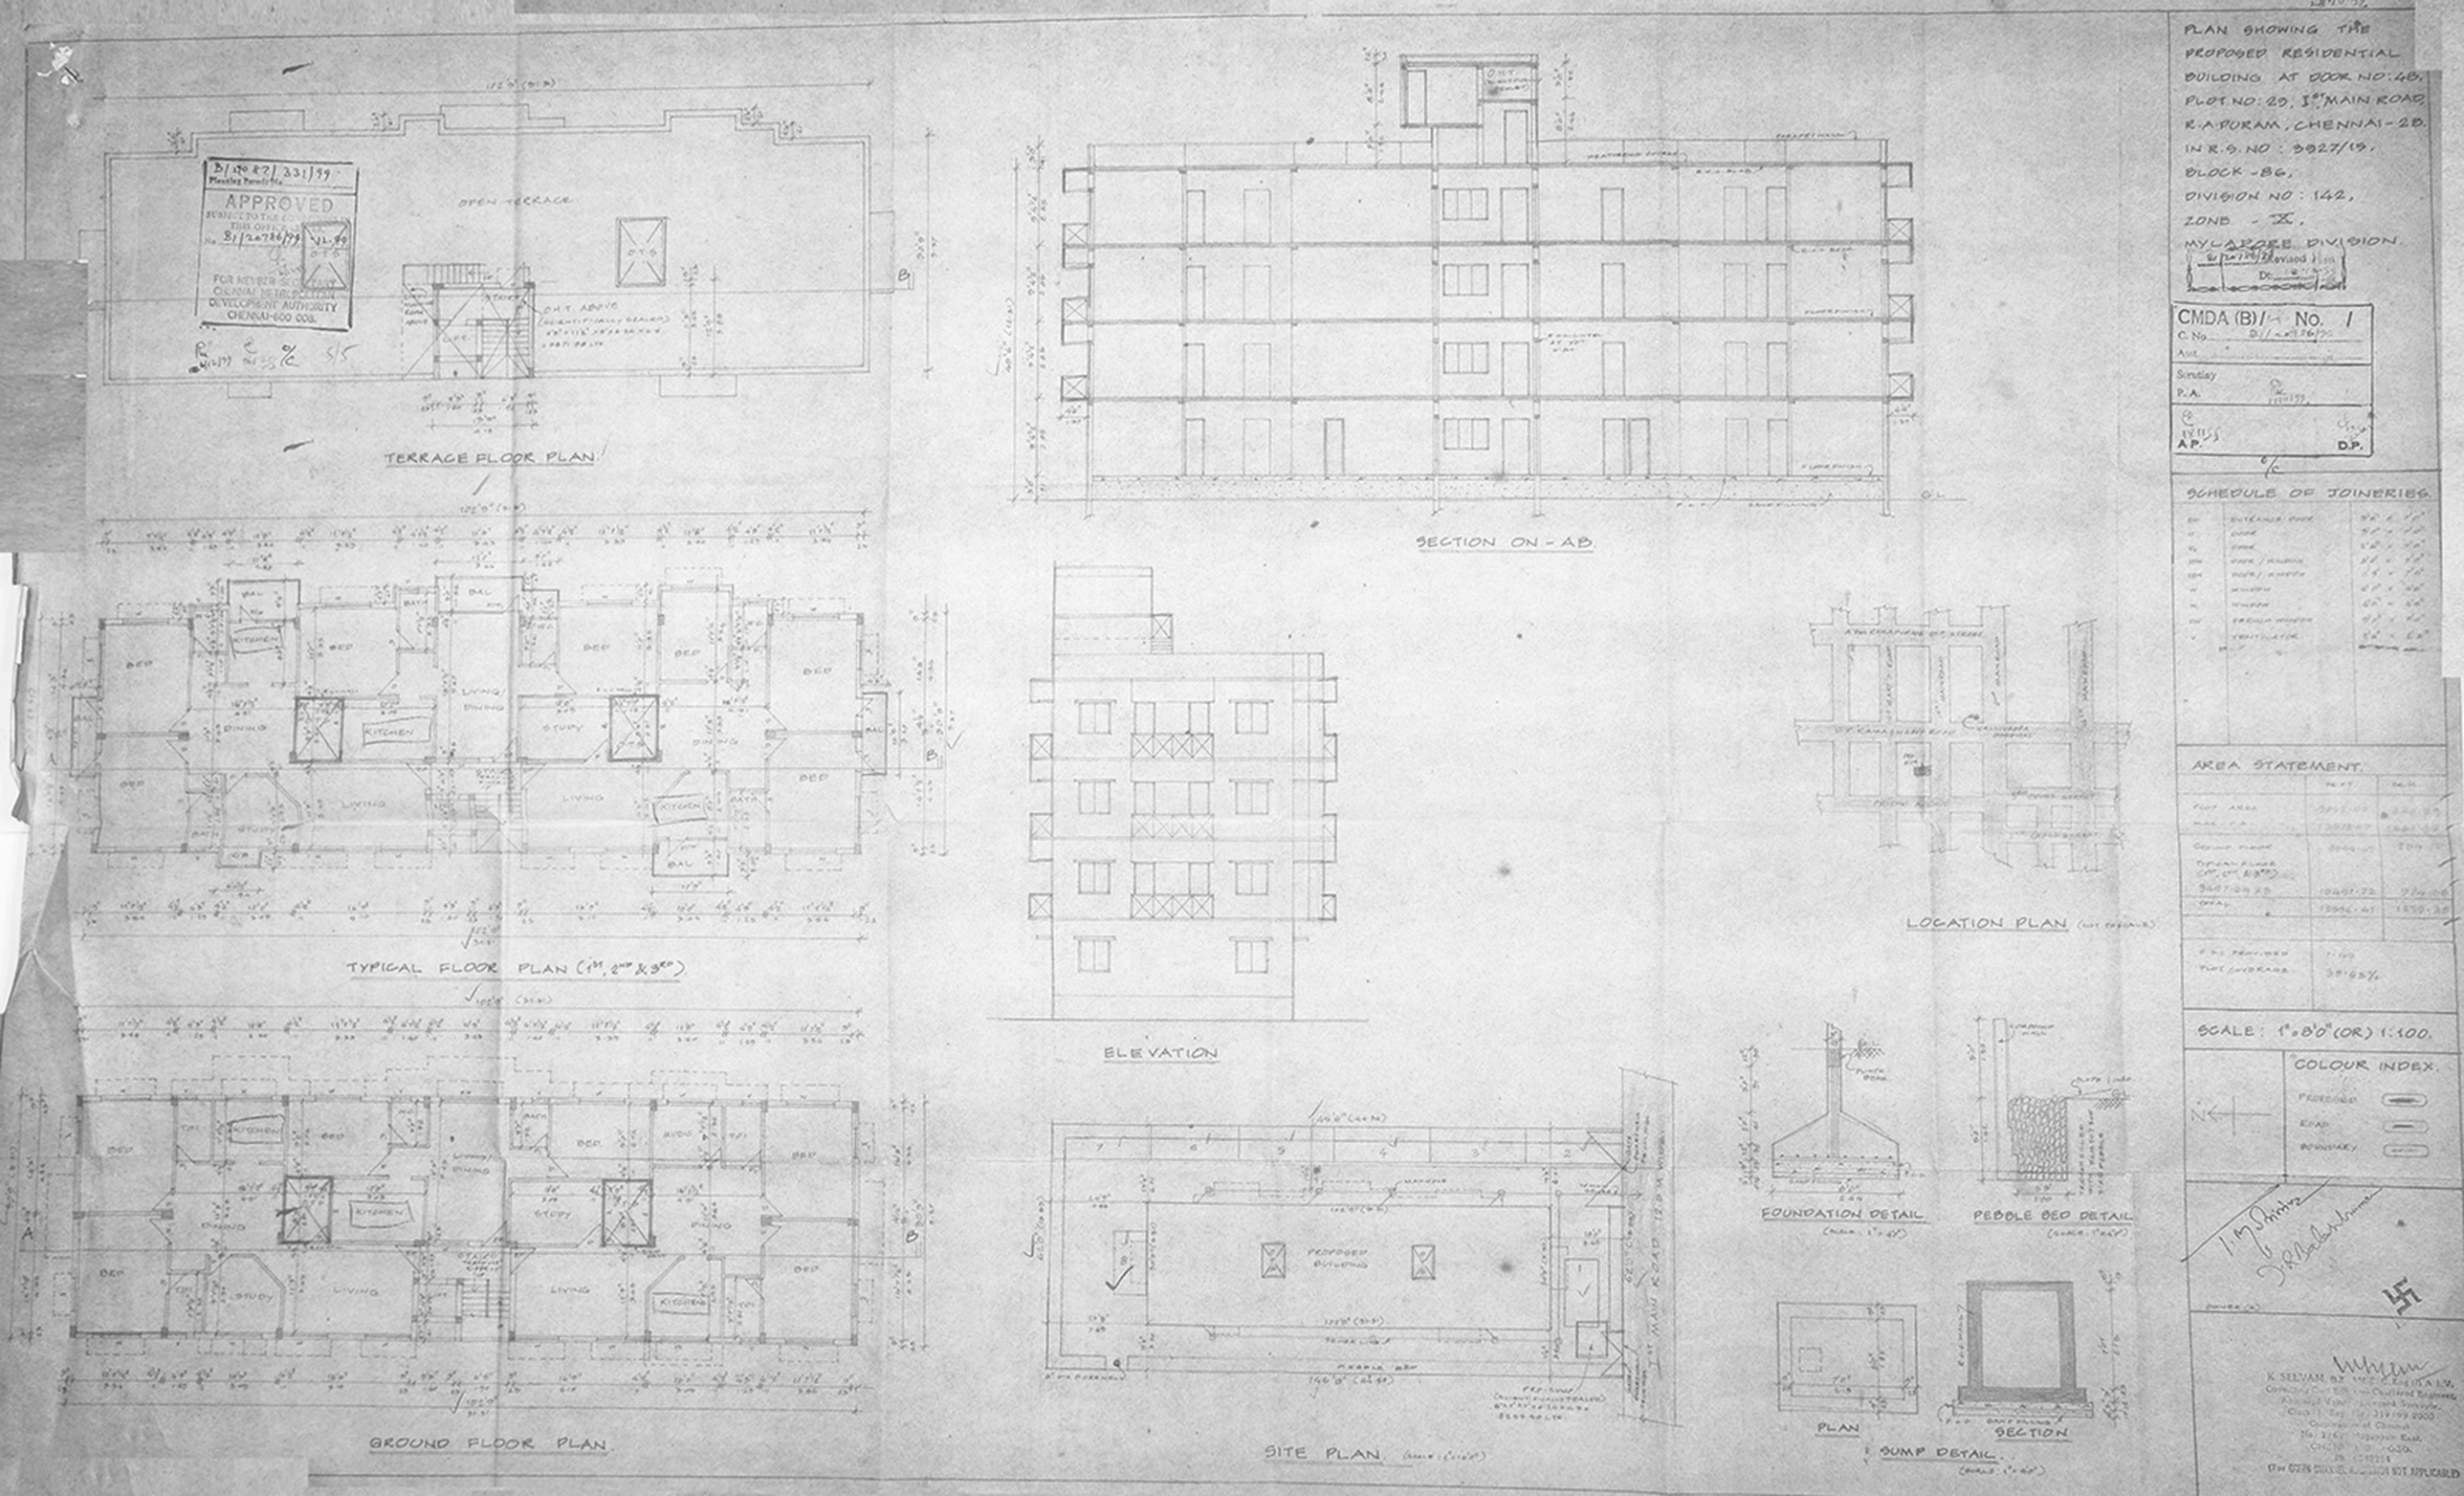

B/20 87/331/99
Planning Permission
APPROVED
SUBJECT TO THE CONDITIONS
THIS OFFICE
No. B1/20786/99 12.99
FOR MEMBER SECRETARY
CHENNAI METROPOLITAN
DEVELOPMENT AUTHORITY
CHENNAI-600 008.
OPEN TERRACE
O.H.T. ABOVE
TERRACE FLOOR PLAN
SECTION ON - AB
TYPICAL FLOOR PLAN (1ST, 2ND & 3RD)
ELEVATION
LOCATION PLAN
GROUND FLOOR PLAN
SITE PLAN
PROPOSED BUILDING
FOUNDATION DETAIL
PEBBLE BED DETAIL
PLAN
SECTION
SUMP DETAIL
PLAN SHOWING THE PROPOSED RESIDENTIAL BUILDING AT DOOR NO: 48, PLOT NO: 29, 1ST MAIN ROAD, R.A.PURAM, CHENNAI-28. IN R.S. NO: 3927/15, BLOCK - 86, DIVISION NO: 142, ZONE - X, MYLAPORE DIVISION.
CMDA (B)/ No. 1
C. No.
Asst.
Scrutiny
P.A.
A.P.
D.P.
SCHEDULE OF JOINERIES
AREA STATEMENT
SCALE: 1" = 8'0" (OR) 1:100.
COLOUR INDEX
PROPOSED
ROAD
BOUNDARY
K. SELVAM, B.E., M.E., C.Eng. (U.S.A.) I.V.
Consulting Civil Engineer Chartered Engineer
Approved Valuer Licensed Surveyor
Class I Reg. No. 319/99 2000
Corporation of Chennai
No. 1/67, Mayappan East,
CHENNAI - 600 020.
(The COURT CHANNEL ALLOCATION NOT APPLICABLE)