PLAN SHOWING THE PROPOSED RESIDENTIAL BUILDING IN OLD S.No. 17/3, NEW S.No. 17/40B OF NANDIAMBAKKAM VILLAGE, MINJUR PANCHAYAT. UNION, PONNERI TALUK, THIRUVALLUR DISTRICT. SCALE: 1" = 8'0" (1:100)

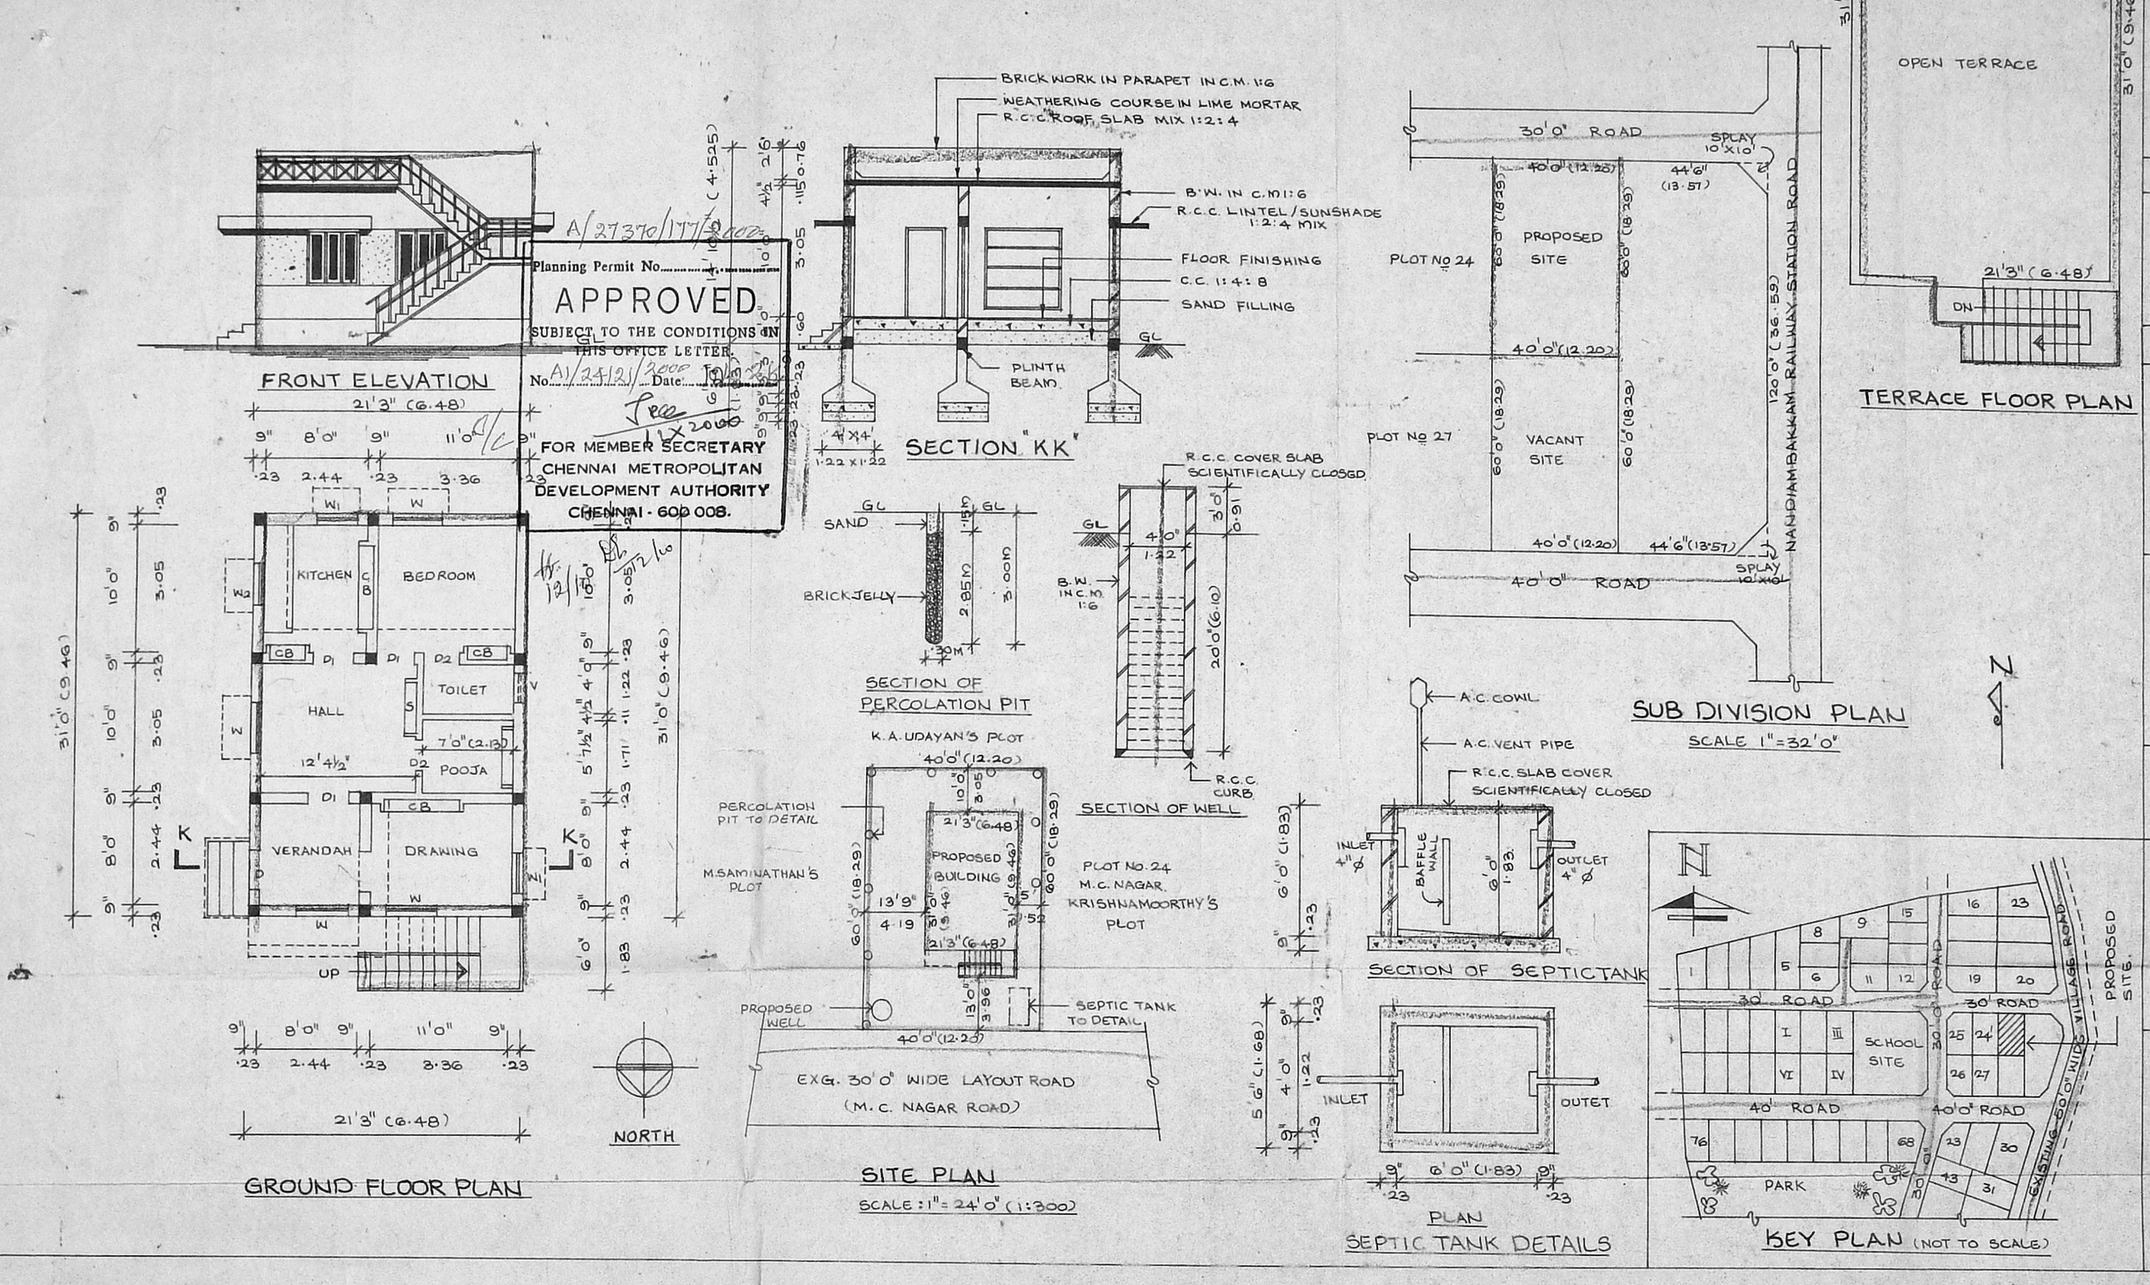

Planning Permit No. A/27370/177/2000

APPROVED

SUBJECT TO THE CONDITIONS IN THIS OFFICE LETTER.

No. A1/24121/2000 Date 12/12/2000

FOR MEMBER SECRETARY
CHENNAI METROPOLITAN DEVELOPMENT AUTHORITY
CHENNAI - 600 008.

SCHEDULE OF JOINERY

D	T.W. DOOR	3'3" x 7'0"	1.00 x 2.13
D1	C.W. DOOR	3'0" x 7'0"	0.91 x 2.13
D2	C.W. DOOR	2'6" x 6'6"	0.76 x 1.98
D/O	DOOR OPEN	3'0" x 7'0"	0.91 x 2.13
W	WINDOW	4'0" x 4'0"	1.22 x 1.22
W1	WINDOW	3'0" x 4'0"	0.91 x 1.22
W2	WINDOW	3'0" x 2'6"	0.91 x 0.76
V	VENTILATOR	2'6" x 2'0"	0.76 x 0.61

COLOUR CODE REFERENCE

PROPOSED
ROAD
BOUNDARY

AREA STATEMENT

	SQ.FT	SQ.M.
PLOT EXTENT	2400	222.96
PLINTH AREA	659	61.25
CARPET AREA	536	49.79
PLOT COVERAGE	27.46%	
F.S.I. ACHEIVED.	0.22	

NORTH

SIGNATURE OF OWNER

K. SELVAM, B.E. AMIE, C. Eng (I) A.I.V.
Consulting Civil Engineer, Chartered Engineer
Approved Valuer & Licensed Surveyor,
Class-I, Reg. No. 82/2000-20001
Corporation of Chennai.
No. 1 (9) Magappair East,
CHENNAI - 600 050,
Ph: 6560164

SIGNATURE OF LICENSED SURVEYOR