卐

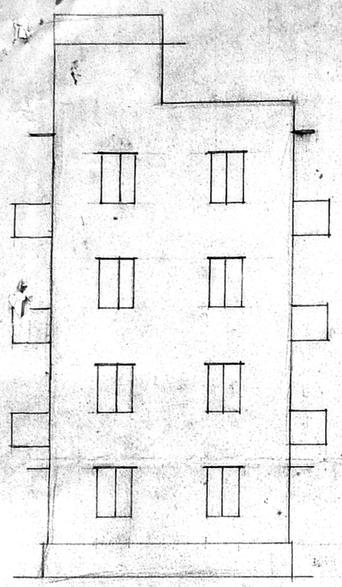

ELEVATION

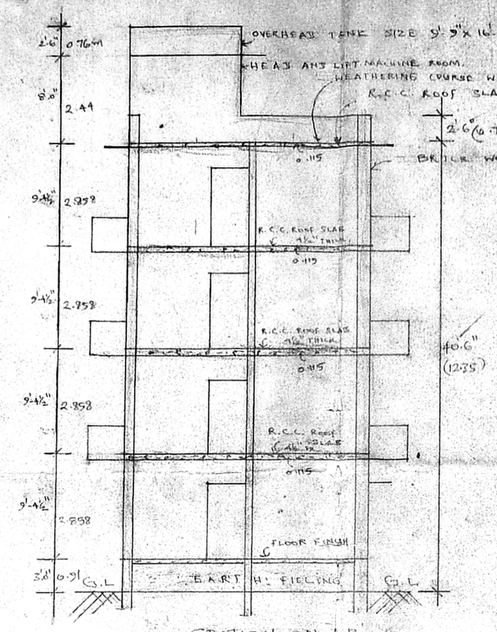

SECTION ON AE

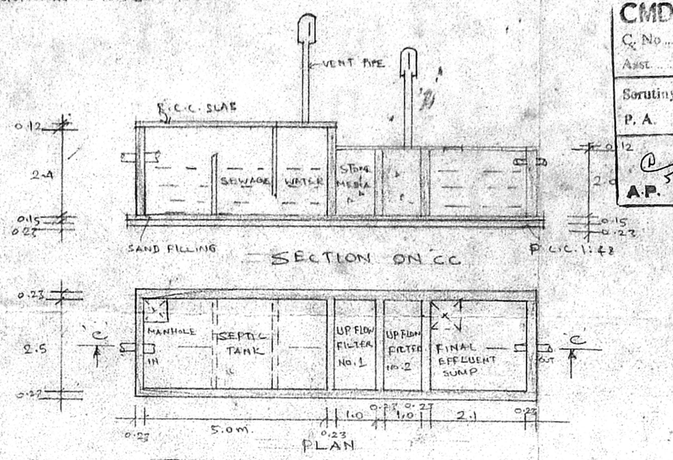

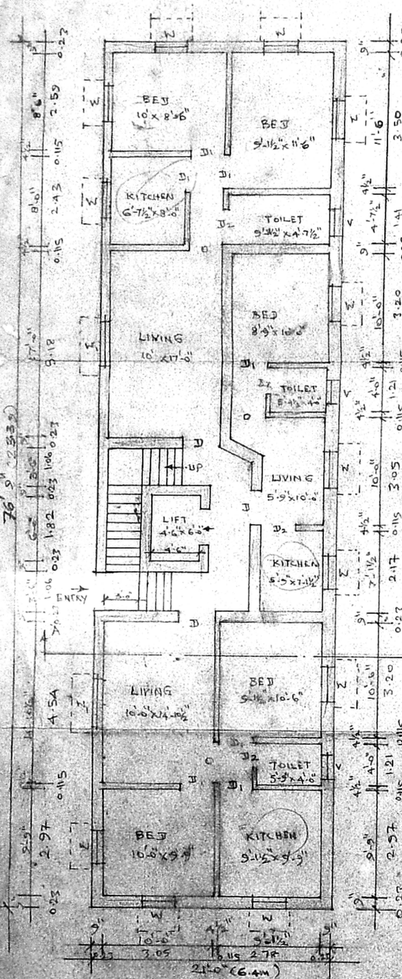

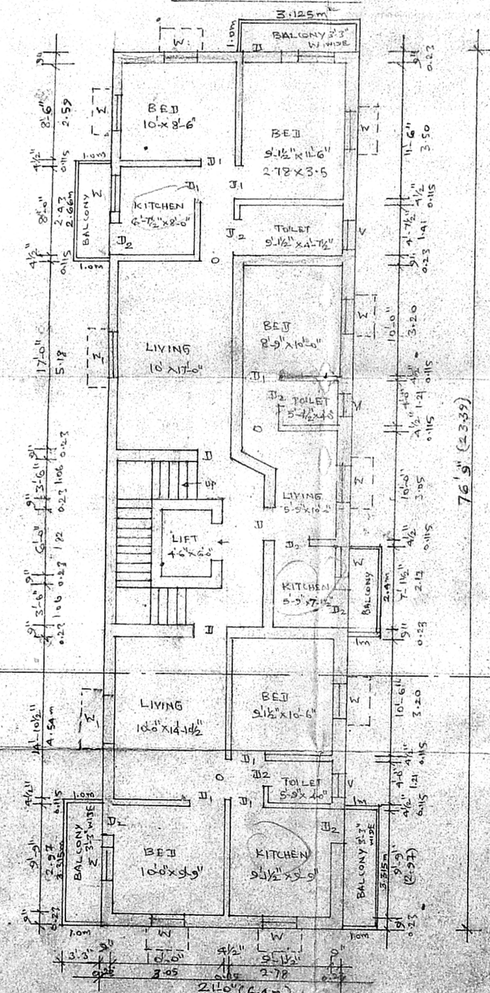

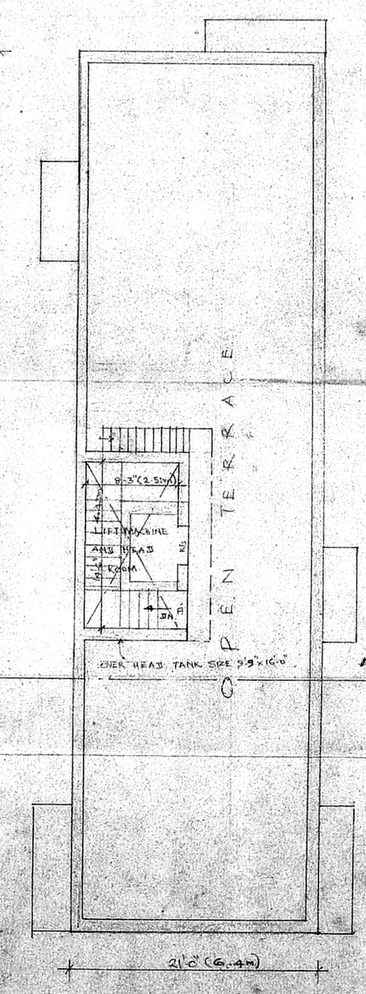

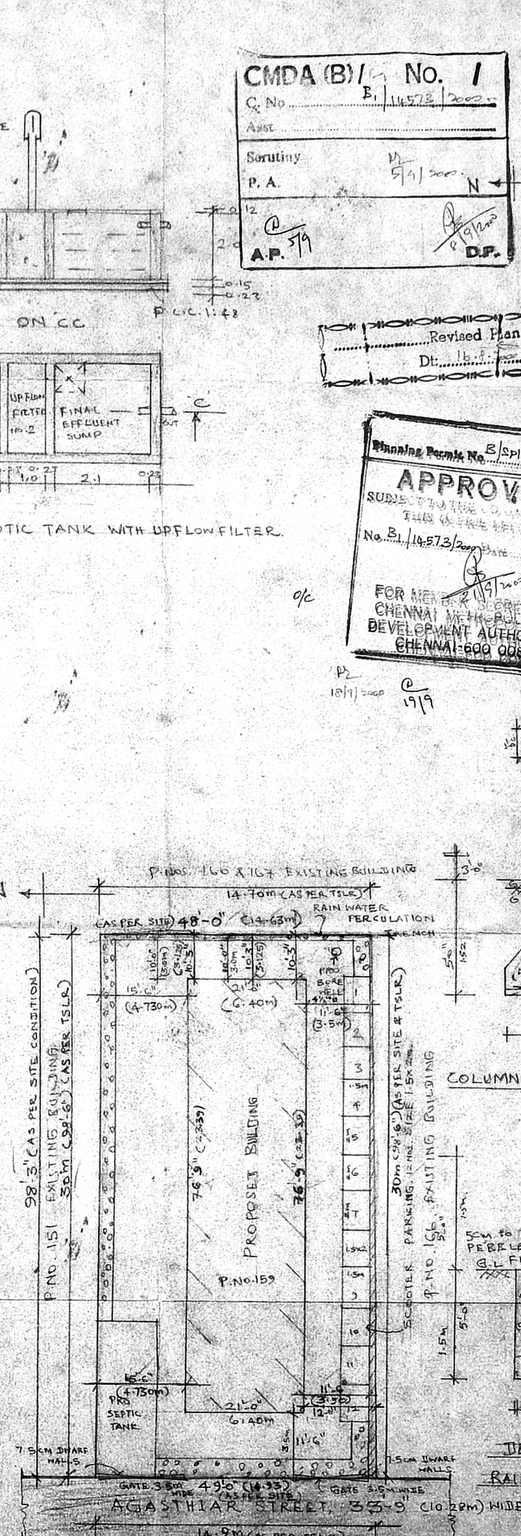

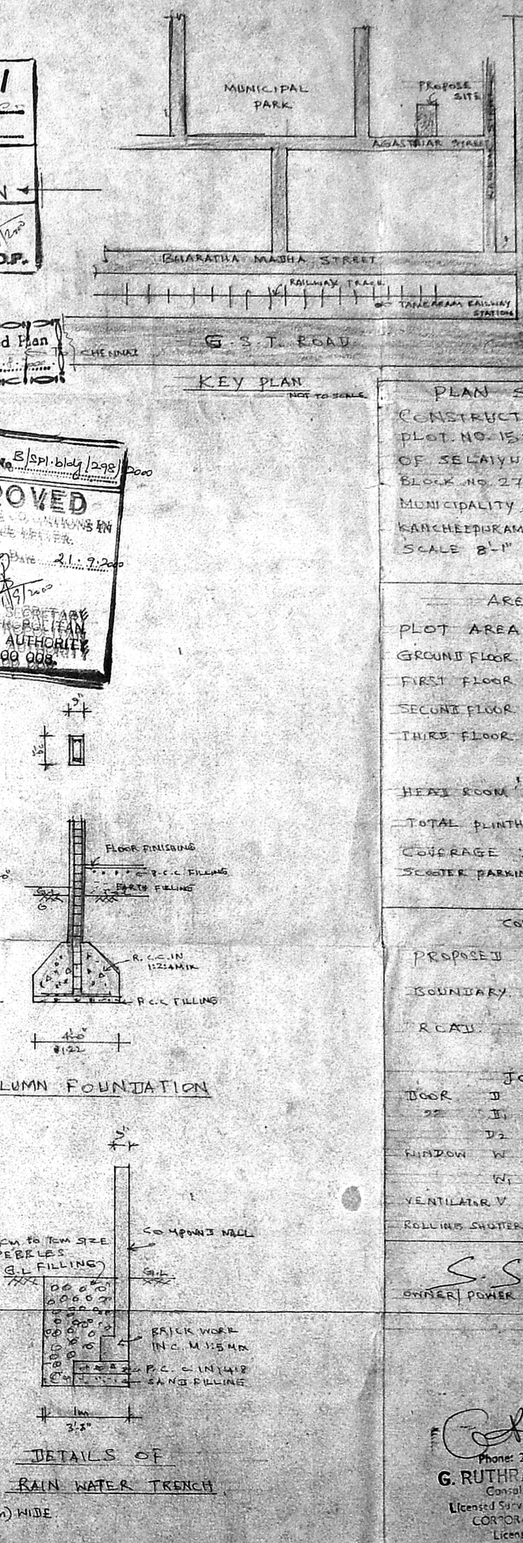

CMDA (B)/ No. 1
C. No. B/ 14573/2000
Asst.
Scrutiny 5/1/2000
P. A. N
A.P. 579 D.P.

Revised Plan
Dt: 18.1.2000

Planning Permit No. B/SPI-bldg/298/2000
APPROVED
SUBJECT TO THE CONDITIONS IN
THIS OFFICE LETTER.
No. B/14573/2000 Date 21.1.2000
FOR MEMBER SECRETARY
CHENNAI METROPOLITAN
DEVELOPMENT AUTHORITY
CHENNAI-600 008.

18/1/2000 19/1

KEY PLAN NOT TO SCALE

PLAN SHOWING THE PROPOSED CONSTRUCTION OF FLAT IN PLOT NO. 153, IN S.NO. 333/1A 1A PART OF SELAIYUR VILLAGE, T.S NO. 43 BLOCK NO. 27, WARD NO. G, TAMBARAM MUNICIPALITY, TAMBARAM TALUK, KANCHEEPURAM DISTRICT, SCALE 8'-1"

AREA DETAILS.

PLOT AREA	4800	SQ.FT. ~~446.08~~ SQ.M.
GROUND FLOOR PLINTH AREA	1617	SQ.FT. 150.32 SQ.M
FIRST FLOOR "	1777	SQ.FT. 165.20 SQ.M
SECOND FLOOR "	1777	SQ.FT. 165.20 SQ.M
THIRD FLOOR "	1777	SQ.FT. 165.20 SQ.M
HEAD ROOM AREA	156	SQ.FT. 14.51 SQ.M
TOTAL PLINTH AREA	7104	SQ.FT. 660.67 SQ.M
COVERAGE : 84%	F.S.I. 1.48 TIMES	
SCOOTER PARKING 12 NOS.		

COLOUR INDEX

PROPOSED
BOUNDARY
R.C.C.

JOINERY

DOOR	D	3'-0" x 6'-6"	91 x 198
"	D1	2'-3" x 6'-6"	84 x 198
"	D2	2'-6" x 6'-6"	75 x 198
WINDOW	W	4'-6" x 4'-6"	122 x 137
"	W1	3'-0" x 4'-6"	91 x 137
VENTILATOR	V	2'-0" x 1'-6"	61 x 46
ROLLING SHUTTER		3'-0" x 8'-0"	91 x 244

S. Santhanam
OWNER/POWER AGENT SIGNATURE

Phone: 2388712, 2405301, 2404719
G. RUTHRA PRABHU, B.E., A.I.E.
Consulting Civil Engineer
Licensed Surveyor & Registered Valuer
CORPORATION OF CHENNAI
License No. 53 Class-I
24-A, Kasim Saib Street,
C.P. LLAVARAM, CHENNAI-45
(BEHIND SINGAPORE SHOPPE)

LICENSED SURVEYOR