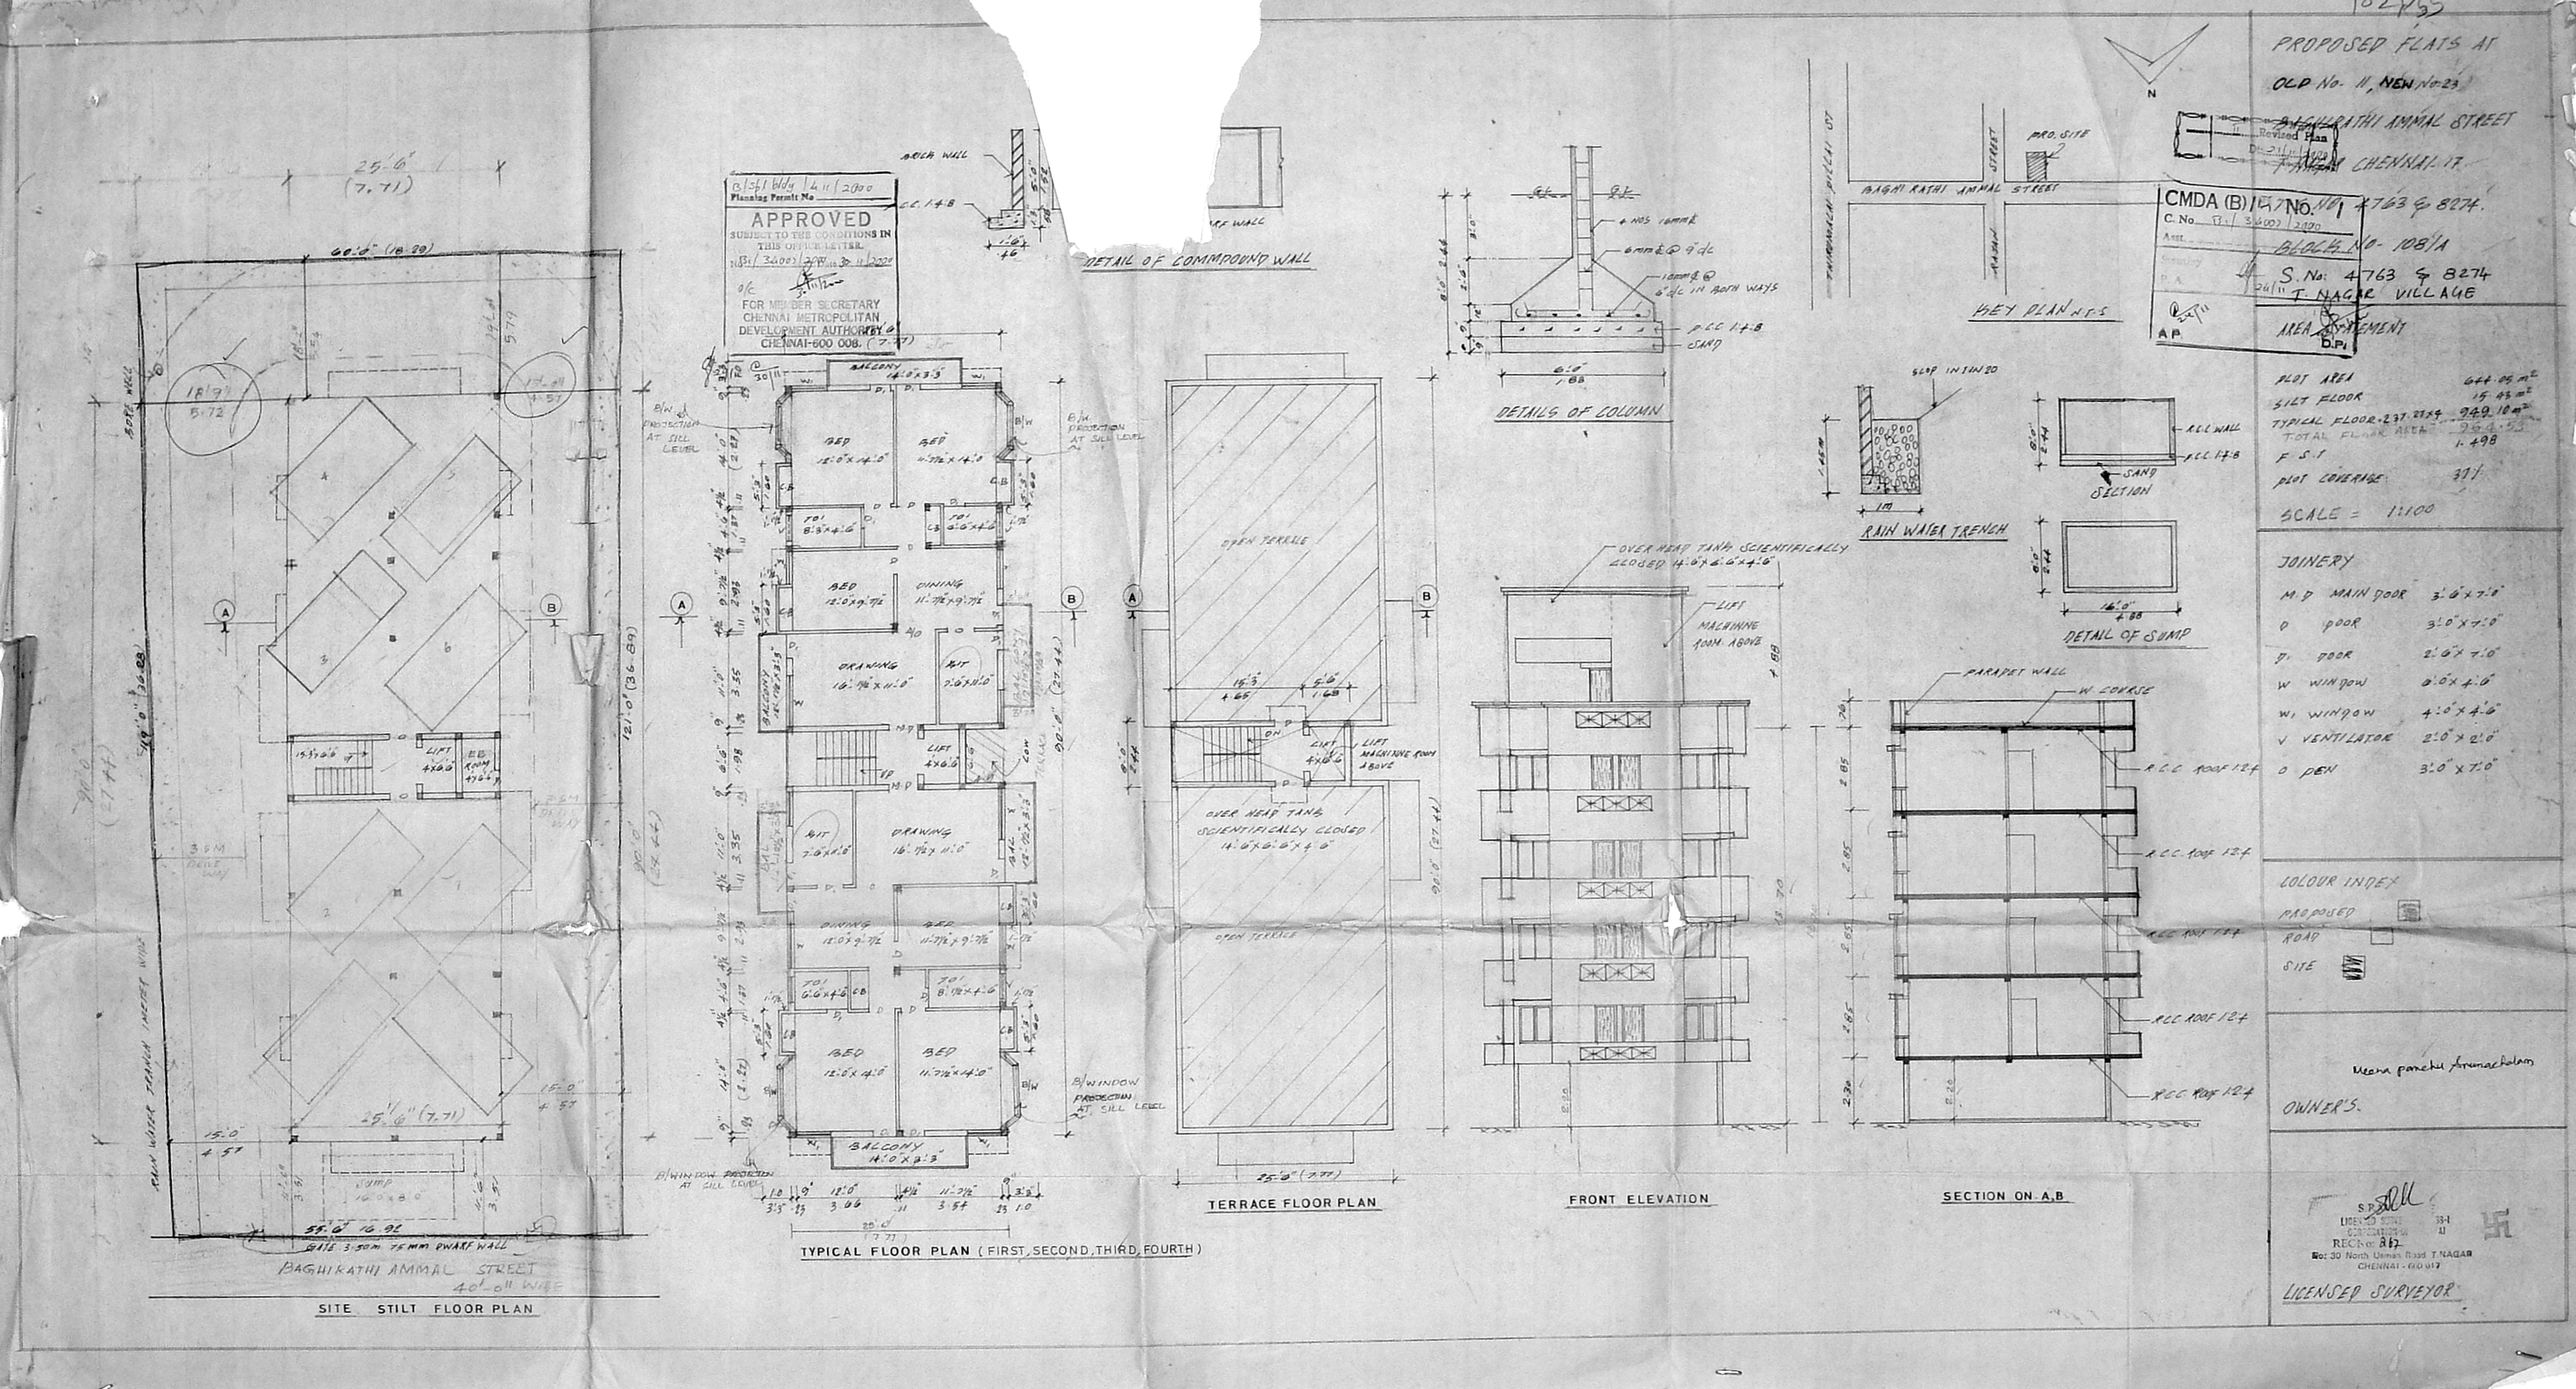

PROPOSED FLATS AT
OLD No. 11, NEW No. 23
BAGHIRATHI AMMAL STREET
T. NAGAR CHENNAI-17
S. No. 4763 & 8274.
BLOCK No. 108/A
S. No: 4763 & 8274
T. NAGAR VILLAGE
AREA STATEMENT
PLOT AREA 644.05 m²
SILT FLOOR 15.43 m²
TYPICAL FLOOR 237.27 x 4 949.10 m²
TOTAL FLOOR AREA 964.53
F.S.I 1.498
PLOT COVERAGE 37%
SCALE = 1:100
JOINERY
M.D MAIN DOOR 3'6" x 7'0"
D DOOR 3'0" x 7'0"
D1 DOOR 2'6" x 7'0"
W WINDOW 6'0" x 4'6"
W1 WINDOW 4'0" x 4'6"
V VENTILATOR 2'0" x 2'0"
O PEN 3'0" x 7'0"
COLOUR INDEX
PROPOSED
ROAD
SITE
Meena panchu Arunachalam
OWNER'S.
LICENSED SURVEYOR
APPROVED
SUBJECT TO THE CONDITIONS IN THIS OFFICE LETTER.
FOR MEMBER SECRETARY
CHENNAI METROPOLITAN DEVELOPMENT AUTHORITY
CHENNAI-600 008.
CMDA (B) No. 1
C. No. B/34007/2000
Revised Plan
BAGHIRATHI AMMAL STREET
KEY PLAN N.T.S
DETAIL OF COMMPOUND WALL
DETAILS OF COLUMN
RAIN WATER TRENCH
DETAIL OF SUMP
SECTION
SITE STILT FLOOR PLAN
TYPICAL FLOOR PLAN (FIRST, SECOND, THIRD, FOURTH)
TERRACE FLOOR PLAN
FRONT ELEVATION
SECTION ON A,B
BAGHIRATHI AMMAL STREET
40'-0" WIDE
RAIN WATER TRENCH INCLUDE WIDE
BORE WELL
BALCONY
BED
DINING
DRAWING
LIFT
OPEN TERRACE
OVER HEAD TANK SCIENTIFICALLY CLOSED
LIFT MACHINE ROOM ABOVE
PARAPET WALL
W. COURSE
R.C.C. ROOF 1:2:4