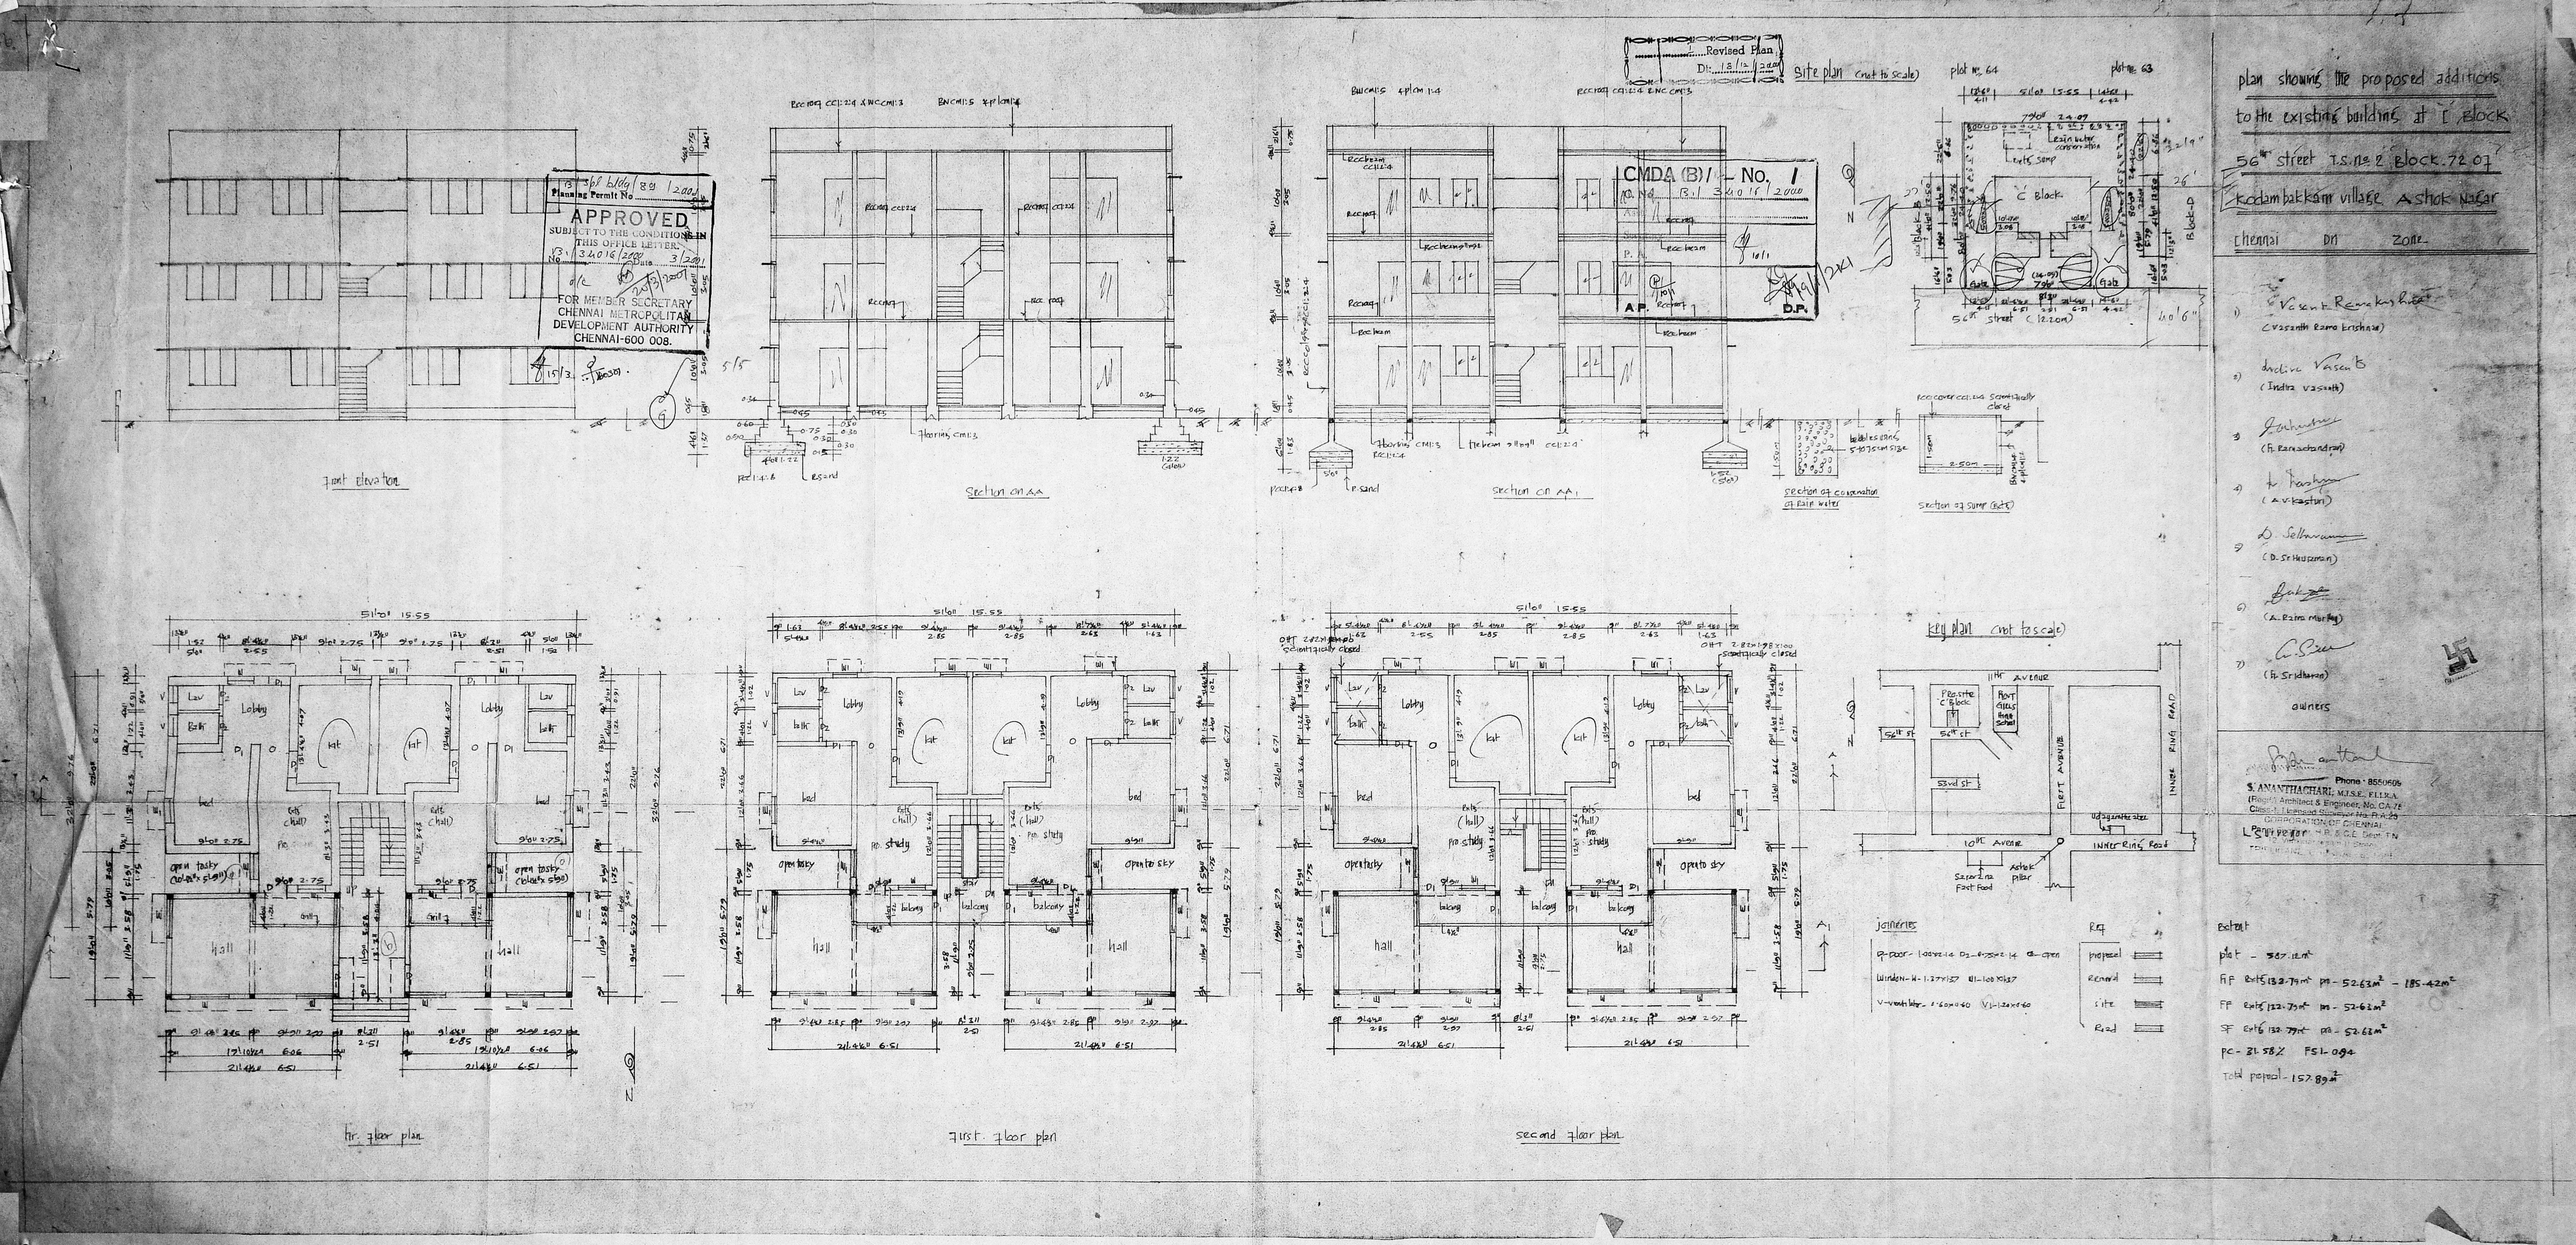

plan showing the proposed additions to the existing building at 'I' block 56th street T.S. No 2 Block 72 of Kodambakkam village Ashok Nagar Chennai Dn Zone

1) Vasanth Ramakrishnan (Vasanth Rama Krishnan)
2) Indira Vasanth (Indira Vasanth)
3) (Fr. Ramachandran)
4) (A.V. Kasturi)
5) (D. Sethuraman)
6) (A. Rama Murthy)
7) (Fr. Sridharan)

owners

Phone - 8550605
S. ANANTHACHARI, M.I.S.E., F.I.I.R.A.
(Regd.) Architect & Engineer, No. CA-75
Class-I Licensed Surveyor No. P.A.29
CORPORATION OF CHENNAI
Panel Engineer H.R. & C.E. Dept. T.N.

Extent

plot - 587.12 m²

FIF Rxt's 132.79 m² pm - 52.63 m² - 185.42 m²

FF Rxt's 132.79 m² pm - 52.63 m²

SF Rxt's 132.79 m² pm - 52.63 m²

PC - 31.58% FSI - 0.94

Total proposal - 157.89 m²