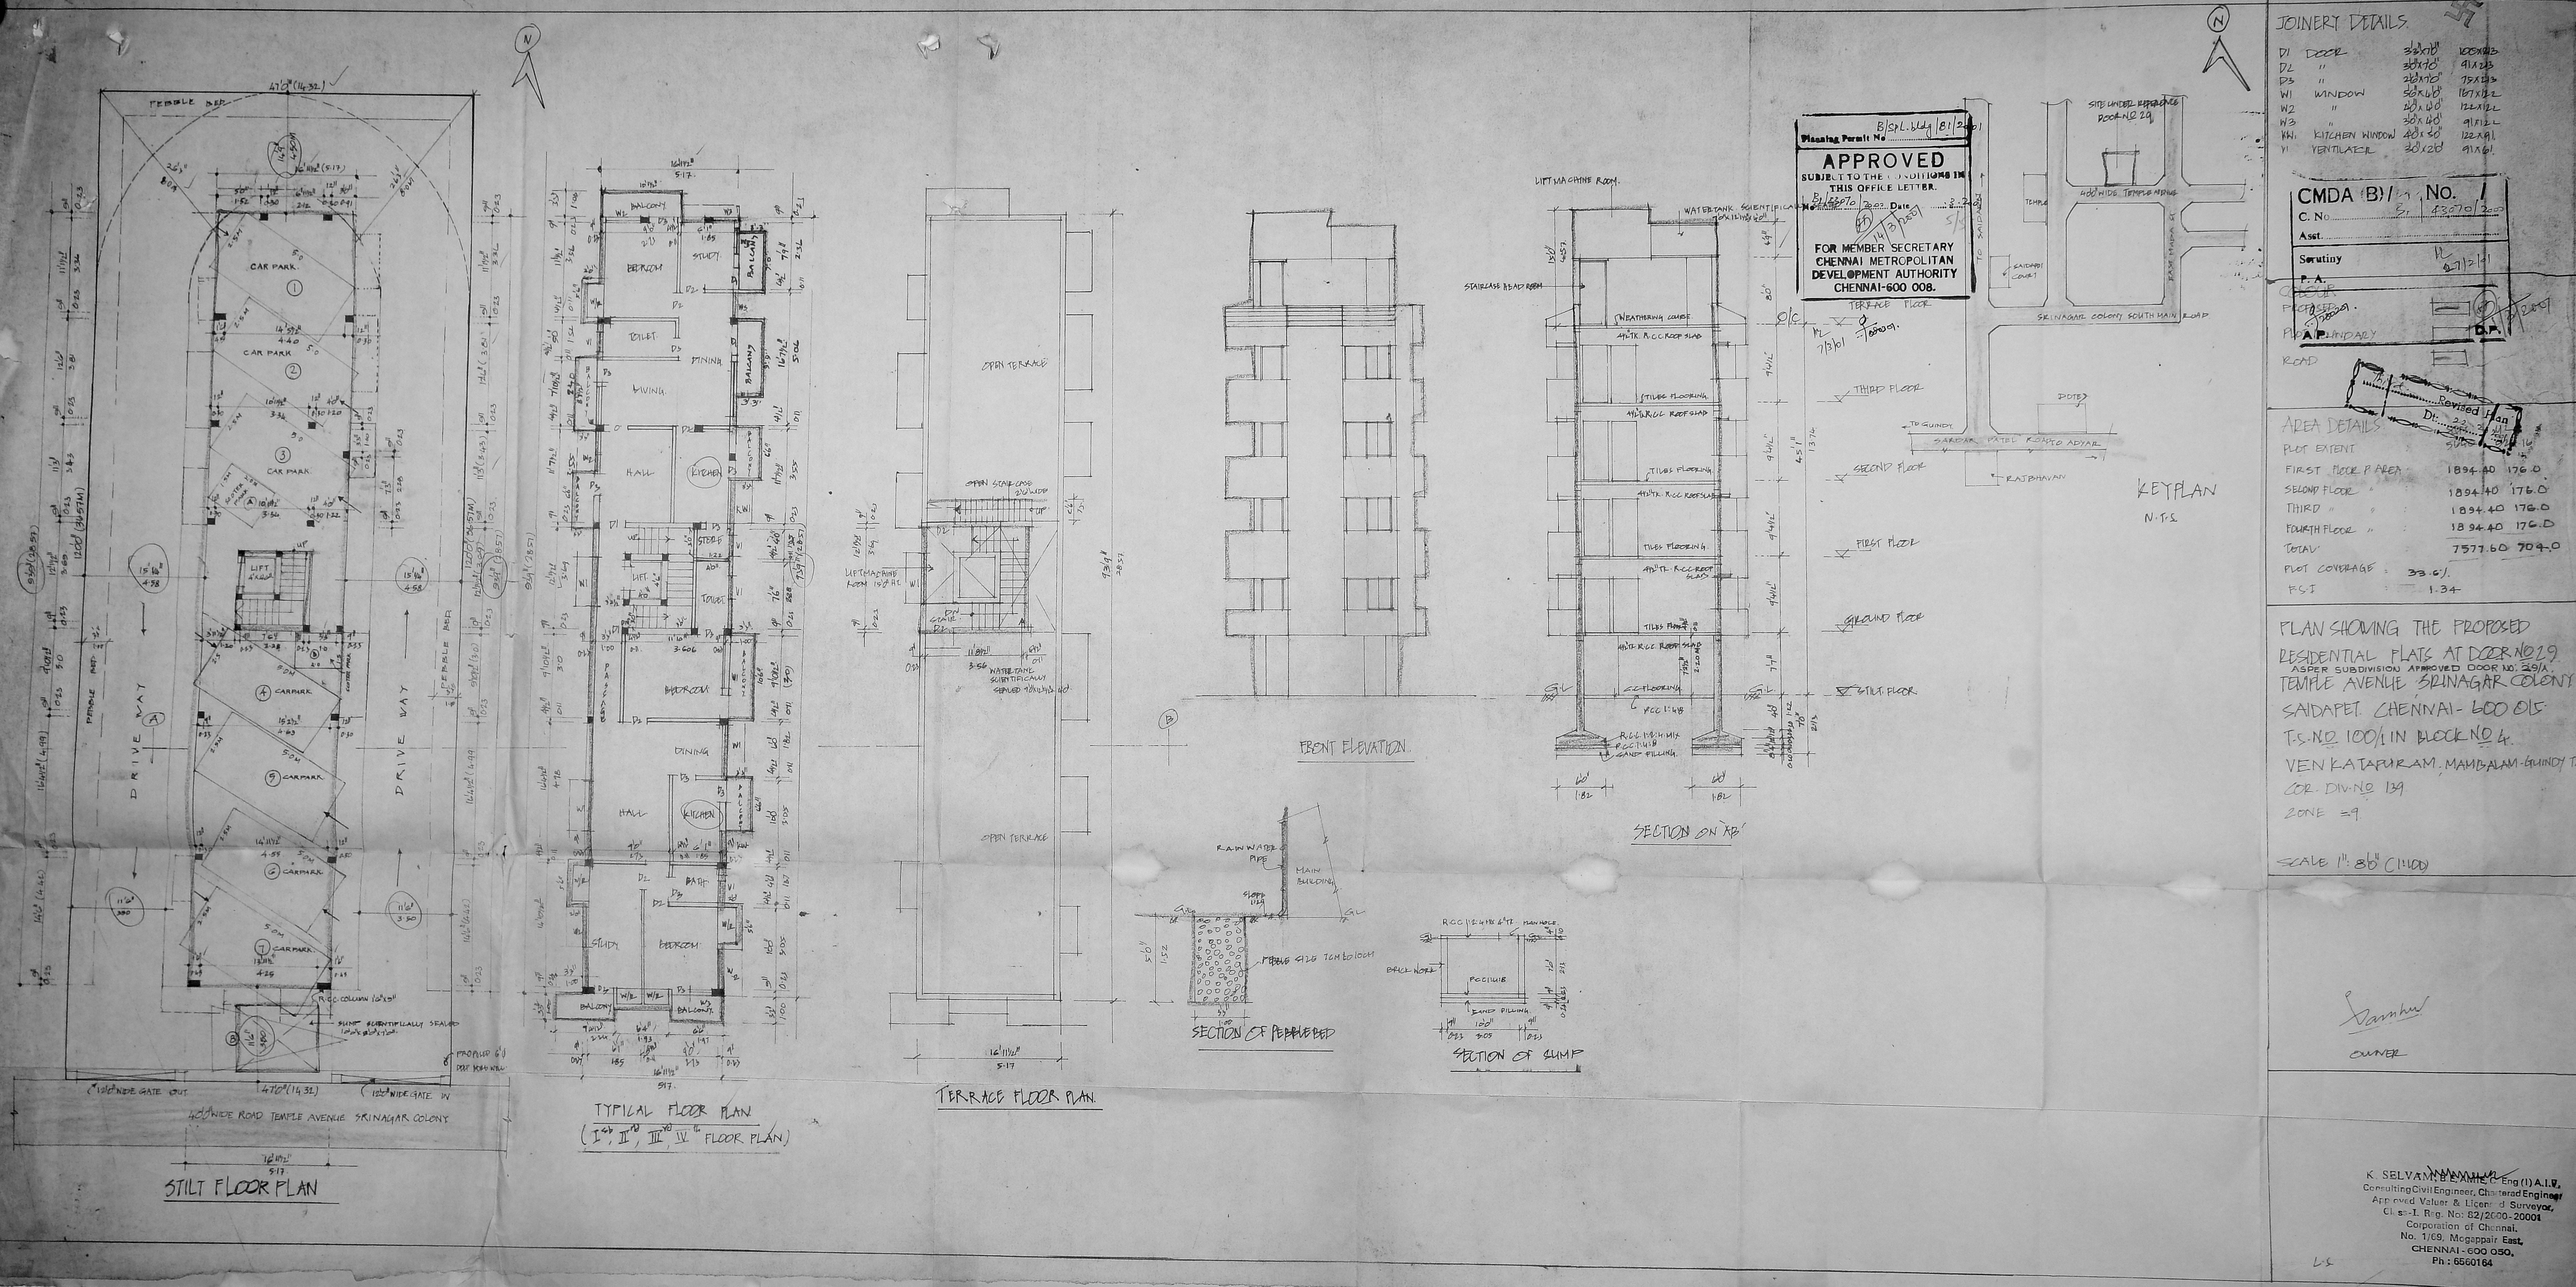

Planning Permit No. B/SPL.bldg/81/2001

APPROVED
SUBJECT TO THE CONDITIONS IN THIS OFFICE LETTER.
B1/43070/2002 Date 8.2.2001
FOR MEMBER SECRETARY
CHENNAI METROPOLITAN DEVELOPMENT AUTHORITY
CHENNAI-600 008.

JOINERY DETAILS

D1	DOOR	3'3"x7'0"	100x213
D2	"	3'0"x7'0"	91x213
D3	"	2'6"x7'0"	75x213
W1	WINDOW	5'0"x4'0"	167x122
W2	"	4'0"x4'0"	122x122
W3	"	3'0"x4'0"	91x122
WW1	KITCHEN WINDOW	4'0"x3'0"	122x91
V1	VENTILATOR	3'0"x2'0"	91x61

CMDA (B)/ No. 1
C. No. B1/43070/2001
Asst.
Scrutiny 27/2/01
P.A.
COLOUR
PROPOSED
PLOT BOUNDARY
ROAD

Revised Plan Dt. 22.2.2001

AREA DETAILS

PLOT EXTENT		
FIRST FLOOR P AREA	1894.40	176.0
SECOND FLOOR "	1894.40	176.0
THIRD " "	1894.40	176.0
FOURTH FLOOR "	1894.40	176.0
TOTAL	7577.60	704.0
PLOT COVERAGE	33.6%	
F.S.I	1.34	

PLAN SHOWING THE PROPOSED RESIDENTIAL FLATS AT DOOR NO 29
ASPER SUBDIVISION APPROVED DOOR NO. 29/A
TEMPLE AVENUE SRINAGAR COLONY
SAIDAPET CHENNAI-600 015
T.S. NO 100/1 IN BLOCK NO 4.
VENKATAPURAM, MAMBALAM-GUINDY T.
COR. DIV. NO 139
ZONE 29

SCALE 1" = 8'0" (1:100)

OWNER

K. SELVAM, B.E. AMIE, C. Eng (I) A.I.V.
Consulting Civil Engineer, Chartered Engineer
Approved Valuer & Licensed Surveyor,
Class-I. Reg. No: 82/2000-20001
Corporation of Chennai.
No. 1/69, Mogappair East,
CHENNAI-600 050.
Ph: 6560164