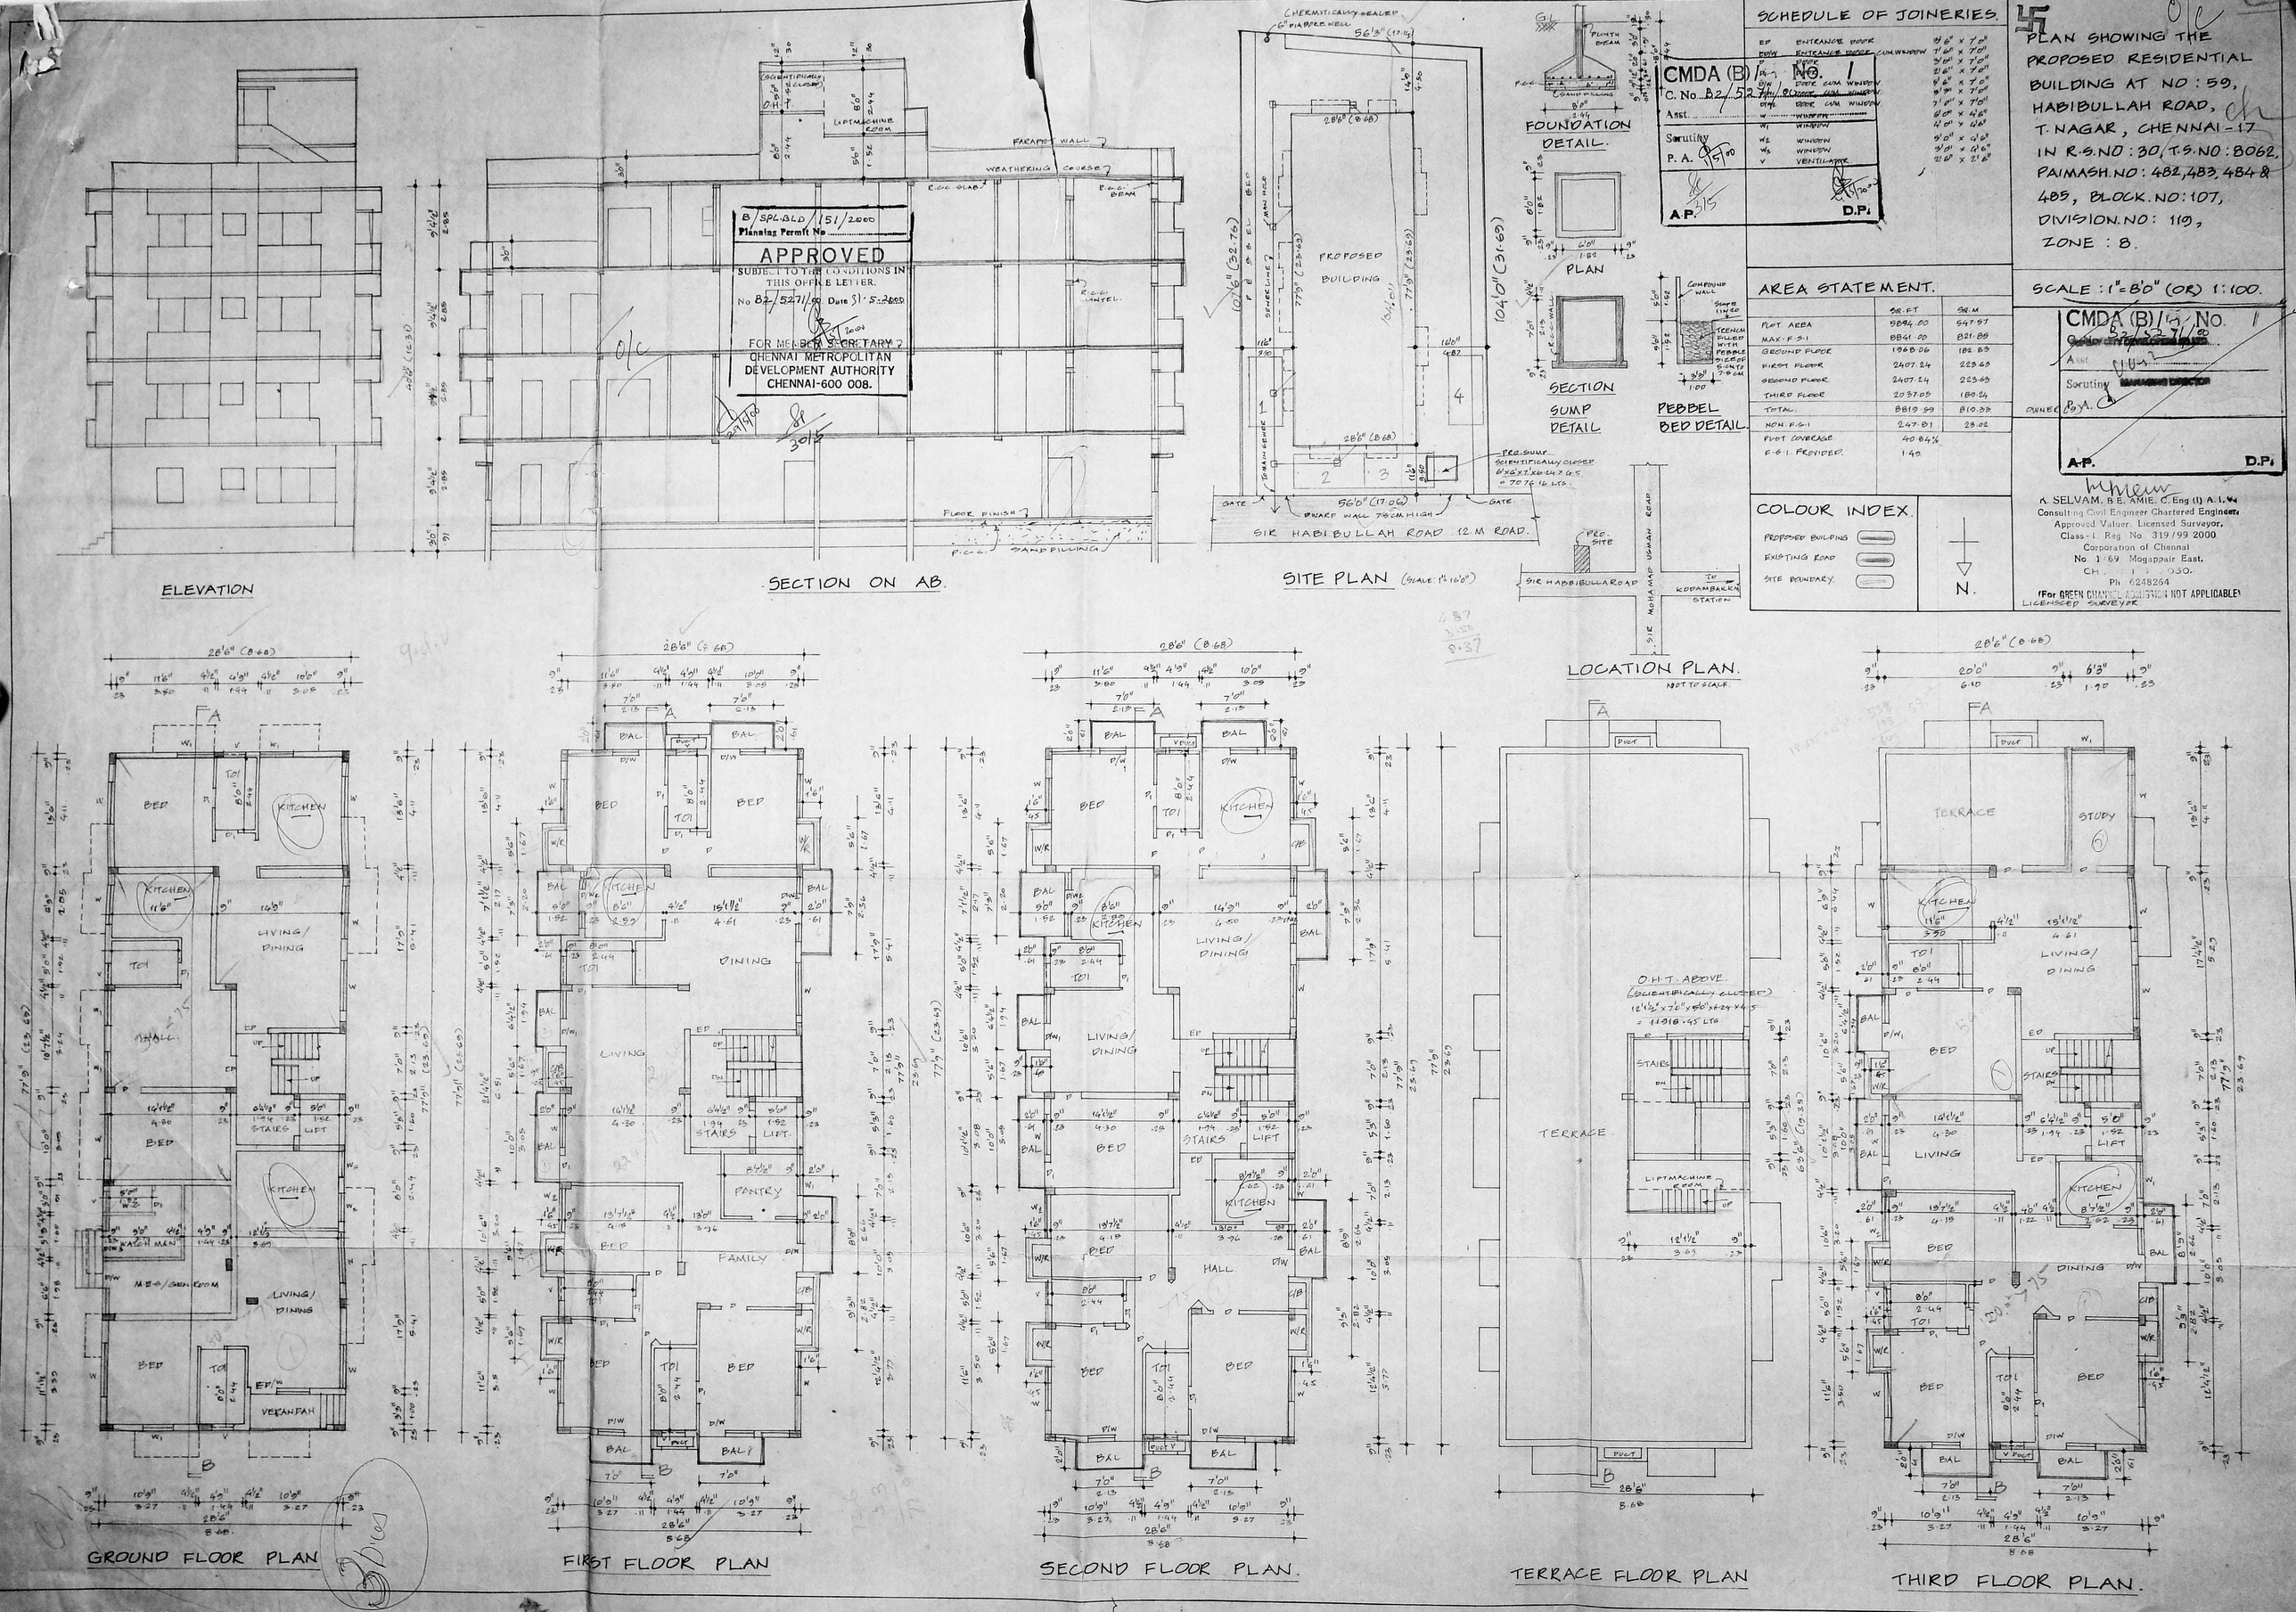

ELEVATION
SECTION ON AB
SITE PLAN (SCALE: 1"=16'0")
SIR HABIBULLAH ROAD 12 M ROAD.
PROPOSED BUILDING
FOUNDATION DETAIL.
PLAN
SECTION
SUMP DETAIL
PEBBEL BED DETAIL.
LOCATION PLAN.
NOT TO SCALE.
SCHEDULE OF JOINERIES.
AREA STATEMENT.
COLOUR INDEX.
PROPOSED BUILDING
EXISTING ROAD
SITE BOUNDARY.
N.
PLAN SHOWING THE PROPOSED RESIDENTIAL BUILDING AT NO: 59, HABIBULLAH ROAD, T. NAGAR, CHENNAI-17 IN R.S.NO: 30, T.S.NO: 8062, PAIMASH.NO: 482, 483, 484 & 485, BLOCK.NO: 107, DIVISION.NO: 119, ZONE: 8.
SCALE: 1"=8'0" (OR) 1:100.
CMDA (B) No. 1
C. No. B2/5271/00
Asst.
Scrutiny
P. A.
A.P.
D.P.
K. SELVAM, B.E. AMIE, C.Eng (I) A.I.V.
Consulting Civil Engineer Chartered Engineer,
Approved Valuer, Licensed Surveyor,
Class-I Reg. No. 319/99 2000
Corporation of Chennai
No. 1/69 Mogappair East,
CH. 1 3 030.
Ph. 6248264
(For GREEN CHANNEL ADMISSION NOT APPLICABLE)
LICENSED SURVEYOR
APPROVED
SUBJECT TO THE CONDITIONS IN THIS OFFICE LETTER.
No. B2/5271/00 Date 31.5.2000
FOR MEMBER SECRETARY
CHENNAI METROPOLITAN DEVELOPMENT AUTHORITY
CHENNAI-600 008.
B/SPL.BLD/151/2000
Planning Permit No.
GROUND FLOOR PLAN
FIRST FLOOR PLAN
SECOND FLOOR PLAN.
TERRACE FLOOR PLAN
THIRD FLOOR PLAN.