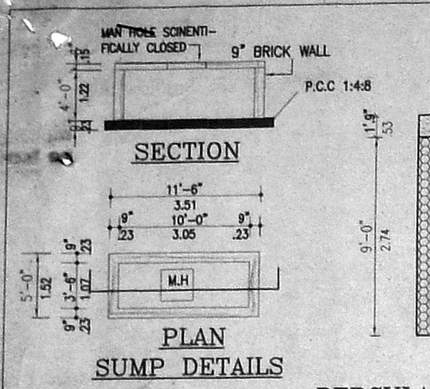

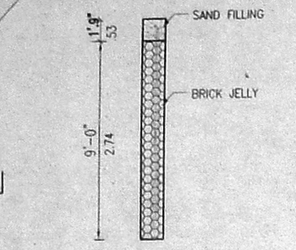

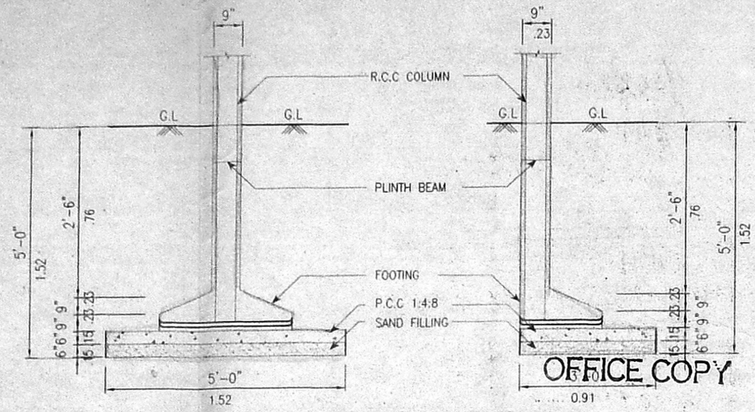

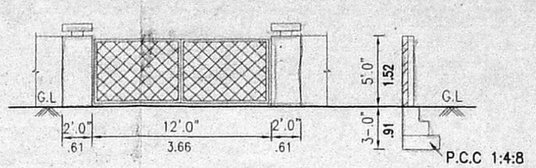

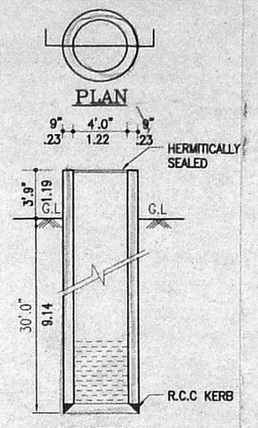

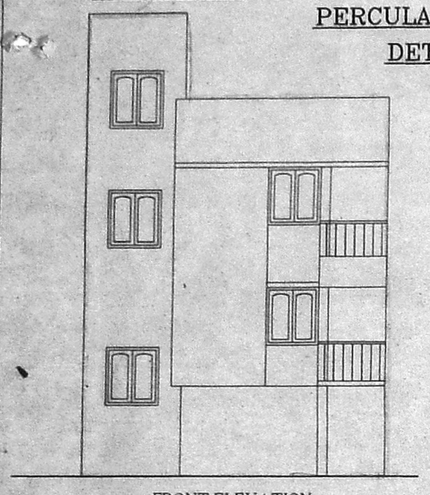

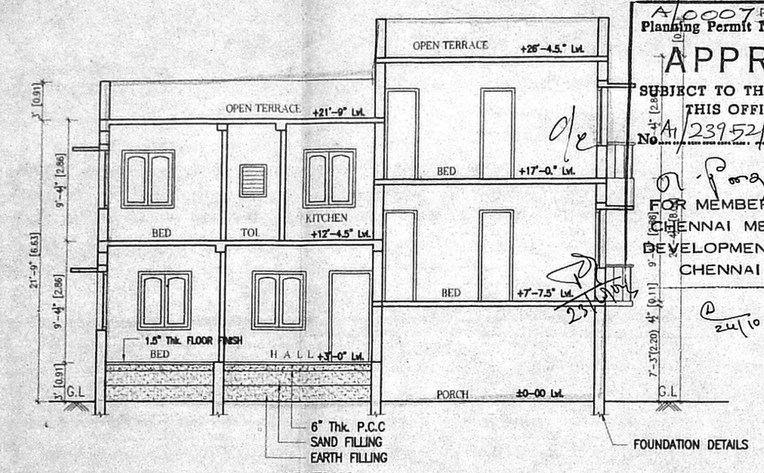

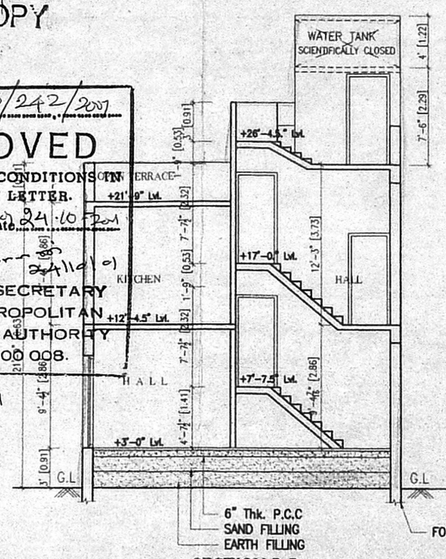

Planning Permit No. A/0007756/242/2001

APPROVED

SUBJECT TO THE CONDITIONS IN THIS OFFICE LETTER.

No. A1/23952/2001 Date 24.10.2001

FOR MEMBER SECRETARY
CHENNAI METROPOLITAN
DEVELOPMENT AUTHORITY
CHENNAI - 600 008.

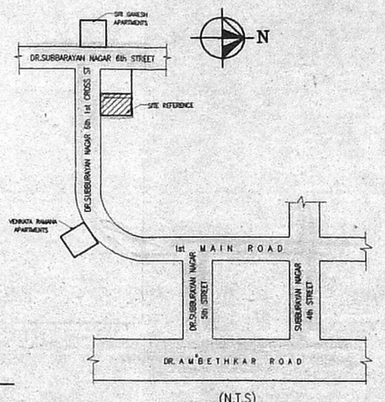

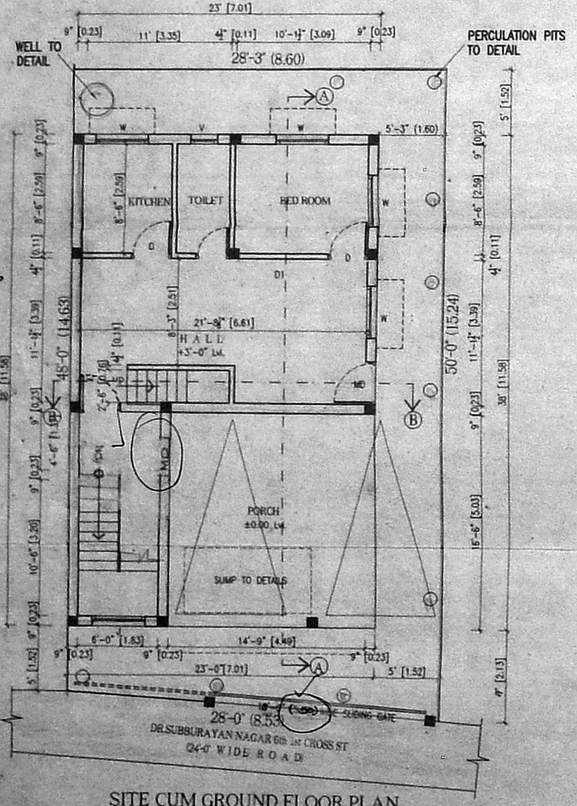

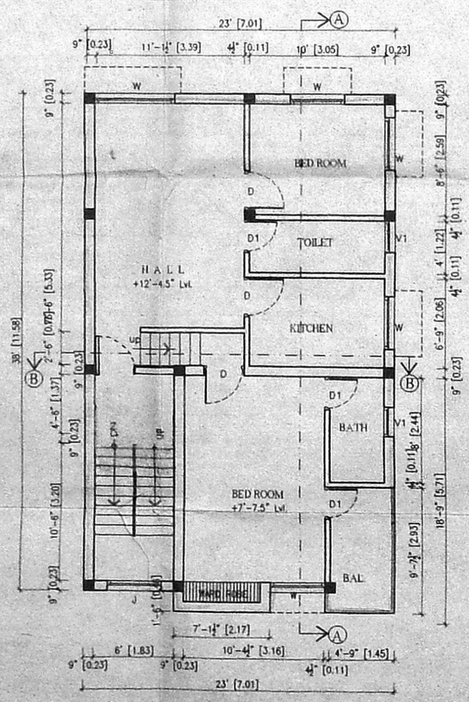

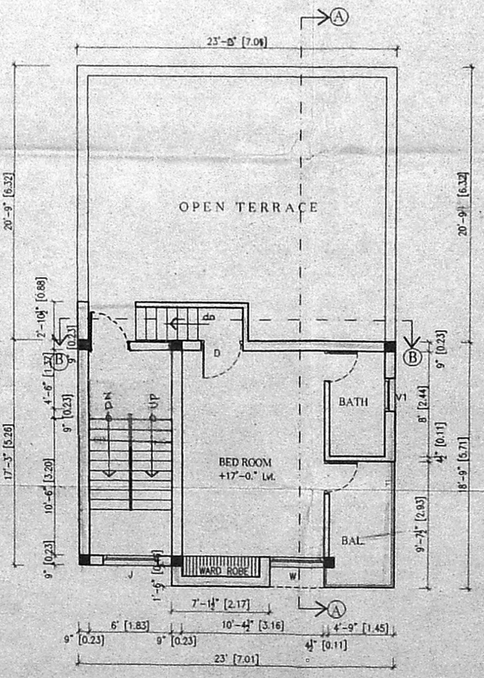

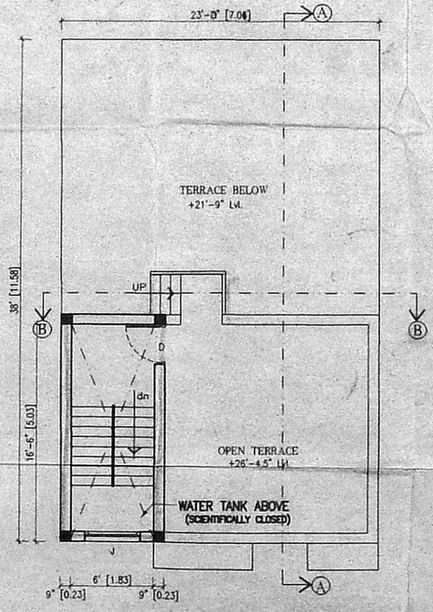

PLAN SHOWING THE PROPOSED RESIDENCE BUILDING AT, NEW DOOR NO:1, DR.SUBBARAYAN NAGAR, 6th 1st CROSS STREET, CHENNAI – 600 024.
T.S No.11/13, BLOCK No.17
ZONE: 8, DIVISION: 121

AREA DETAILS:

	(S.FT)	(S.MT)
GROUND FLOOR AREA	618.25	(57.45)
FIRST FLOOR AREA	892.36	(82.96)
SECOND FLOOR AREA	415.22	(38.58)
TOTAL AREA	1925.83	(178.98)
SITE AREA	1378.00	(128.07)
F.S.I		
PLOT COVERAGE	64 %	

SPECIFICATIONS:

P.C.C 1:4:8 FOR FOUNDATION, BRICK WORK IN C.M 1:6 USING STOCK BRICKS, GRANOLITHIC FLOORING IN C.M 1:2:4 PLASTERING IN C.M 1:4 12mm Thk. R.C.C 1:2:4, SUNSHADE 60 CM WIDE SPECIAL CEILING PLASTERING IN C.M 1:3 10mm TH. WEATHERING COURSE WITH BRICK JELLY CONCRETE TERRACE FLOORING WITH TWO COURSE OF FLAT TILES, SAND FILLING 23 CM THICK FOR FOUNDATION AND BASEMENT.

SCHEDULE OF JOINERY:

M.D — MAIN DOOR	3'.6"X7'.0"	(1.07X2.13)
D — DOOR	3'.0"X7'.0"	(0.91X2.13)
D1 — DOOR	2'.6"X7'.0"	(0.79X2.13)
W — WINDOW	6'.0"X4'.6"	(1.83X1.37)
V — VENTILATOR	2'.0"X3'.0"	(0.61X0.91)

COLOUR INDEX:

PROPOSED BUILDING
EXISTING ROAD
SITE BOUNDARY LINE

SCALE : 1"=8'.0" | CHD BY :
DRAWN BY : | DATE : 10-06-2001

OWNER: i. P. [illegible]
2. Sivadhanu
3. G. Murthy
4 Usha Chandrasekaran

LICENSED SURVEYOR:

S. SUBRAMANIAM, C. Engg. (I), AMIE, PDQS, DRTM
Chartered Engineer (No. AM 82130/9)
Approved Valuer (No. A 6446)
Licensed Surveyor, Class-I (No. 434/98)
Corporation of Chennai
L-21-F, Bharathidasan Colony,
K.K. Nagar, Chennai-600 078.
Phone: 044-4749429