REVISED SCRUTINY PLAN.

Rc 26/7/2001. C 30/7

A/000-725/211/2001
Planning Permit No.

APPROVED
SUBJECT TO THE CONDITIONS IN THIS OFFICE LETTER.
No. A2/2606/2001 Date 4.9.2001
FOR MEMBER SECRETARY
CHENNAI METROPOLITAN DEVELOPMENT AUTHORITY
CHENNAI - 600 008.

Rc 3/9/2001. C 4/9

O/C

O.H.T. SCIENTIFICALLY CLOSED 6'6 x 5'0 x 4'0

R.C.C. ROOF SLAB C.C 1:2:4

WEATHERING COURSE

PARAPET WALL

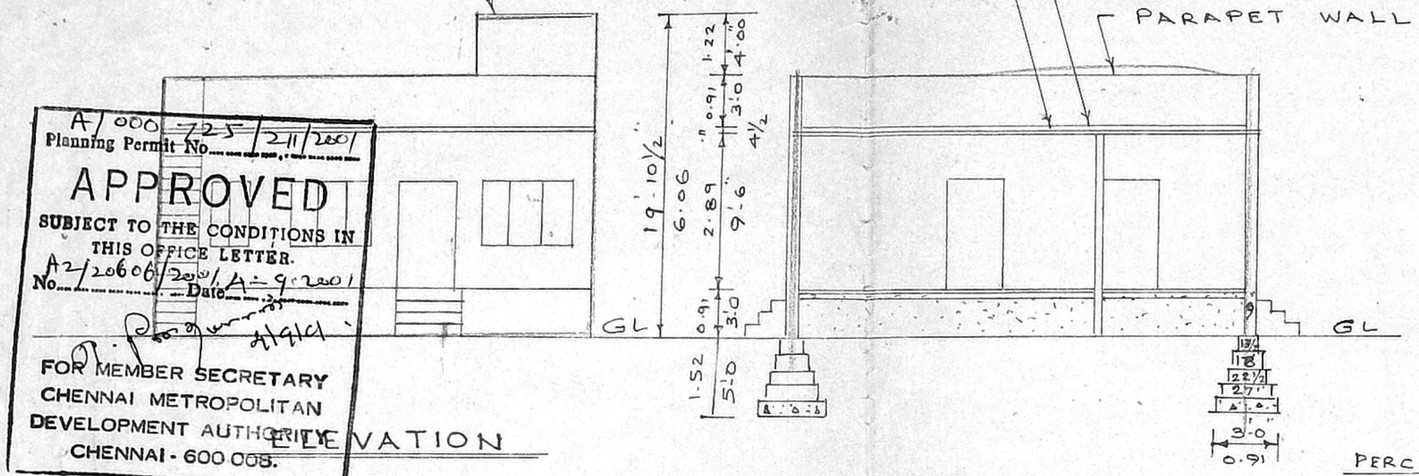

ELEVATION

SECTION ON AA'

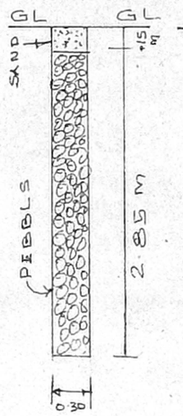

PERCULATION PIT

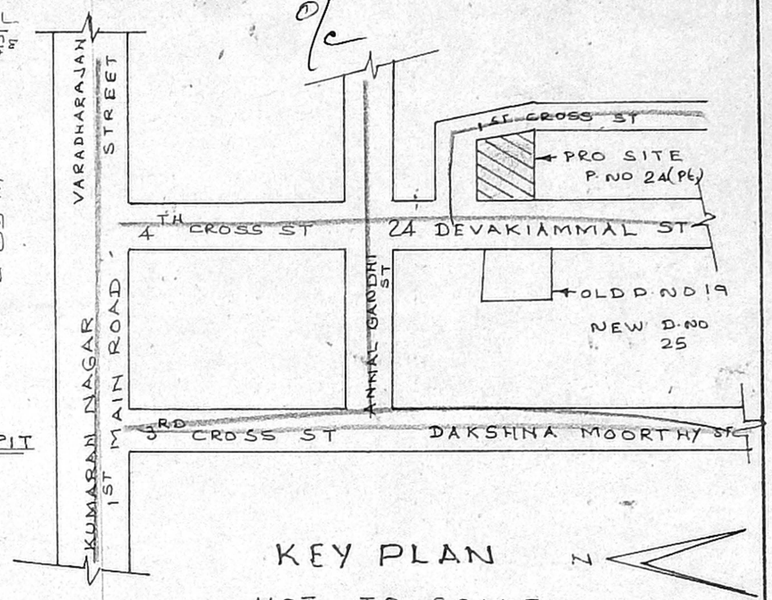

KEY PLAN

NOT TO SCALE

N

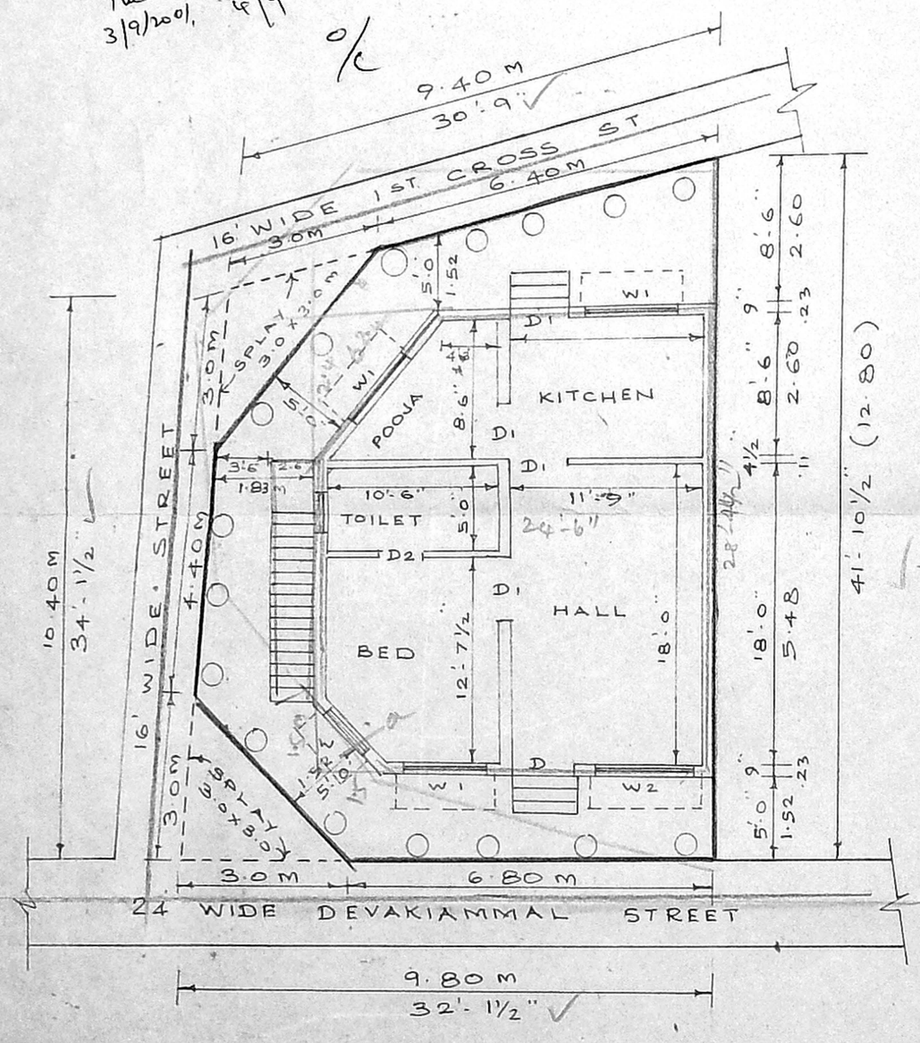

SITE PLAN

SCALE 1" = 8'-0"

N

PRO. BUILDING

EXISTING ROAD

PLOT BOUNDARY

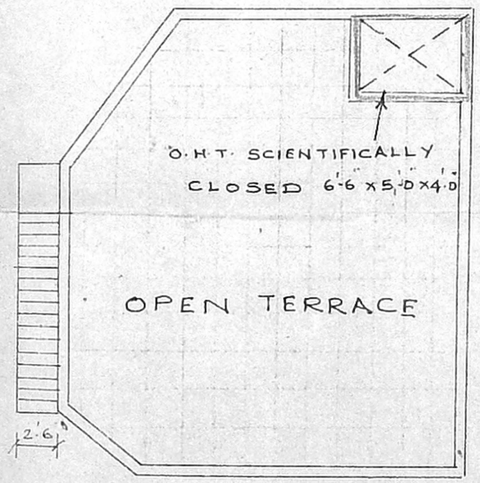

TERRACE FLOOR PLAN

REFERENCE

D. DOOR	3'6" x 6'6"
D1 DOOR	3'3" x 6'6"
D2 DOOR	2'6" x 6'6"
W. WINDOW	3'0" x 4'0"
W1 WINDOW	4'6" x 4'0"
W2 WINDOW	5'6" x 4'0"
V1 VENTILATOR	2'0" x 1'6"

PLOT AREA : 1189 sqft (110.5 m^2)

PRO BUILDING AREA : 60.59 m^2

F.S.I. 55 COVERAGE 55%

PLAN SHOWING THE PROPOSED RESIDENTIAL BUILDING AT PLOT No. 24 (Pt) T.S. No. 230/19 BLOCK NO 1, PERAVALLUR VILLAGE, DEVAKIAMMAL STREET, VETTRI NAGAR, CHENNAI CORP DN NO 50

Rajeri Balasubramanian

OWNER

K. SELVAM, B.E. AMIE, C.Eng (I) A.I.V.
Consulting Civil Engineer Chartered Engineer
Approved Valuer Licensed Surveyor,
Class-I Reg No: 78/2001-2002
Corporation of Chennai.
No. 15, East Club Road,
Shenoy Nagar, Chennai-600 030.
Ph: 6447615

LICENSED SURVEYOR