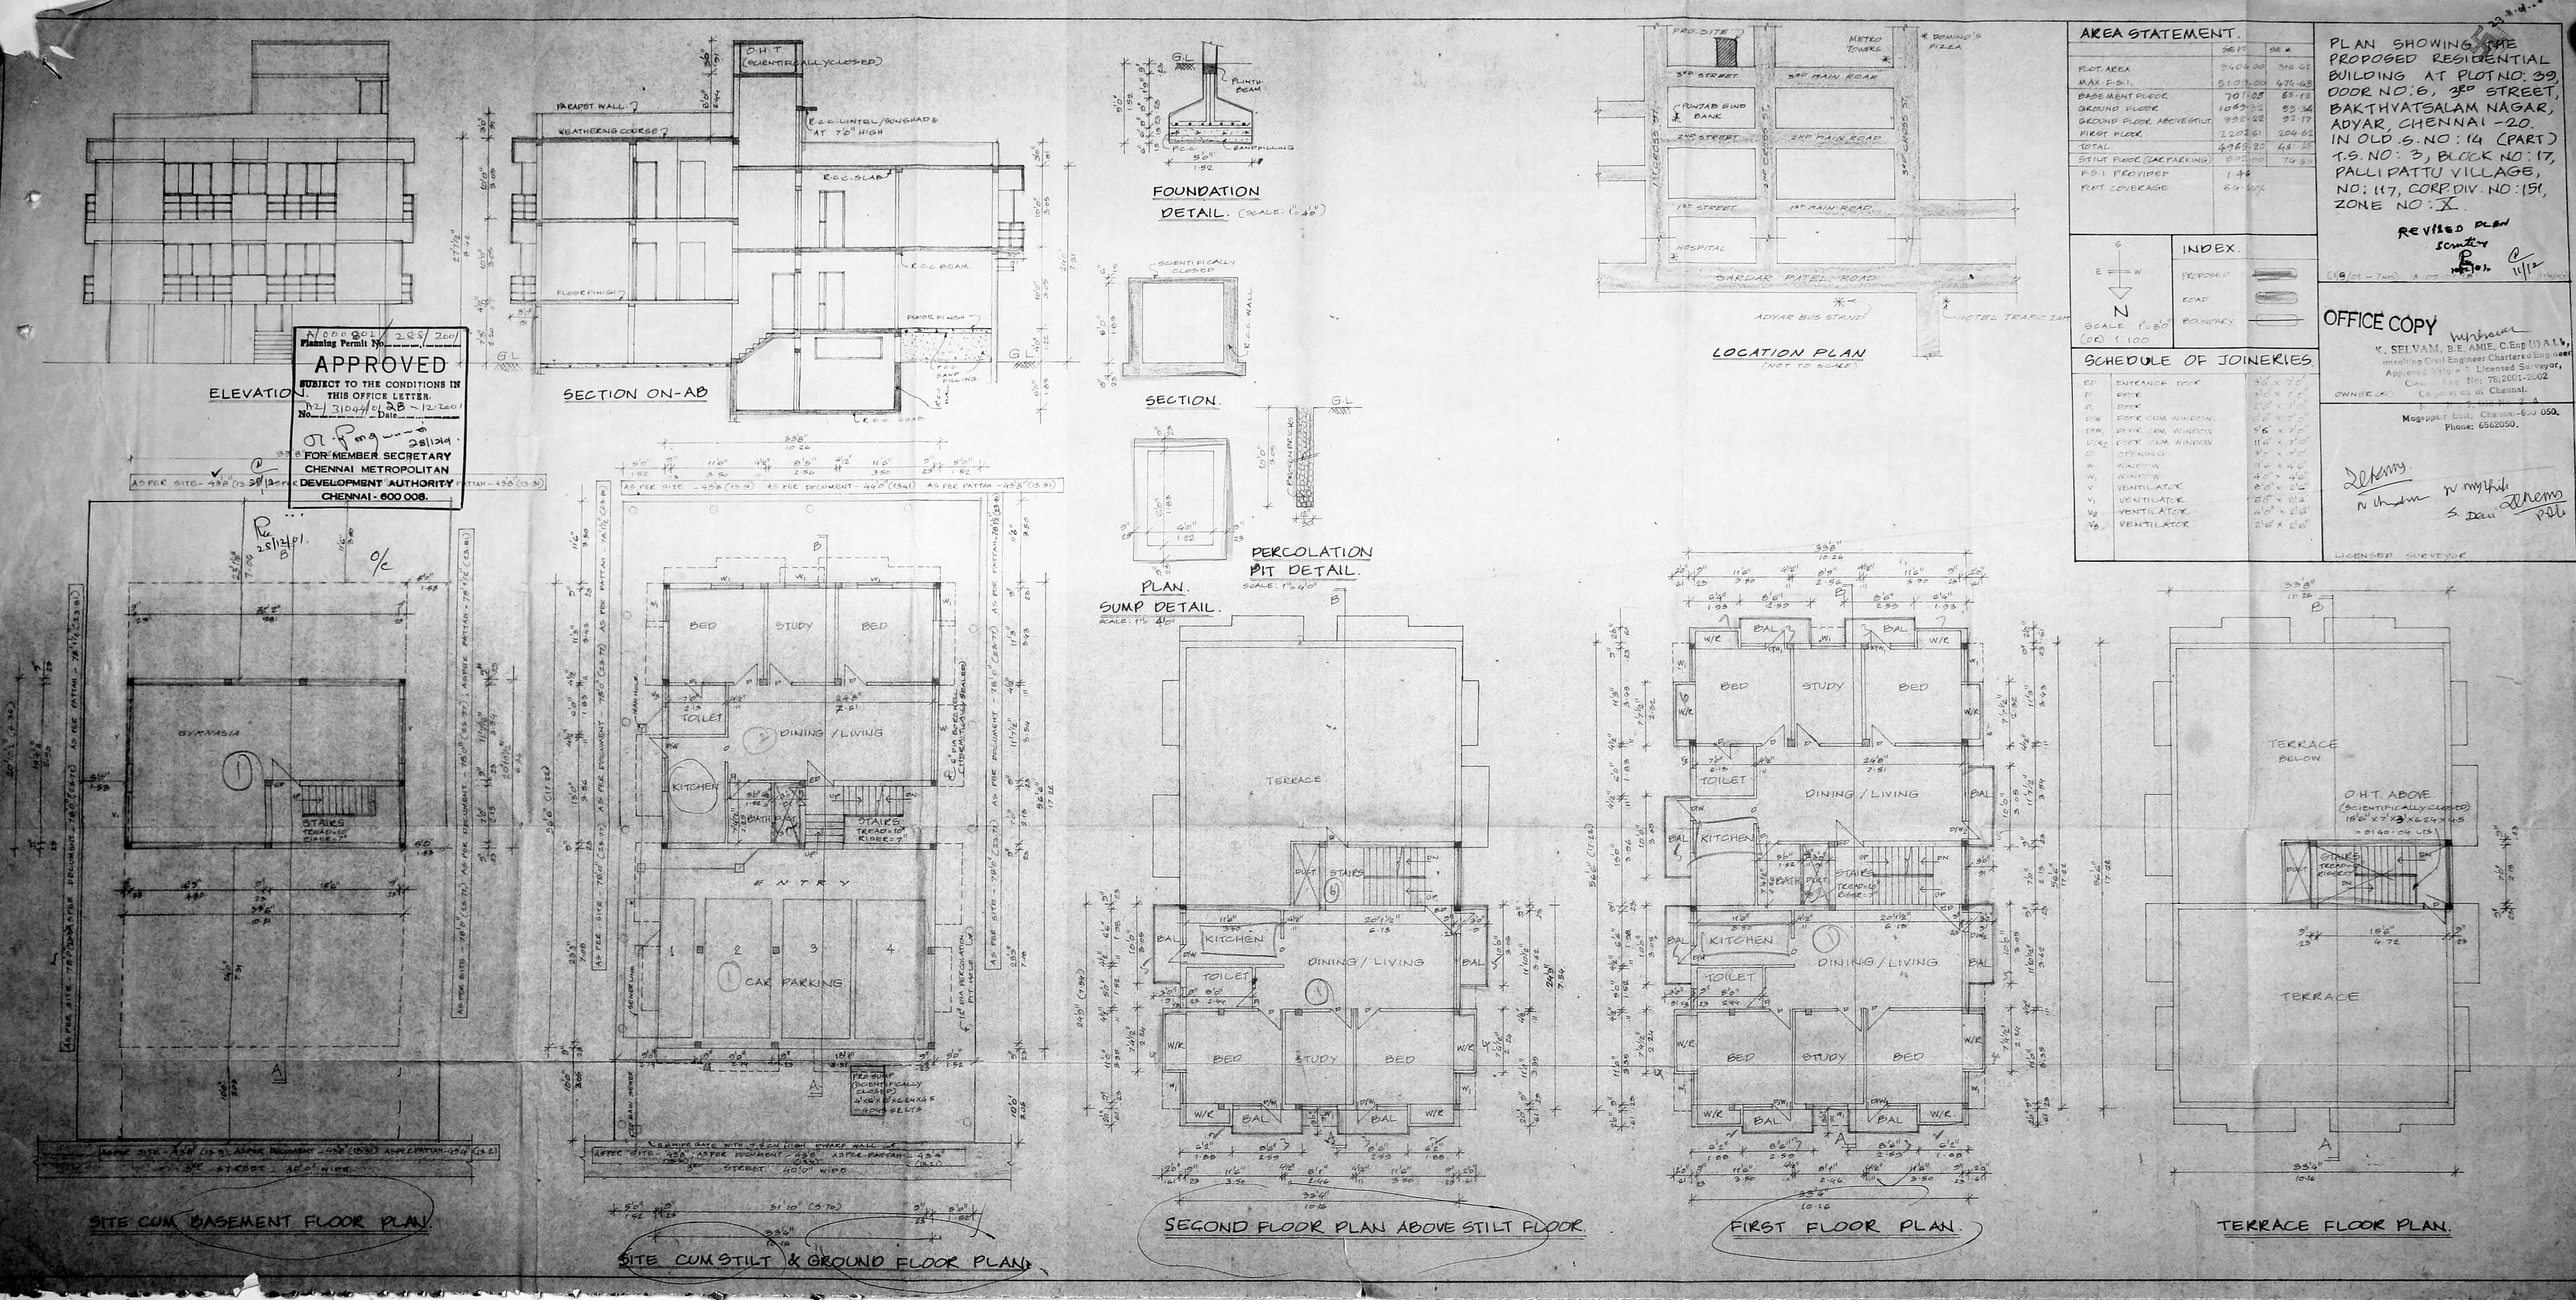
ELEVATION
SECTION ON-AB
FOUNDATION DETAIL. (SCALE: 1"=4'0")
SECTION.
PLAN.
SUMP DETAIL.
PERCOLATION PIT DETAIL.
LOCATION PLAN
(NOT TO SCALE)
SITE CUM BASEMENT FLOOR PLAN
SITE CUM STILT & GROUND FLOOR PLAN
SECOND FLOOR PLAN ABOVE STILT FLOOR.
FIRST FLOOR PLAN.
TERRACE FLOOR PLAN.
APPROVED
SUBJECT TO THE CONDITIONS IN THIS OFFICE LETTER.
FOR MEMBER SECRETARY
CHENNAI METROPOLITAN DEVELOPMENT AUTHORITY
CHENNAI - 600 008.
AREA STATEMENT
PLAN SHOWING THE PROPOSED RESIDENTIAL BUILDING AT PLOT NO: 39, DOOR NO: 6, 3RD STREET, BAKTHYATSALAM NAGAR, ADYAR, CHENNAI -20. IN OLD S.NO: 14 (PART) T.S. NO: 3, BLOCK NO: 17, PALLI PATTU VILLAGE, NO: 117, CORP DIV. NO: 151, ZONE NO: X.
REVISED PLAN
OFFICE COPY
K. SELVAM, B.E. AMIE, C.Eng (I) A.I.V., Consulting Civil Engineer Chartered Engineer Approved Valuer & Licensed Surveyor, Class-I Reg No: 76/2001-2002 Corporation of Chennai.
Mogappair East, Chennai-600 050. Phone: 6562050.
LICENSED SURVEYOR
INDEX
SCHEDULE OF JOINERIES