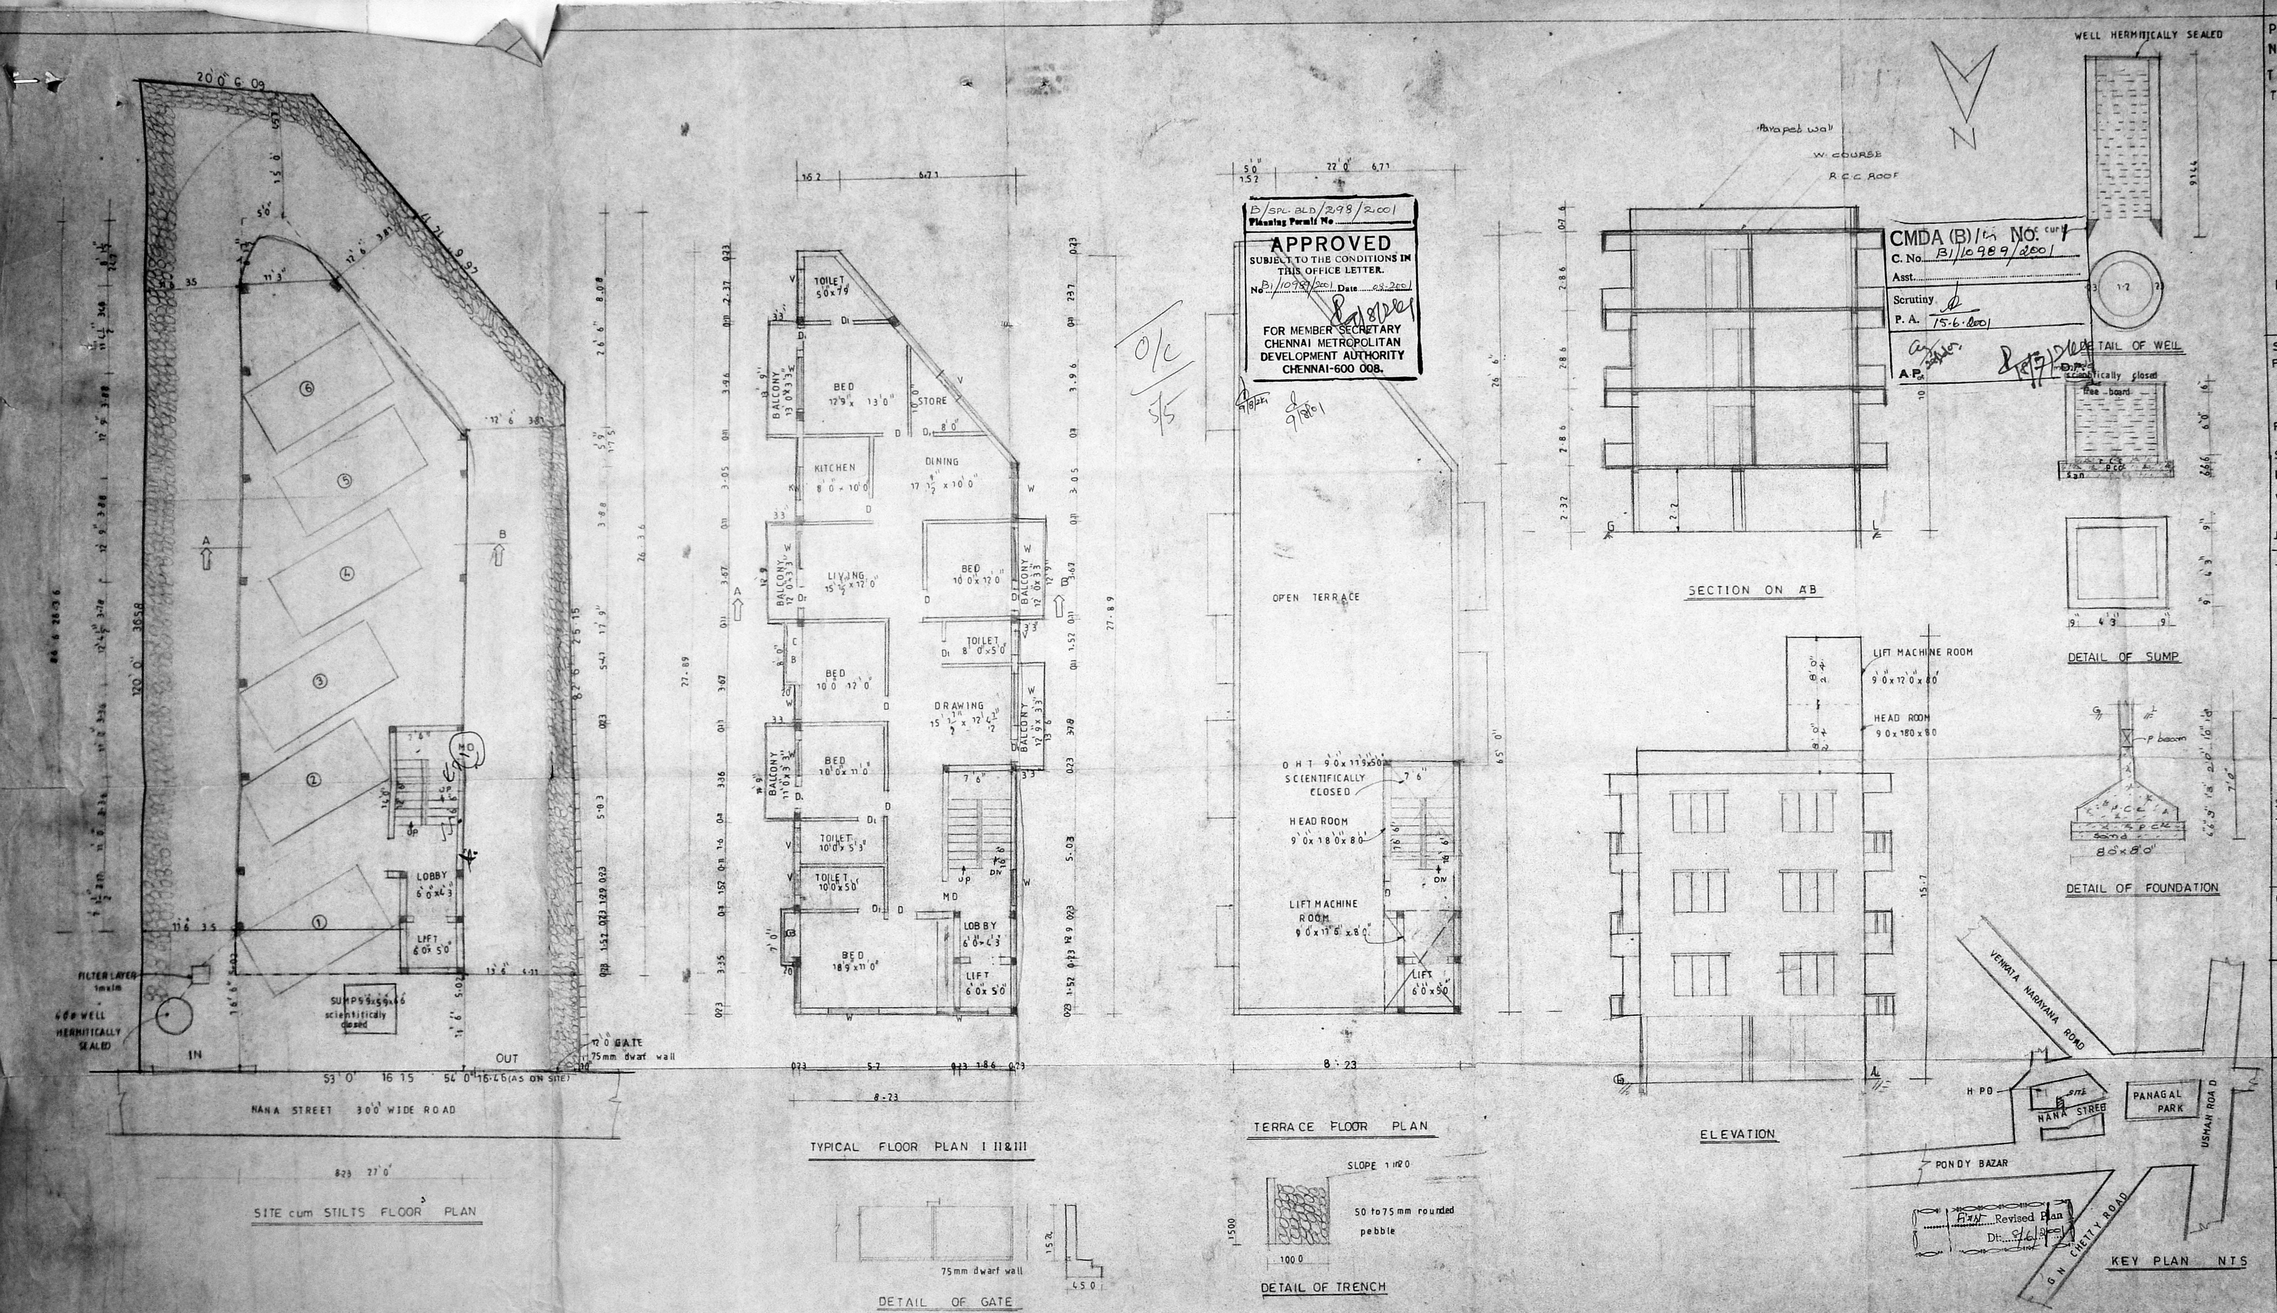

PROPOSED BUILDING AT DOOR NO 10 NANA STREET T NAGAR CHENNAI-17
T.S.NO 6206/2 BLOCK NO 137 OF T NAGAR DIVISION

FOR SUSEELA RANI & others

SPECIFICATION

FOUNDATION : Foundation with rcc 1:2:4 coloumn foundation with p.c.c and sand

FLOORING : Floor finish over p.c.c and sand

S STRUCTURE : Brick work in cm 1:5

ROOF SLAB : Rcc 1:2:4 roof slab

W COURSE : 2 Layer of pressed tiles over brick jelly with k m

JOINERY : With best indian teak wood

JOINERY

MD	Main	Door	3'6"x7'0"
D		Door	3'0"x7'0"
D1		Door	2'6"x7'0"
W		Window	6'0"x4'6"
W1		Window	4'0"x4'6"
KW	Kitchen	Window	4'0"x3'6"
V		Ventilator	3'0"x2'0"

AREA STATEMENT	Sq MT
LAND EXTENT	505.30
STILTS FLOOR AREA	18.58
FIRST FLOOR AREA	226.08
SECOND FLOOR AREA	226.08
THIRD FLOOR AREA	226.08
TOTAL	696.74
F.S.I	1.37
PLOT COVERAGE	44%

COLOR INDEX
PROPOSED COLOR
ROAD COLOR
SITE COLOR

Scale 1'8"0

Date 1-2-01

POWER AGENT OF
Mrs. SESHARAJANI KUMARI

owner / power agent

Architect
K. SUBRAMANYAM, B.E. Arch.
KULAPATHAYAM, ALLAPAKKA.
K. Subramanyam
Registered Architect
Council of Architects
Reg. No. 206
38, V.I. Ramaiah Road,
T. Nagar, Chennai-600 017.
LICENCED SURVEYOR

architects
SRINIVASA ENTERPRISES
74 BAZULLAH ROAD
T NAGAR CHENNAI 17