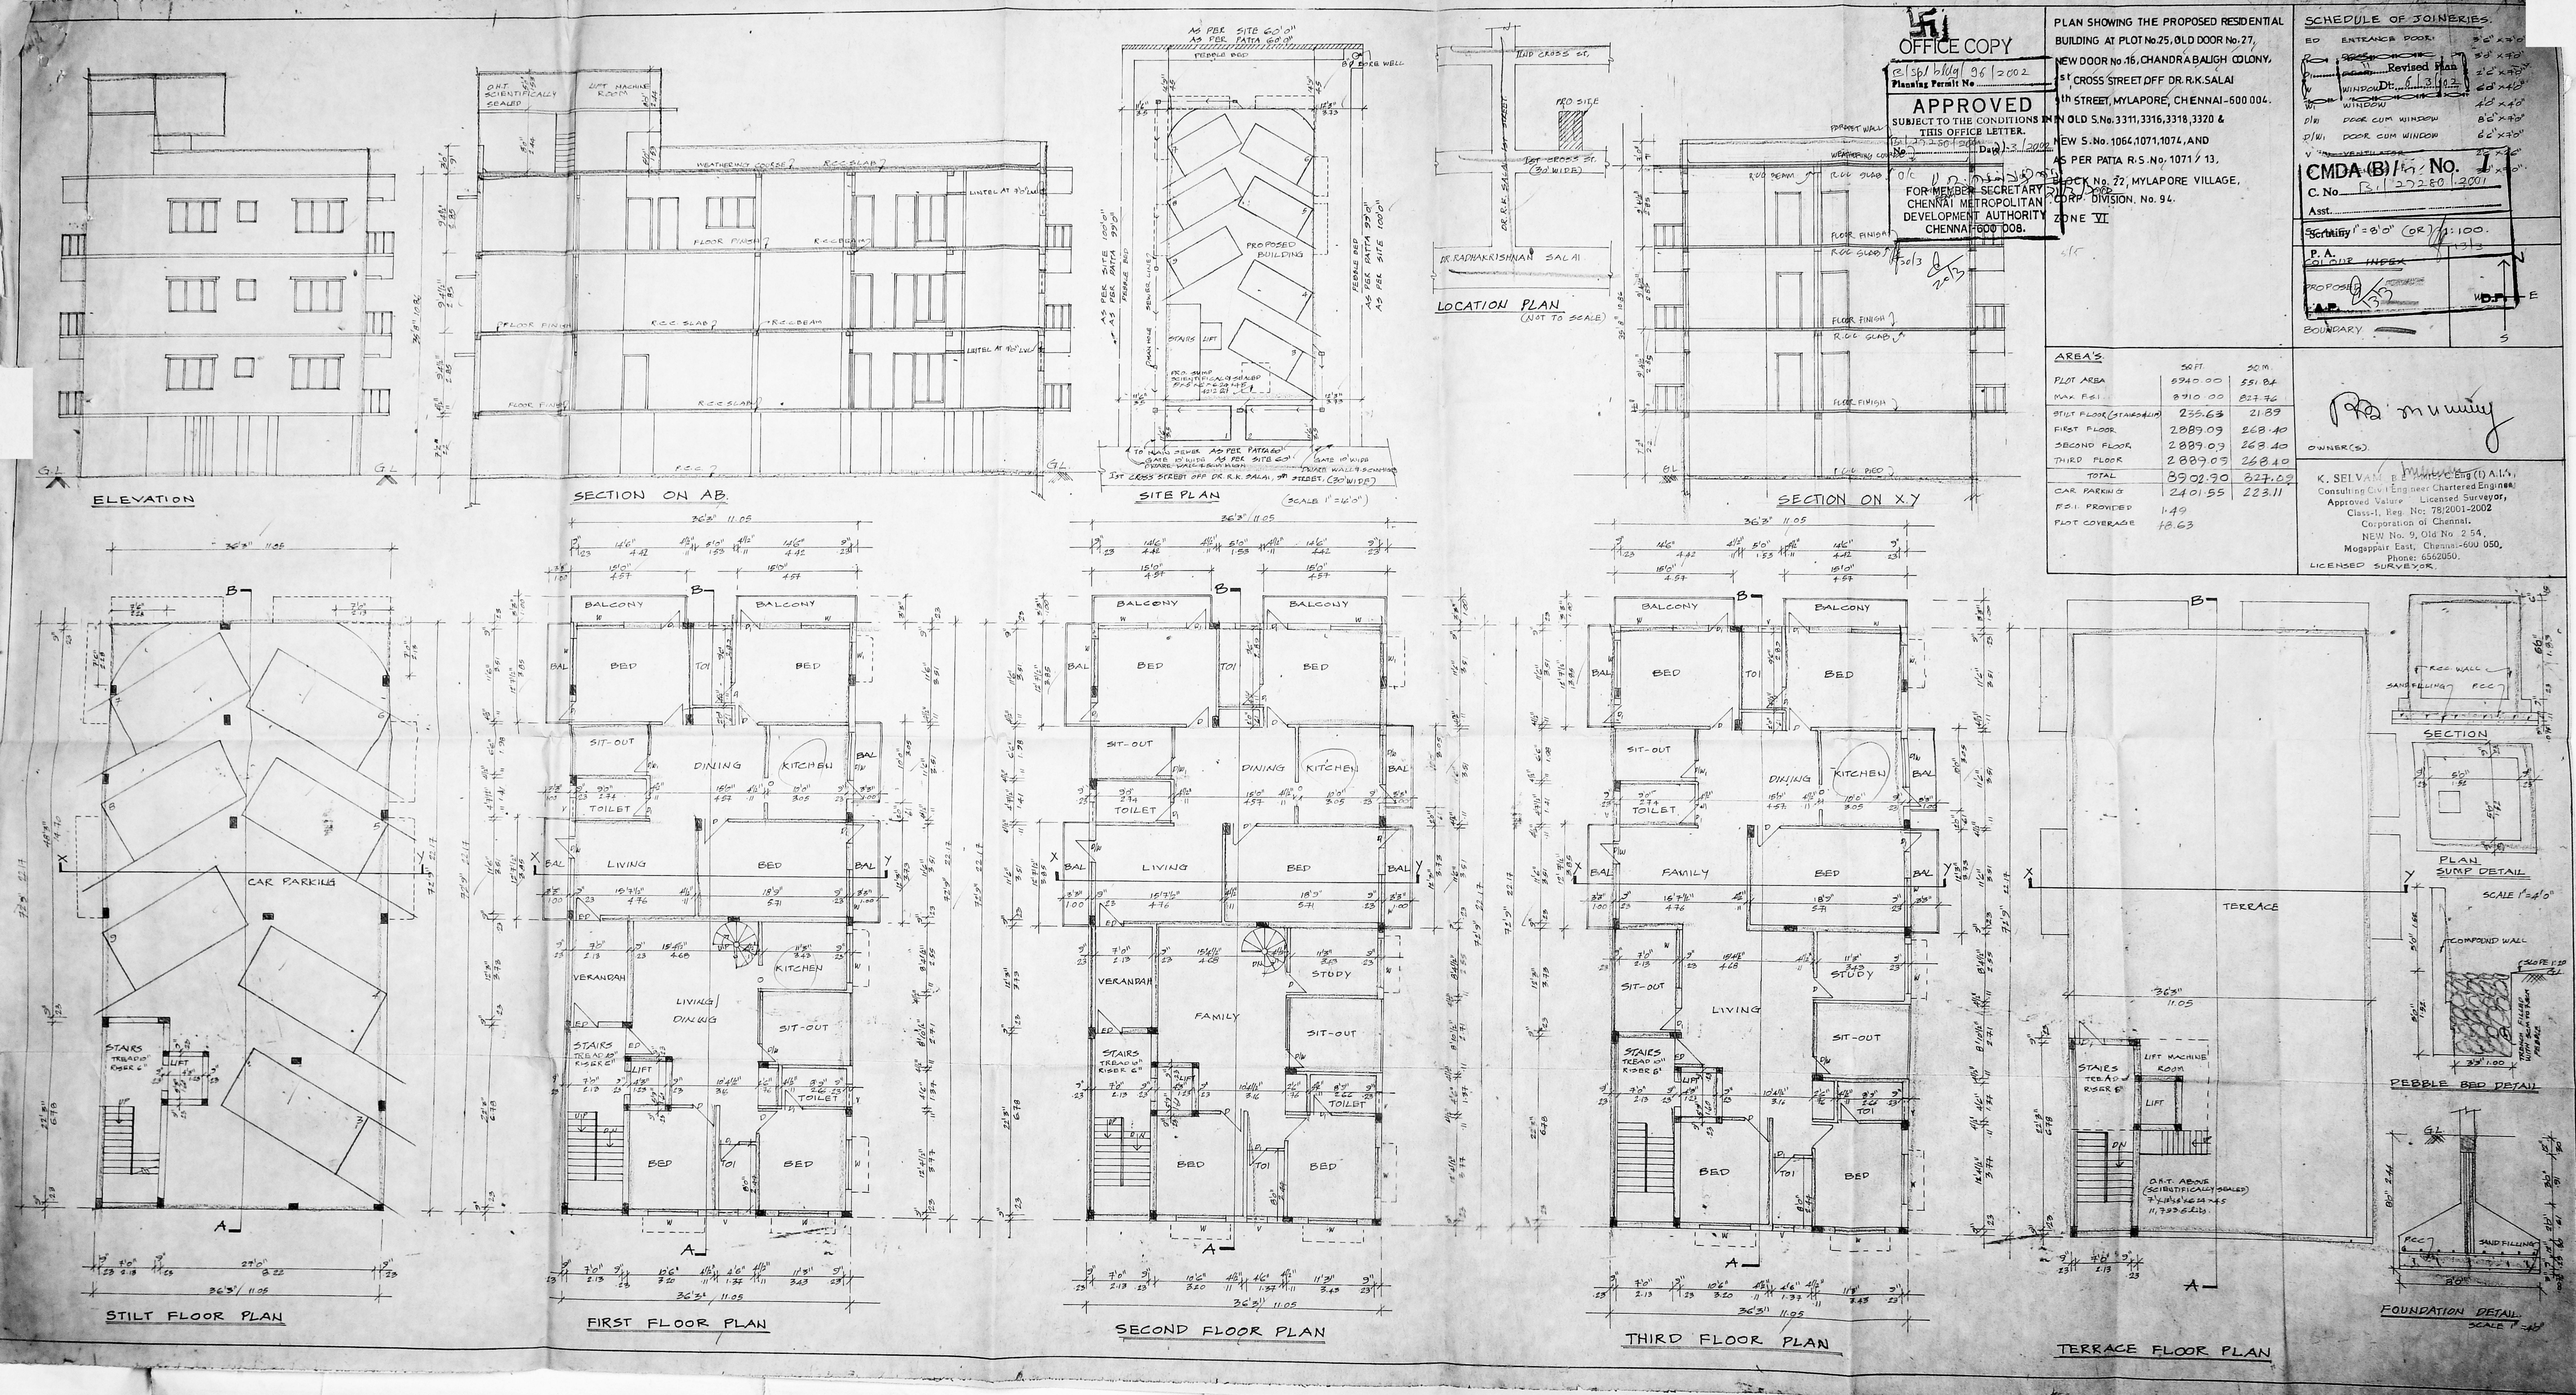

OFFICE COPY

Planning Permit No. C/spl bldg/96/2002

APPROVED
SUBJECT TO THE CONDITIONS IN THIS OFFICE LETTER.
No. B1/27280/2001 Date 2/3/2002

FOR MEMBER SECRETARY
CHENNAI METROPOLITAN DEVELOPMENT AUTHORITY
CHENNAI-600 008.

PLAN SHOWING THE PROPOSED RESIDENTIAL BUILDING AT PLOT No.25, OLD DOOR No.27, NEW DOOR No.16, CHANDRA BALIGH COLONY, 1st CROSS STREET OFF DR. R.K. SALAI 9th STREET, MYLAPORE, CHENNAI-600 004. IN OLD S.No.3311, 3316, 3318, 3320 & NEW S.No.1064, 1071, 1074, AND AS PER PATTA R.S.No. 1071/13, BLOCK No. 22, MYLAPORE VILLAGE, CORP. DIVISION. No. 94. ZONE VI

SCHEDULE OF JOINERIES.

ED	ENTRANCE DOOR	3'6" x 7'0"
D		3'0" x 7'0"
D1		2'6" x 7'0"
W	WINDOW	6'0" x 4'0"
W1	WINDOW	4'0" x 4'0"
D/W	DOOR CUM WINDOW	8'6" x 7'0"
D/W1	DOOR CUM WINDOW	6'6" x 7'0"
V	VENTILATOR	2'6" x 2'6"
		6'6" x 7'0"

Revised Plan Dt. 6/3/02

CMDA (B) No. 1
C. No. B1/27280/2001
Asst.
Scrutiny 1"=8'0" (OR) 1:100.
P. A.
COLOUR INDEX
PROPOSED
A.P.
BOUNDARY

AREA'S.

	SQ.FT.	SQ.M.
PLOT AREA	5940.00	551.84
MAX F.S.I.	8910.00	827.76
STILT FLOOR (STAIRS & LIFT)	235.63	21.89
FIRST FLOOR	2889.09	268.40
SECOND FLOOR	2889.09	268.40
THIRD FLOOR	2889.09	268.40
TOTAL	8902.90	827.09
CAR PARKING	2401.55	223.11
F.S.I. PROVIDED	1.49	
PLOT COVERAGE	48.63	

OWNER(S).

K. SELVAM, B.E. Amt. C. Eng (I) A.I.'s,
Consulting Civil Engineer Chartered Engineer,
Approved Valuer Licensed Surveyor,
Class-I, Reg. No: 78/2001-2002
Corporation of Chennai.
NEW No. 9, Old No. 2.54,
Mogappair East, Chennai-600 050,
Phone: 6562050.
LICENSED SURVEYOR.