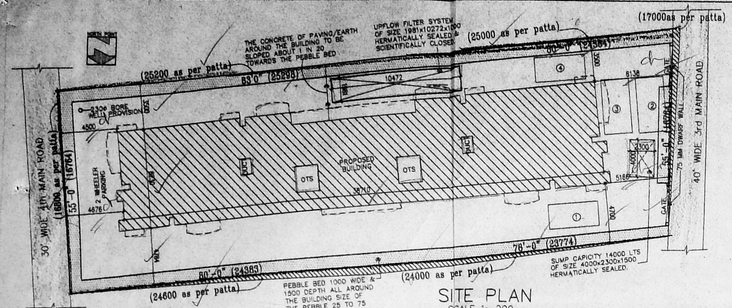

SITE PLAN
SCALE 1: 200

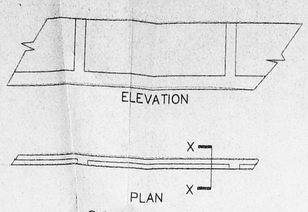

COMPOUND WALL DETAIL
[SCALE: 1:50]

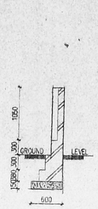

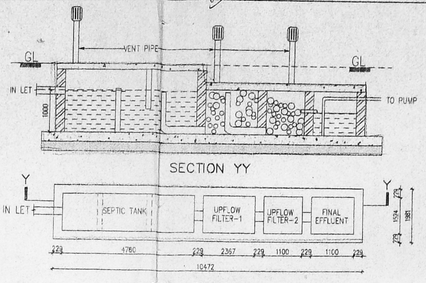

UPFLOW FILTER SYSTEM
(SCALE 1:75)

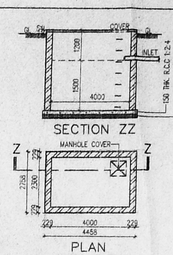

SUMP DETAIL

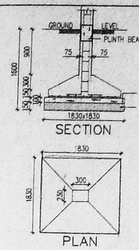

FOUNDATION DETAIL
[SCALE: 1:50]

SCHEDULE OF JOINERY:

TYPE	DETAIL	WIDTH	HEIGHT
MD	C.W. PANELLED DOOR	975	2100
D1	-DO-	900	2100
D2	-DO-	750	2100
D3	-DO-	1200	2100
D2/V	DOOR / VENTILATOR	750	450
W	C.W. GLAZED WINDOW	1800	1200
W1	-DO-	1200	1200
KW	-DO-	1200	1050
FW	FRENCH WINDOW	1800	2400
V	C.W. GLAZED VENTILATOR	600	900

CMDA (B)/ No. 1
Rc. No. B2/11311/2001
Scrutiny
A.P. 23/03/2001

SPECIFICATION:

FOUNDATION	:	R.C.C COLUMN FOOTINGS
BRICK WORK	:	C.M 1:6 FOR SUPER STRUCTURE
PLASTERING	:	C.M 1:5 FOR WALLS & 1:3 FOR CEILING
FLOORING	:	MOSAIC FLOORING
CEMENT PAINT	:	2,COAT FOR WALLS & 1,EXTRA COAT FOR CEILING
R.C.C	:	1:2:4 FOR SLABS & LINTELS
WOOD WORK	:	ALL WOOD WORKS IN BEST QUALITY TIMBER
WEATHERING COURSE	:	B.JELLY LIME MORTAR OVER ROOF SLAB ONE LAYER OF COUNTRY TILES

COLOUR INDEX:

PROPOSED
ROAD
BOUNDARY

AREA STATEMENT SQ. M

TOTAL SITE EXTENT:	842.000
GROUND FLOOR	298.679
FIRST FLOOR	326.517
SECOND FLOOR	326.517
THIRD FLOOR	276.662
TOTAL BUILTUP AREA	1228.375
DEDUCTION (WATCHMAN ROOM, PUMP ROOM, SERVANTS TOI.)	10.195
TOTAL AREA	1218.180
GROUND COVERAGE:	38.78%
F.S.I	1.45

PLAN SHOWING THE PROPOSED BUILDING AT PLOT Nos S & T OF T.S.No 83 & 84,BLOCK No15 IN OLD DOOR No16,NEW No 6, 3rd MAIN ROAD,OLD DOORNo 3, NEW DOOR No3,4th MAIN ROAD, RAM NAGAR,NANGANALLUR, ADAMBAKKAM VILLAGE ALANDUR MUNICIPALITY,CHENNAI-600 061.

NANGANALLUR2

SCALE : 1 : 100
DATE : 03.04.2001
DRAWN : K.R.

OWNERS / POWER AGENTS SIGNATURE

LICENSED SURVEYOR
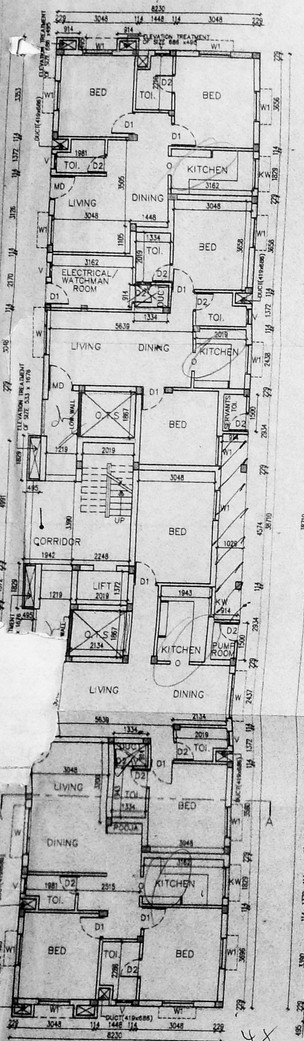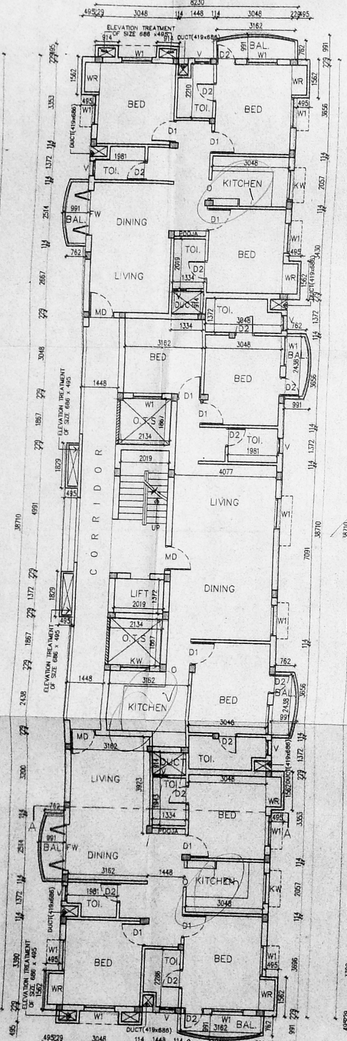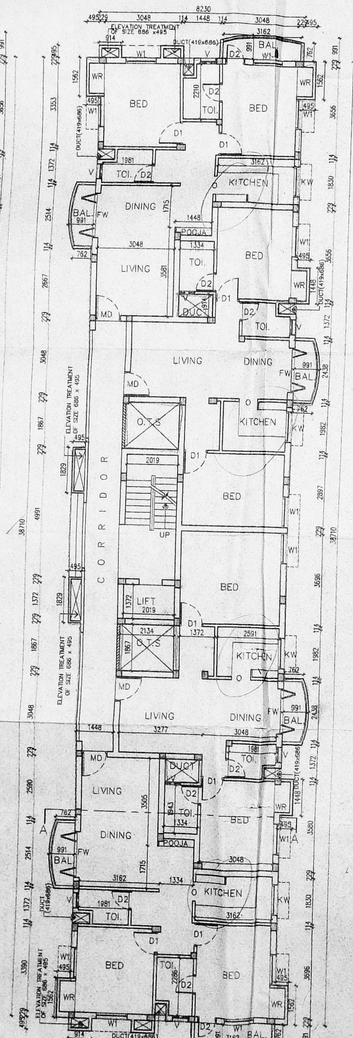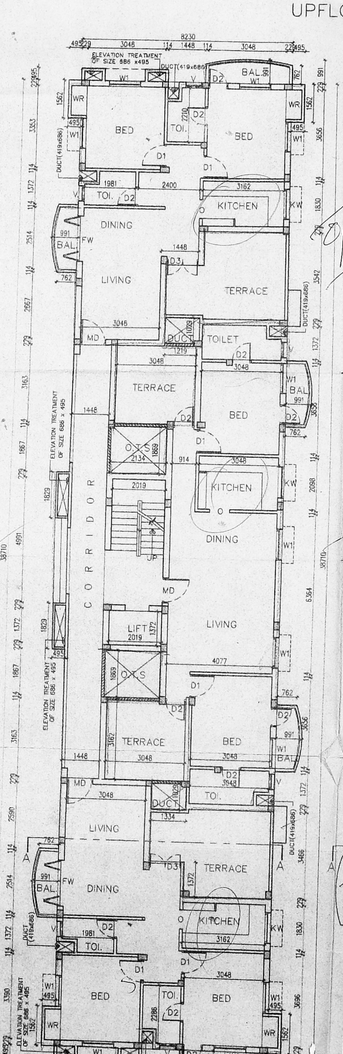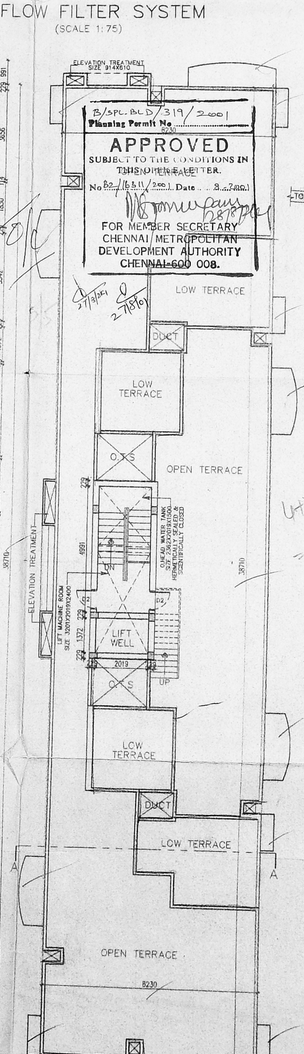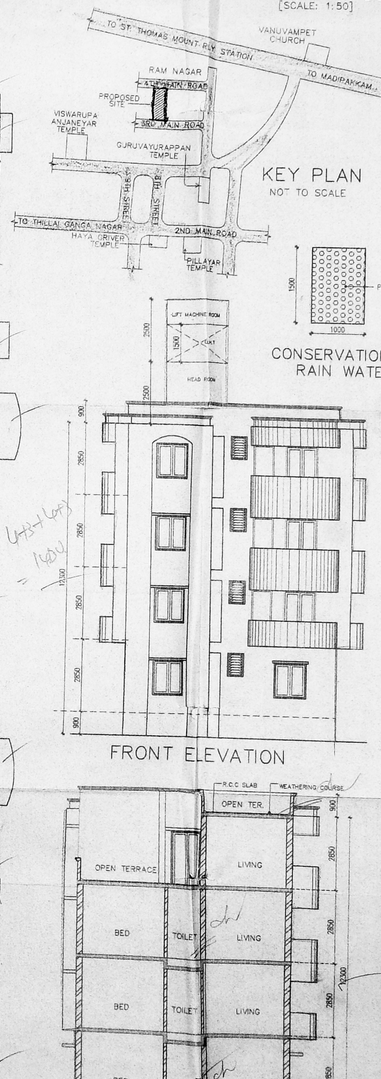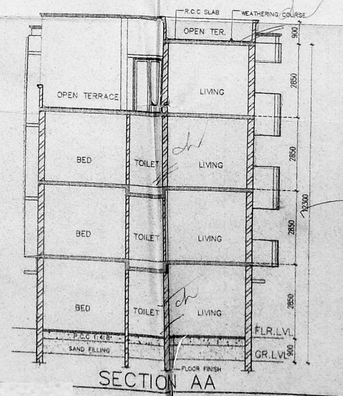
W. ANAND
B.Arch., M.E.E.M., A.I.I.A.,
ARCHITECT & PROJECT CONSULTANT
Council Reg. No. CA/88/11631
18, 5th Cross Street,
Indira Nagar, Adyar,
Chennai-600 020.
Tel: 91 44 4420016/12