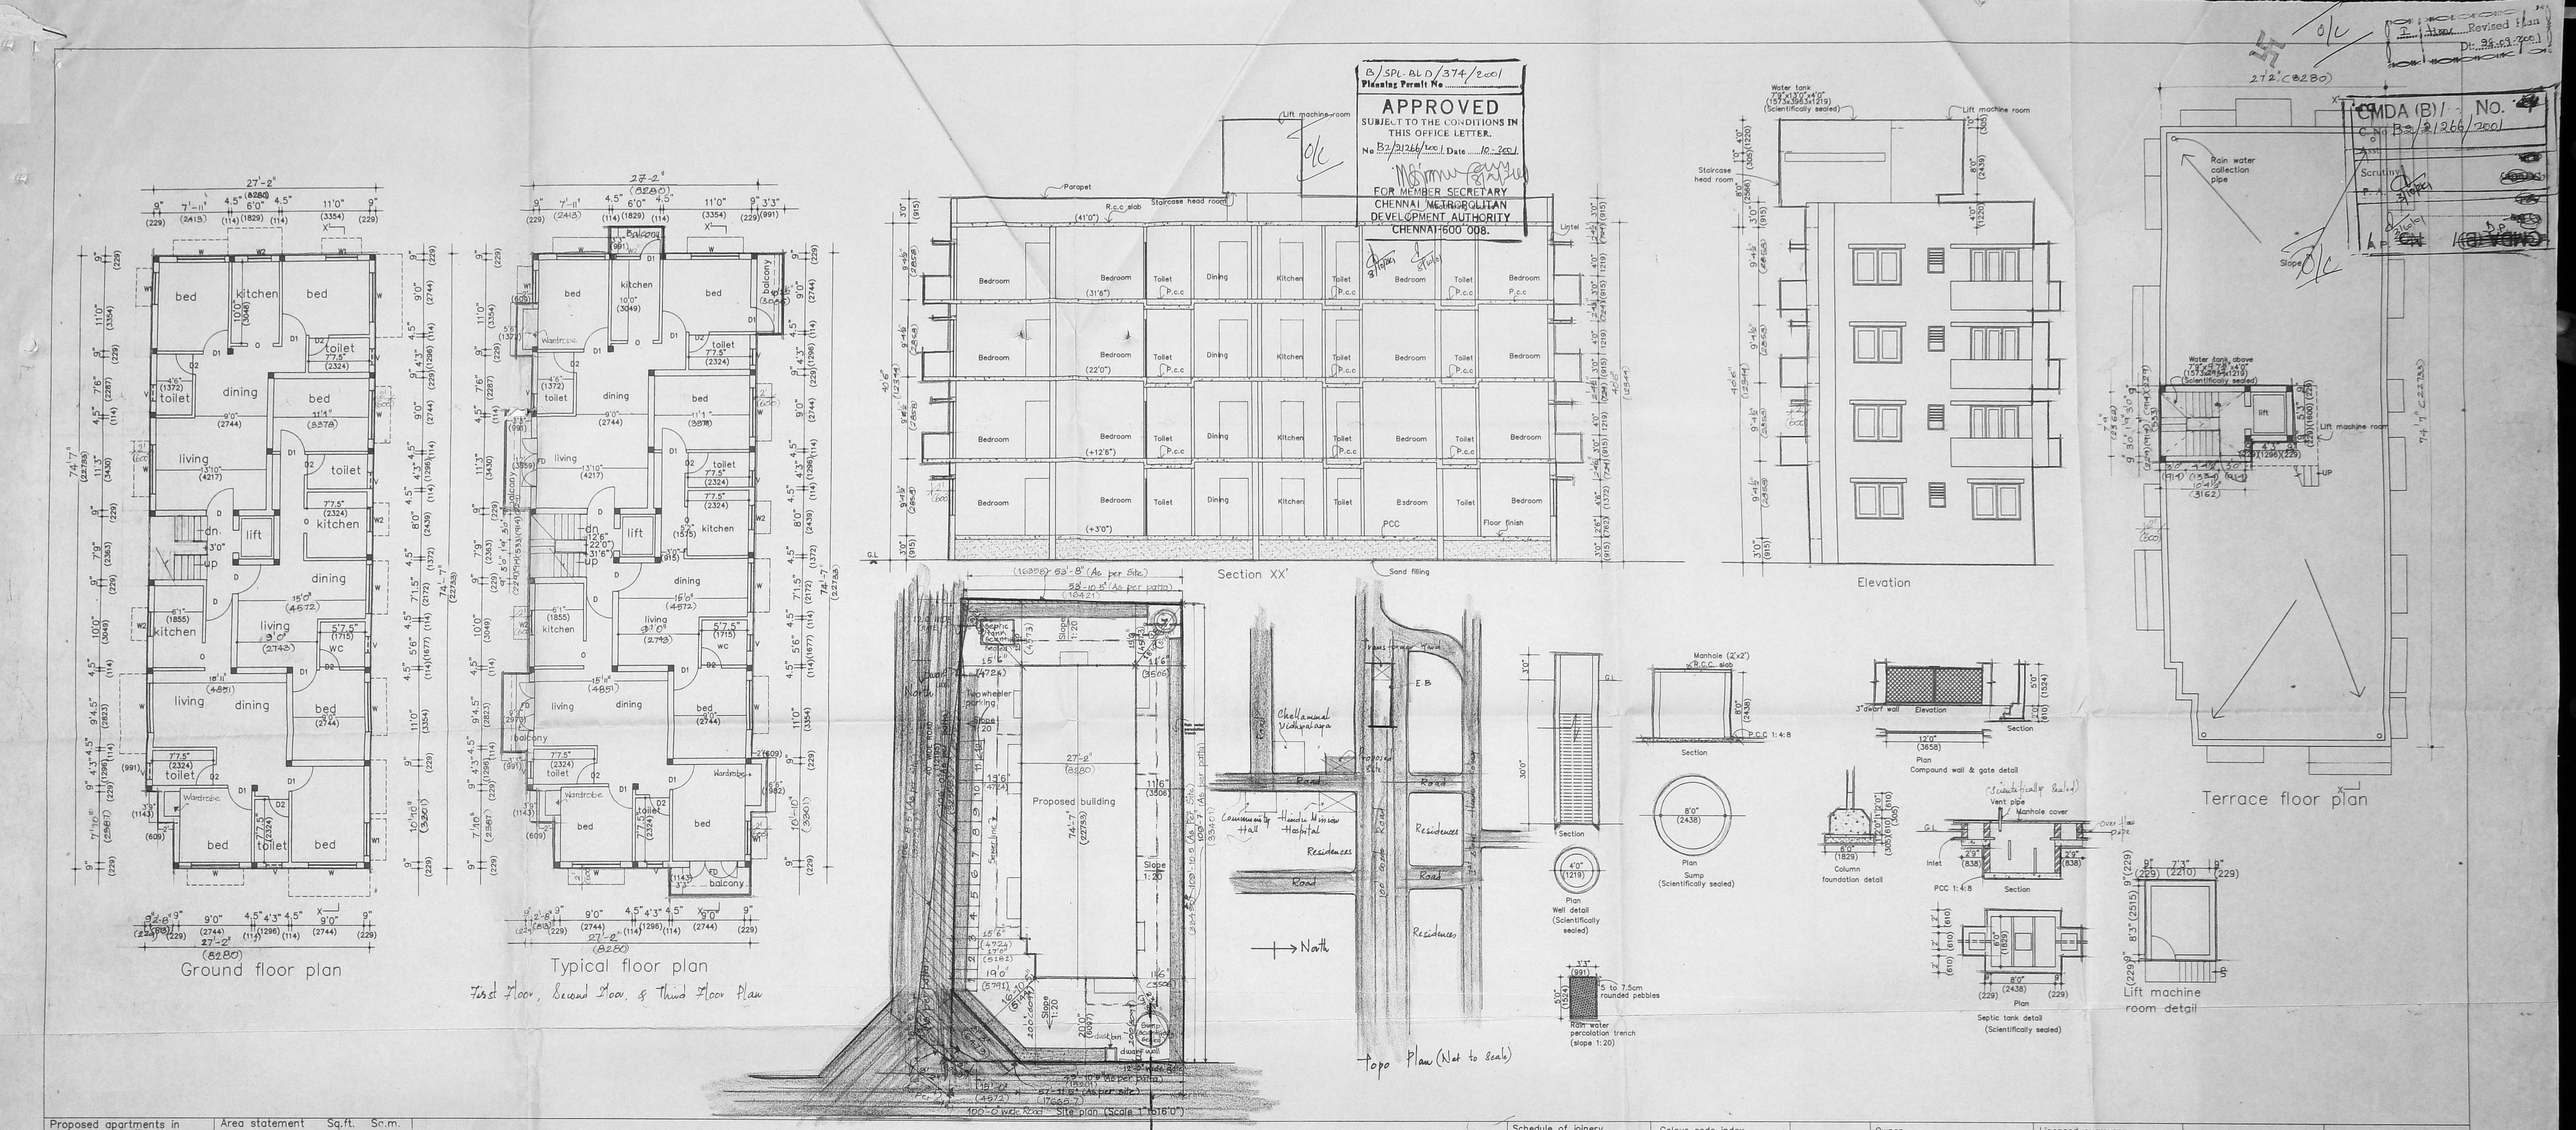

Proposed apartments in plot no A-55, The Hindu Cooperative Building Scheme, 133, Thalakanancheri village, Saidapet taluk, Chengalpet district, Registration sub-district Alandur, Registration district Madras.	Area statement	Sq.ft.	Sq.m.
	Plot	5767	536.0
	Ground floor	2006	186.43
	Typical floors (x3)	2195	203.99
	Total	8591	798.42
	F.S.I.	1.48	
	Plot coverage	38.06%	
	Staircase headroom	170	15.8
	Lift machine room	85	7.9

VILLAGE NAME :- THALAKANNCHERI,

S.NOS :- 23/1A1 A2, 24/1B & 26/1A1C Pt.

BLOCK NO :- 7 WARD D T.S NO 27

Schedule of joinery		
D	Door	3'6"x7'0"
D1	"	3'0"x7'0"
D2	"	2'6"x7'0"
W	Window	6'0"x4'6"
W1	"	4'0"x4'6"
W2	"	3'0"x3'0"
V	Ventilator	2'0"x3'0"
FD	French door	6'0"x7'0"

Colour code index
Proposed
Boundary
Water line
Sewer line
Road

N

Owner

Licensed surveyor

Maya. M. Thangavelu
B.Arch., M.C.A., A.I.I.A.
REGISTERED ARCHITECT No. CA/87/10741
LICENSED SURVEYOR CLASS I No. 187

Date 30/10/2000
Scale 1"to8'0"
Drg.no. 2/369
Drawn Rashida
(All dimensions in brackets are in millimetres)

Maya & Manoj,
Architects & Int. designers,
Adyar, Chennai - 20.