OFFICE USE:

CMDA 'C' / PP No. 1
C. No. C4/2472/2001
Asst.
Scrutiny: 3/4/2001
PART I
PART II
A.P. D.P.

PLAN OF PROPOSED PRIMARY SCHOOL BUILDING IN PLOT NO R-29, S.NO 49 (PART) OF AYAPPAKKAM VILLAGE, AMBATTUR PHASE I AND II, TNHB, VILLIVAKKAM PANCHAYAT UNION. CHENNAI. SCALE-1:100.
(FOR PONNUSAMY NADAR EDUCATIONAL TRUST)

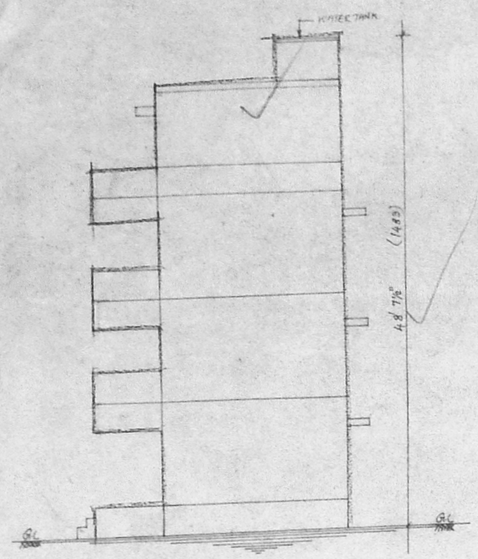

ELEVATION

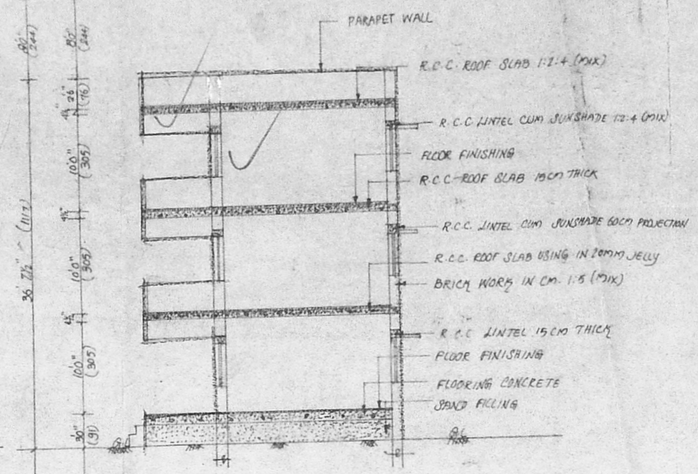

SECTION ON 'AA'

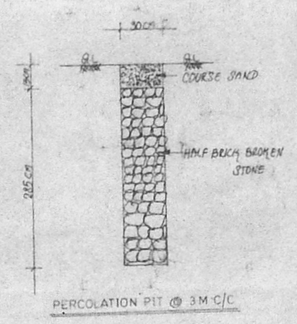

PERCOLATION PIT @ 3M C/C

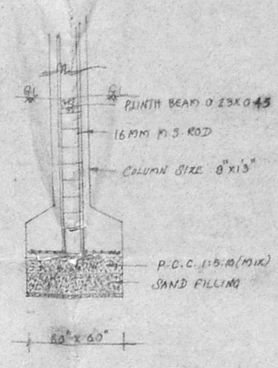

DETAILS OF COLUMN FOUNDATION

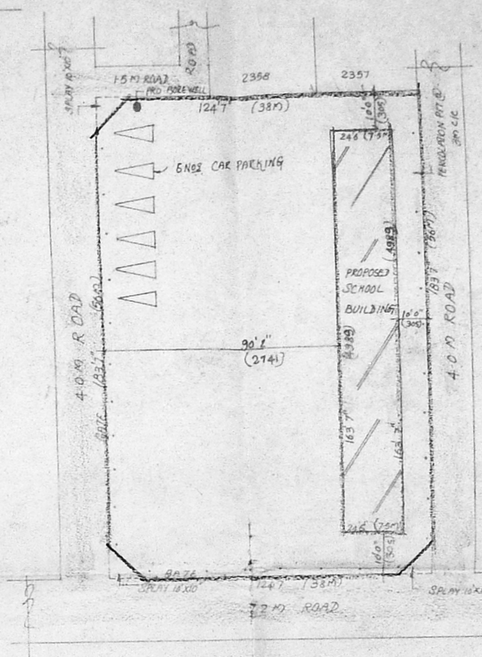

SITE PLAN SCALE-1:400

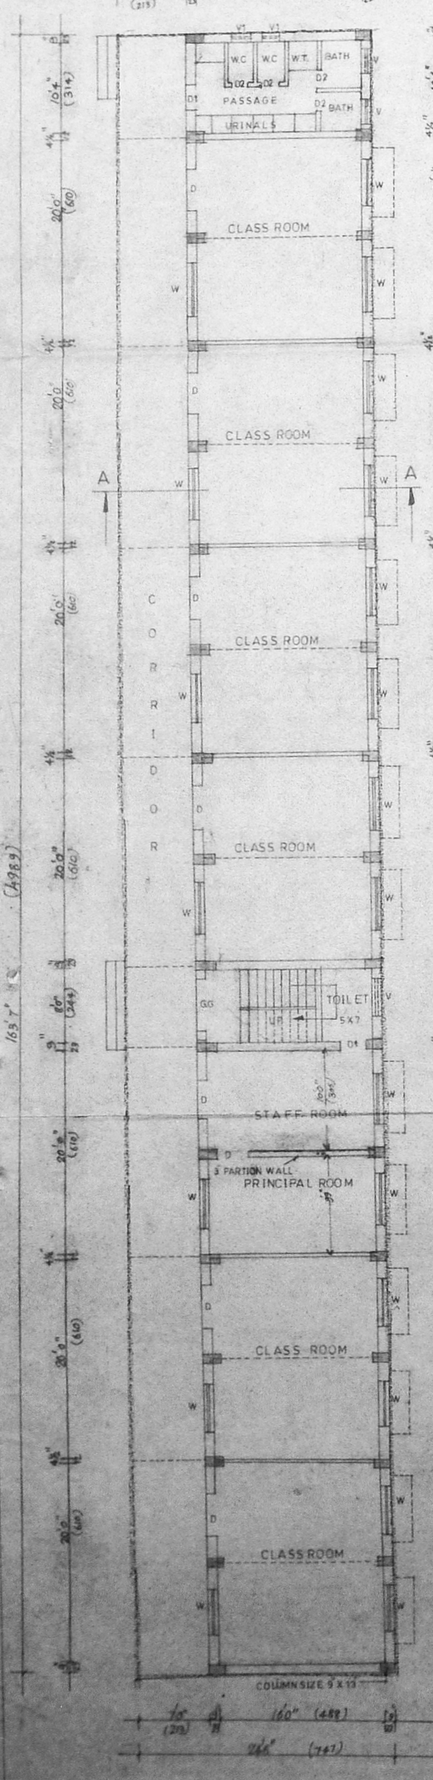

GROUND FLOOR PLAN

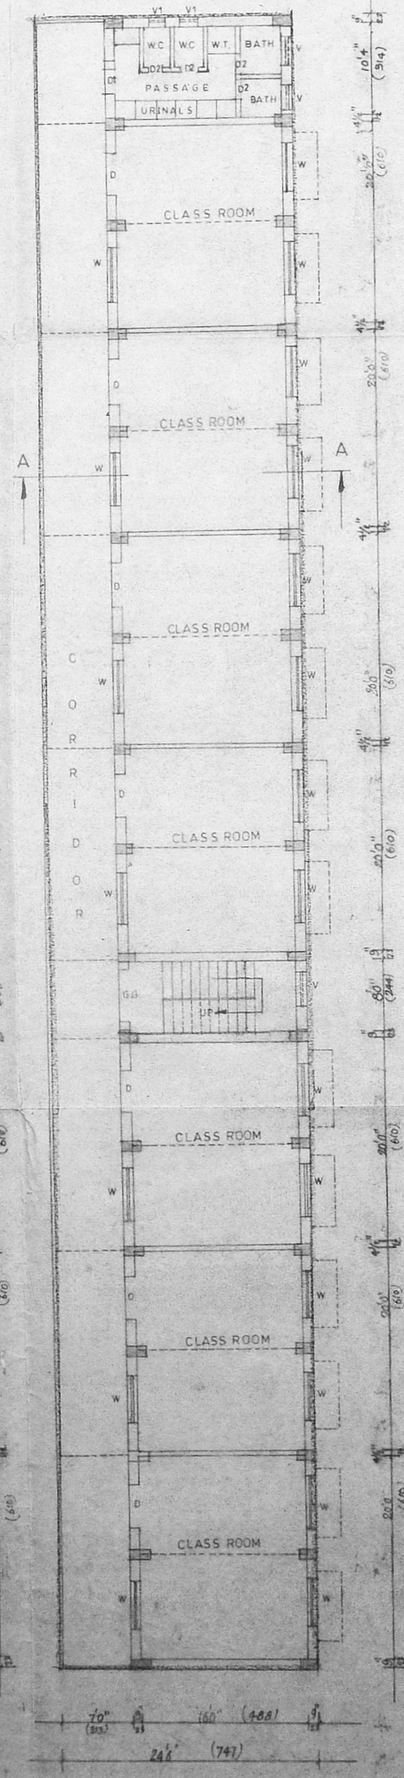

TYPICAL FIRST FLOOR, SECOND FLOOR PLAN

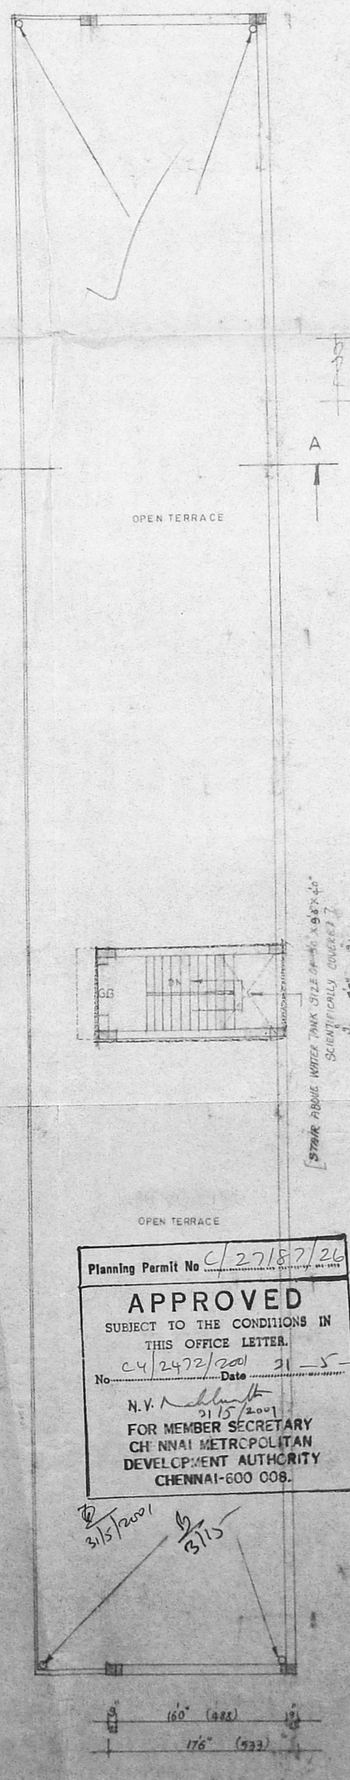

TERRACE PLAN

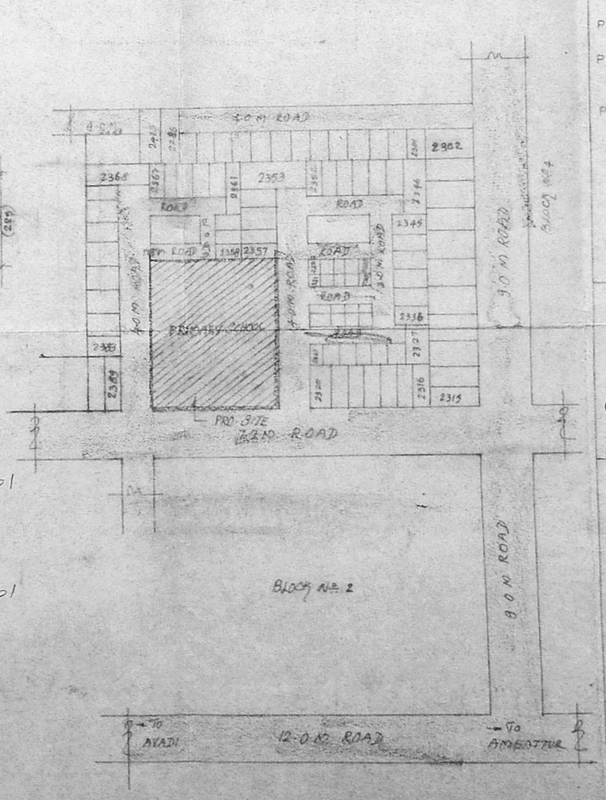

TOPO PLAN NOT TO SCALE

JOINERIES

GG - GRILL GATE	5.0 X 7.0	(152 X 213)
D - DOOR	3.3 X 7.0	(100 X 213)
D1 - DOOR	3.0 X 7.0	(91 X 213)
D2 - DOOR	2.0 X 7.0	(61 X 213)
W - WINDOW	6.0 X 4.5	(183 X 136)
V - VENTILATOR	2.5 X 2.0	(76 X 61)
V1 - VENTILATOR	1.5 X 1.5	(45 X 45)

AREA DETAILS	SQ.FT	SQ.M
PLOT AREA	22897.0	2128
PLINTH AREA		
PRO. GF. AREA	4007.79	372.47
PRO. FF. AREA	4007.79	372.47
PRO. SF. AREA	4007.79	372.47
PRO. HEADROOM AREA	166.25	15.46
PLOT COVERAGE	17.5 %	
F.S.I.	0.525	

COLOUR
PROPOSED
ROAD
BOUNDARY

O/C

Planning Permit No C/22787/26/2001
APPROVED
SUBJECT TO THE CONDITIONS IN THIS OFFICE LETTER.
No. C4/2472/2001 Date 21-5-2001
N.V.
21/5/2001
FOR MEMBER SECRETARY
CHENNAI METROPOLITAN DEVELOPMENT AUTHORITY
CHENNAI-600 008.

T. SIVAJOTHI, B.E. (AMIE),
Consulting Engineer, Govt. of ...
CONSULTANT FOR ...
AMBATTUR PHASE I & II
RES: 4-1885, MOGAPPAIR WEST,
J.J.NAGAR, CHENNAI-600058

LICENSED SURVEYOR:

For Ponnusamy Nadar Educational Trust
Managing Trustee.

OWNER: