(75/01) 113/00

PROPOSED CONSTRUCTION OF PRIMARY SCHOOL BUILDING AT K.G. AVENUE, S.NO:6, 7/3B & 7/3C OF KILAMBAKKAM VILLAGE, KATTANKOLATHUR, CHENGALPET TALUK. CHENNAI. SCALE :- 1:100

Planning Permit No C 327/79/18/2001
APPROVED
SUBJECT TO THE CONDITIONS IN THIS OFFICE LETTER.
No. C4/317/2001 Date - 5 - 2001
FOR MEMBER SECRETARY
CHENNAI METROPOLITAN DEVELOPMENT AUTHORITY
CHENNAI-600 008.

CMDA 'C'/PP No. 1
C. No. C4/317/2001
Asst.
Scrutiny:
PART I 20/4/2001
PART II
A.P.

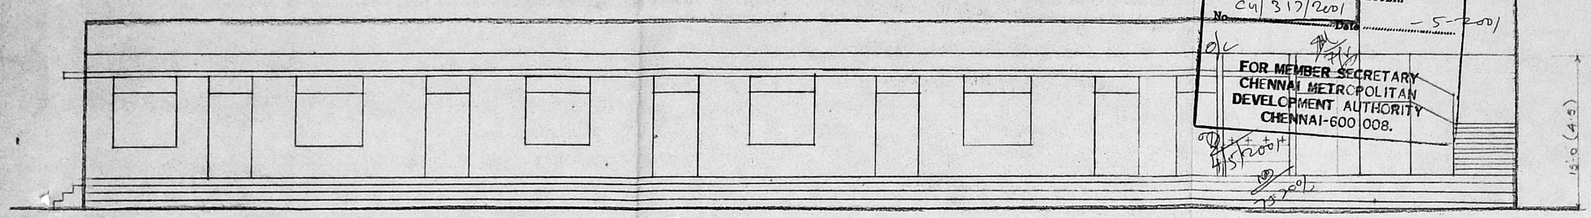

ELEVATION

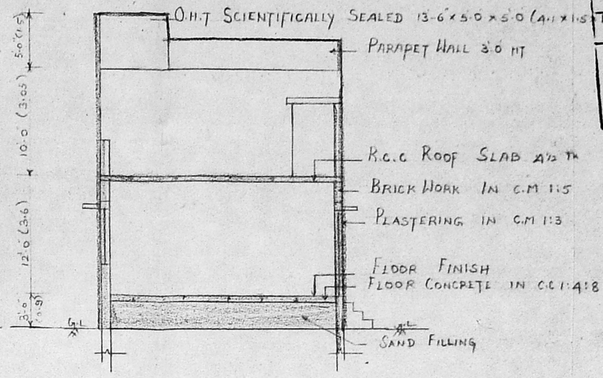

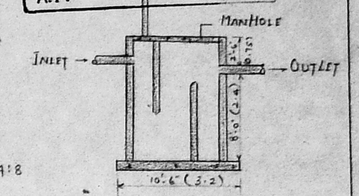

SEPTIC TANK DETAILS

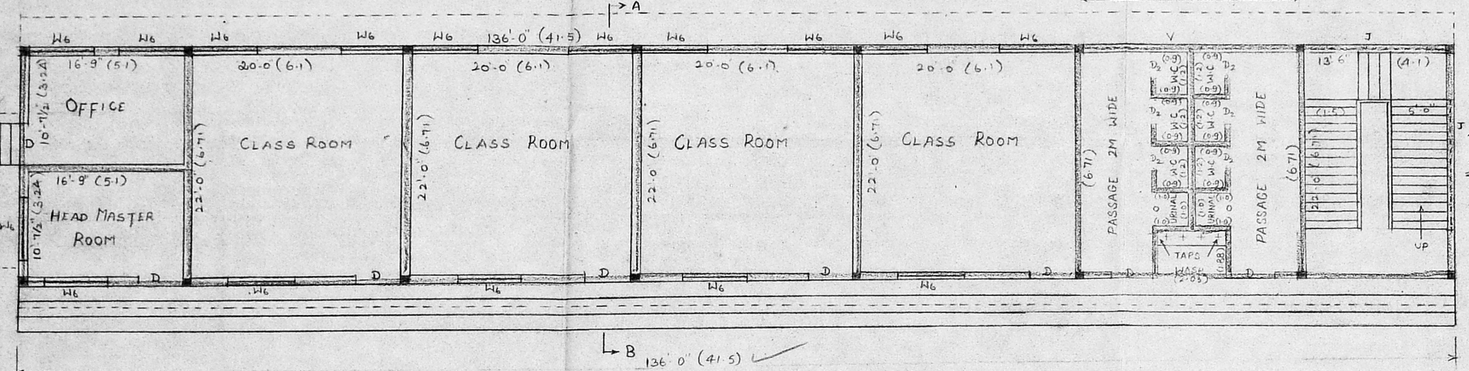

GROUND FLOOR PLAN

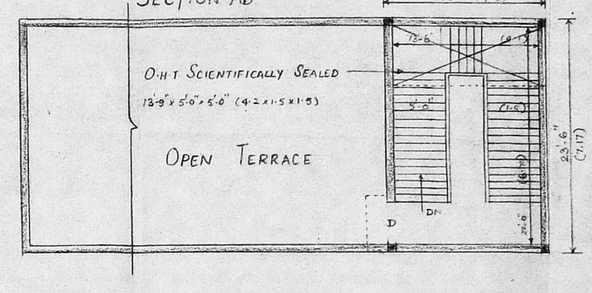

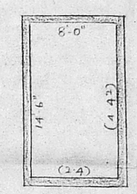

SEPTIC TANK PLAN

HEAD ROOM PLAN

JOINARIES		FT	MT
DOOR	D_1	4·0×8·0	1·2×2·4
DOOR	D_1	3·0×8·0	0·9×2·4
DOOR	D_2	2·6×8·0	0·76×2·4
WINDOW	W6	6·0×5·0	1·8×1·5
VENTILATOR	V	20·0×2·0	6·0×0·6
AREA		SFT	SMT
PLOT AREA		10,760	1000
PLOT COVERAGE		30%	
F.S.I		0·30	
GROUND FLOOR			297·56
TOTAL			297·56

COLOUR INDEX
PROPOSED
ROAD
BOUNDARY

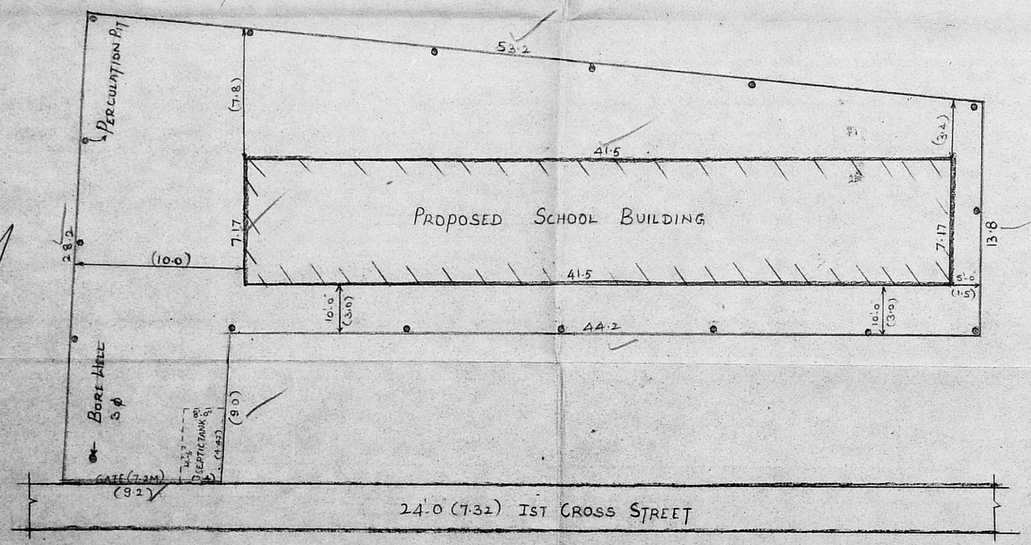

SITE PLAN SCALE :-[1:200]

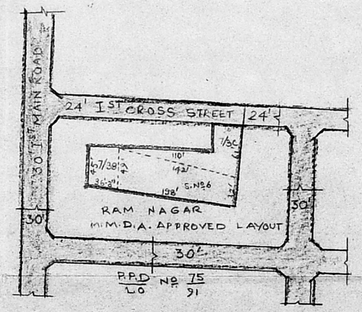

LAYOUT PLAN [N.T.S]

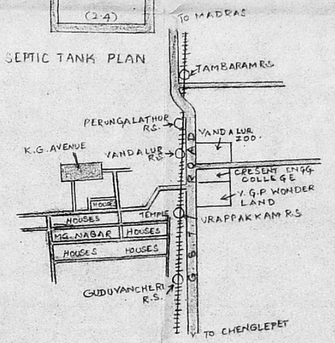

KEY PLAN [N.T.S]

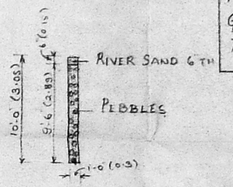

PERCULATION PIT DETAILS

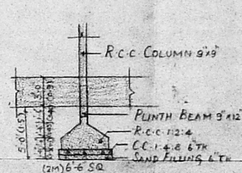

COLUMN FOUNDATION DETAILS

M.S.R. Charyulu

Phone : 4333367/2455785
M.S. RAJESWARA CHARYULU
I.C.E., A.I.I.D., GRAD I, Struct., E.,
Architect Engineer & Contractor
Panel Valuer/Insurance Surveyor & Loss Assessor Govt. of India
Panel Engineer/H.R. & C.E. Govt. of Tamilnadu
Licensed Surveyor Corporation of Chennai.
Ambattur & Avadi Real Estate Promoter.
Residence : 88, V.V. Colony Cross St., Adambakkam, Chennai - 88.
Office : 19/12, Rameswaram Rd., T. Nagar, Chennai - 17.

H. R. Ramanujam
OWNER

9-3-01