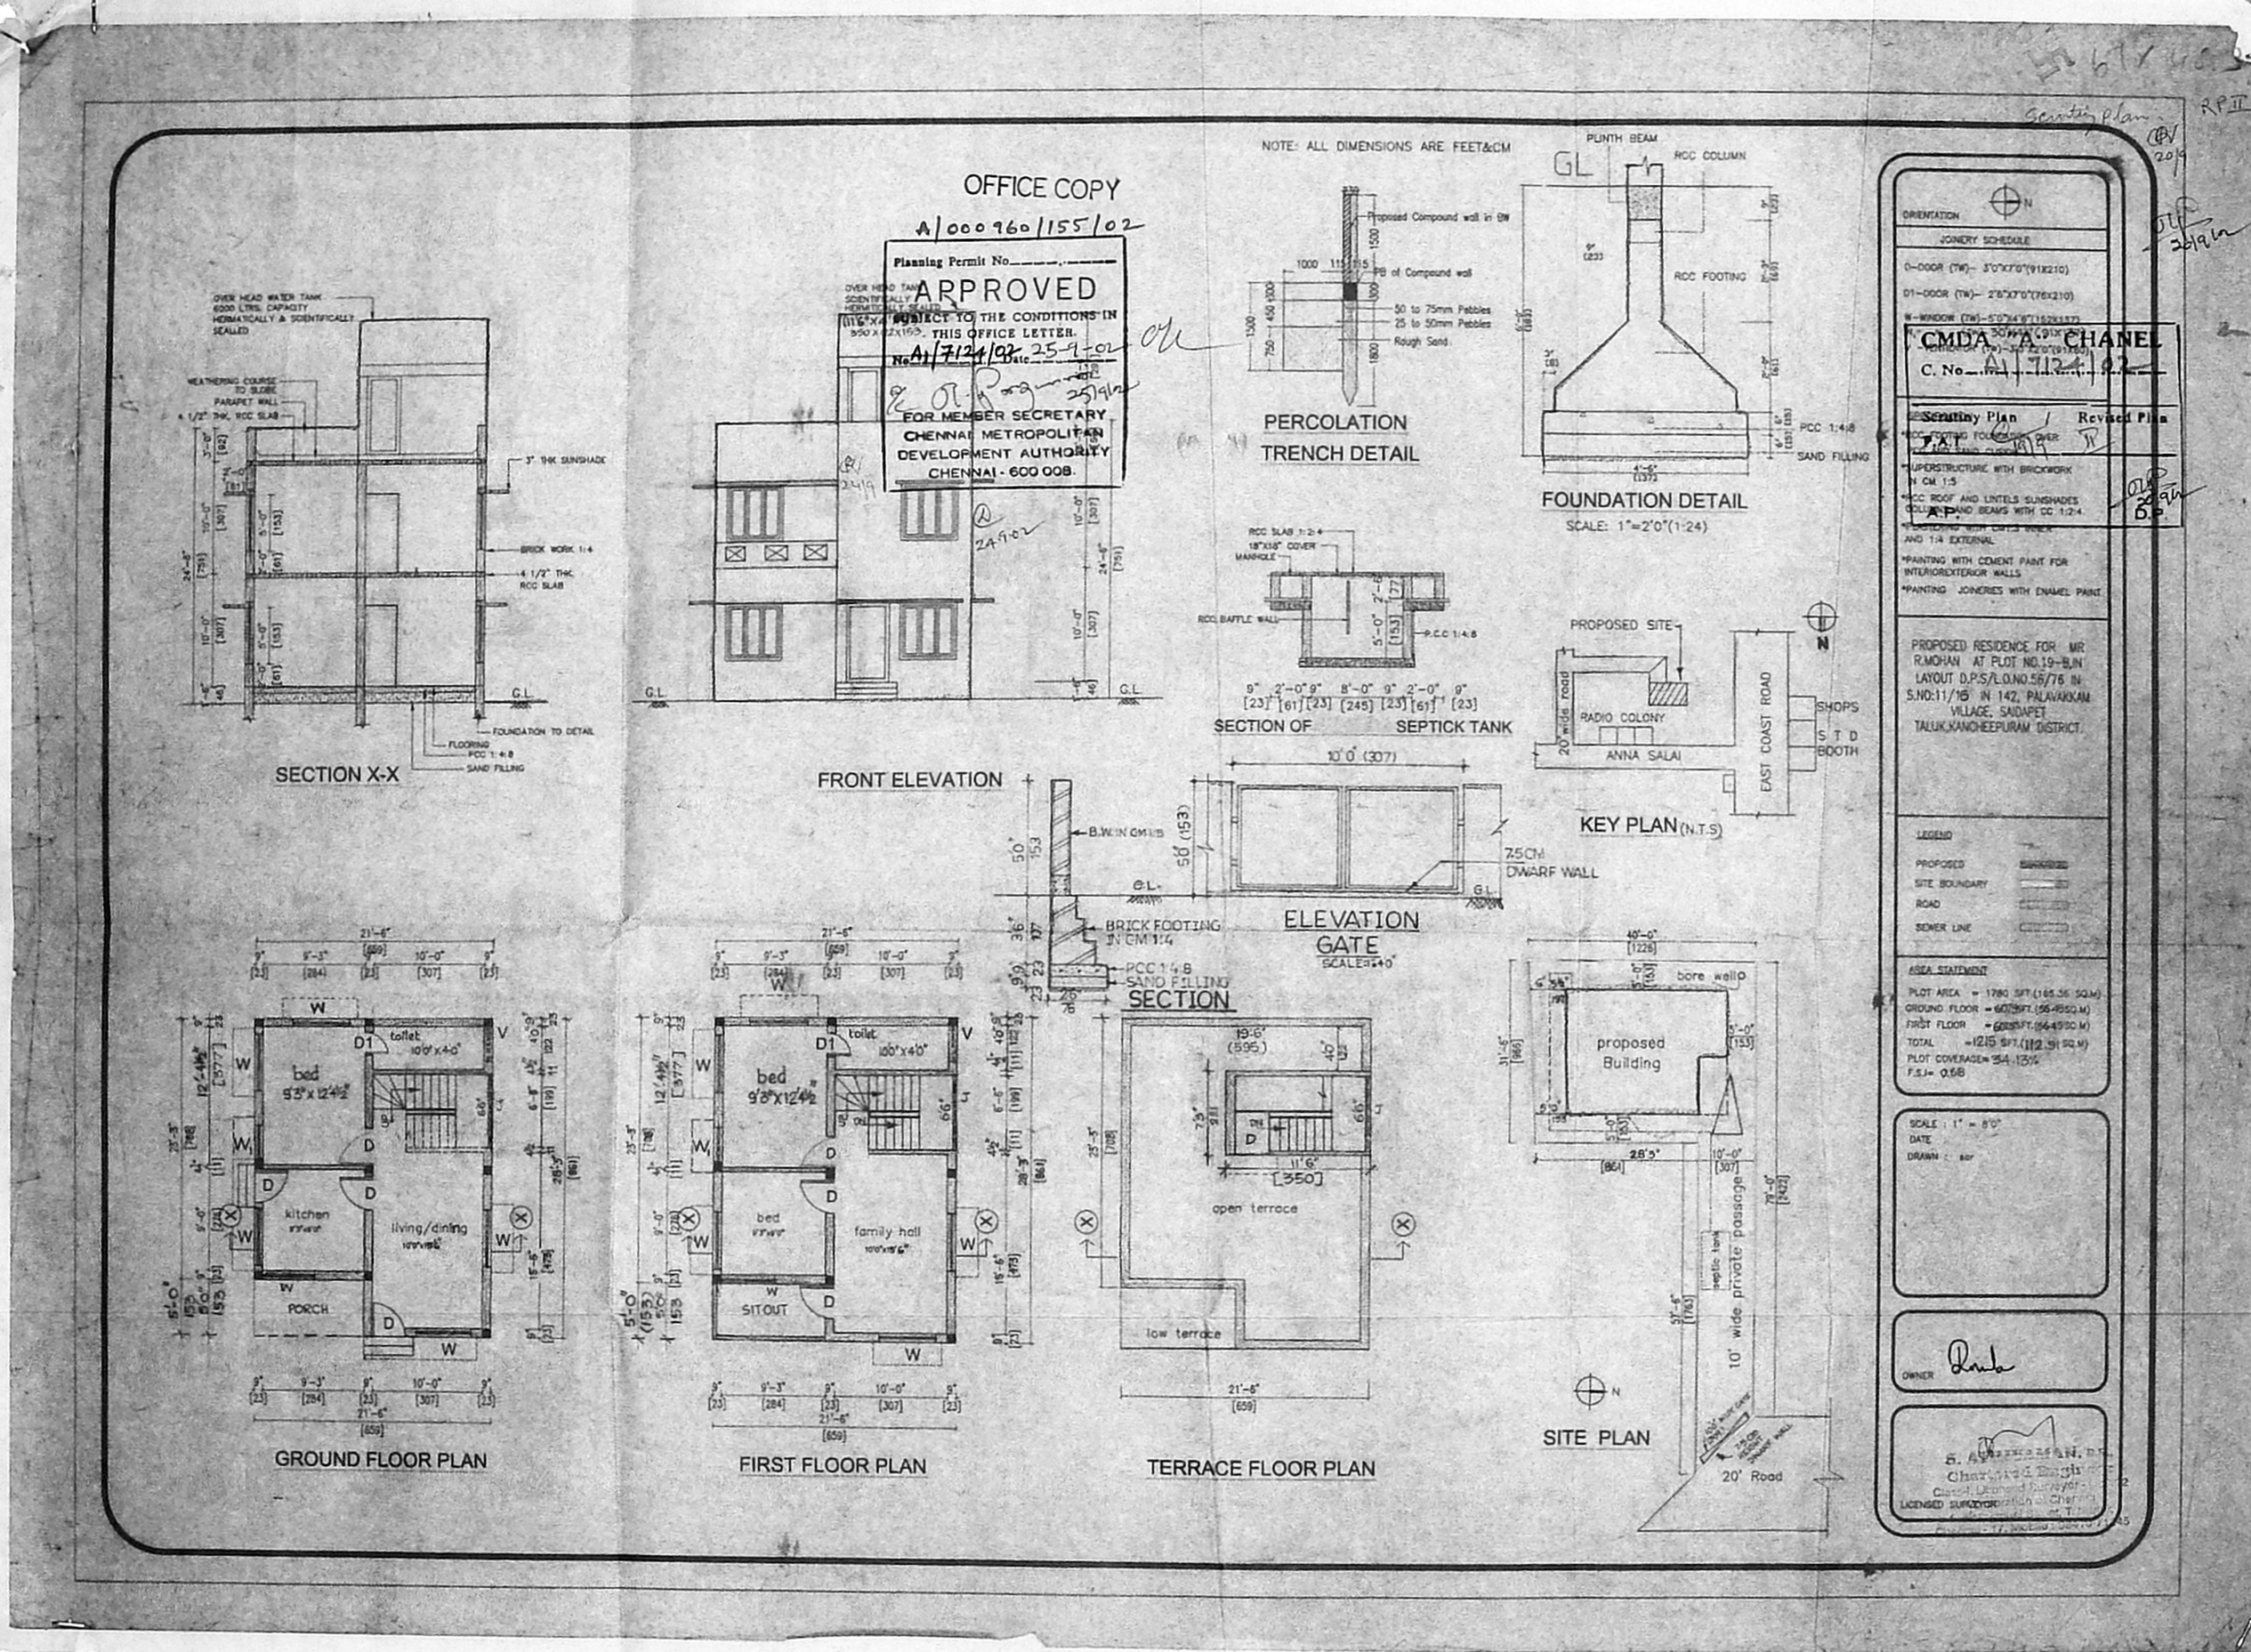

OFFICE COPY
A/000960/155/02
Planning Permit No.
APPROVED
SUBJECT TO THE CONDITIONS IN THIS OFFICE LETTER.
No. A1/7124/02 Date 25-9-02
FOR MEMBER SECRETARY
CHENNAI METROPOLITAN DEVELOPMENT AUTHORITY
CHENNAI - 600 008.
NOTE: ALL DIMENSIONS ARE FEET&CM
SECTION X-X
FRONT ELEVATION
PERCOLATION TRENCH DETAIL
FOUNDATION DETAIL
SCALE: 1"=2'0"(1:24)
SECTION OF SEPTICK TANK
KEY PLAN (N.T.S)
ELEVATION GATE
SECTION
GROUND FLOOR PLAN
FIRST FLOOR PLAN
TERRACE FLOOR PLAN
SITE PLAN
ORIENTATION
JOINERY SCHEDULE
CMDA "A" CHANEL
C. No. A1/7124/02
Scrutiny Plan
Revised Plan
PROPOSED RESIDENCE FOR MR R.MOHAN AT PLOT NO.19-B,IN LAYOUT D.P.S/L.O.NO.56/76 IN S.NO:11/16 IN 142, PALAVAKKAM VILLAGE, SAIDAPET TALUK,KANCHEEPURAM DISTRICT.
LEGEND
PROPOSED
SITE BOUNDARY
ROAD
SEWER LINE
AREA STATEMENT
PLOT AREA = 1780 SFT.(165.36 SQ.M)
GROUND FLOOR = 607.5 SFT.(56.45 SQ.M)
FIRST FLOOR = 607.5 SFT.(56.45 SQ.M)
TOTAL = 1215 SFT.(112.91 SQ.M)
PLOT COVERAGE = 34.13%
F.S.I = 0.68
SCALE : 1" = 8'0"
DATE
DRAWN : sar
OWNER
LICENSED SURVEYOR