OFFICE COPY

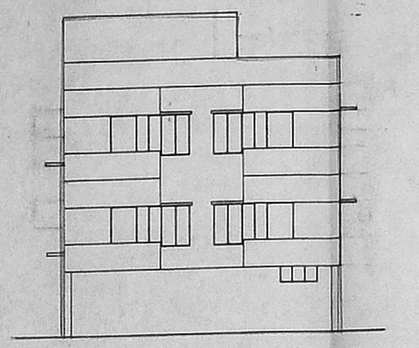

ELEVATION

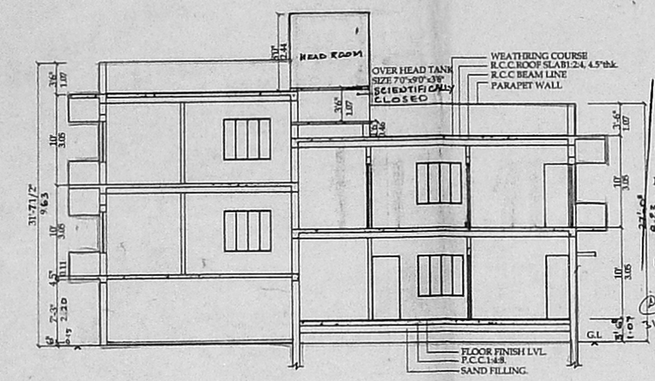

SECTION - A A

Planning Permit No. A/000508/104/02
APPROVED
SUBJECT TO THE CONDITIONS IN THIS OFFICE LETTER
No. A2/13881/dated 31/05/02
FOR MEMBER SECRETARY
CHENNAI METROPOLITAN DEVELOPMENT AUTHORITY
CHENNAI - 600 008.

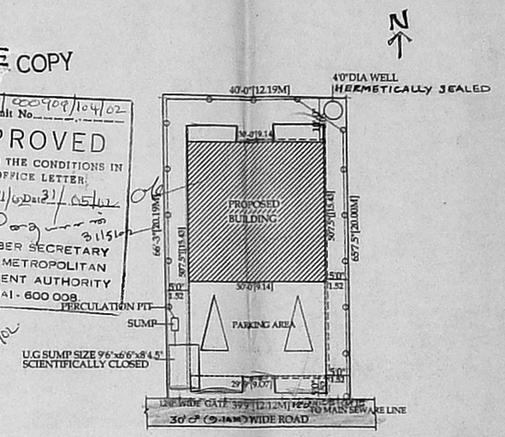

SITE PLAN
SCALE 1"=16'0"

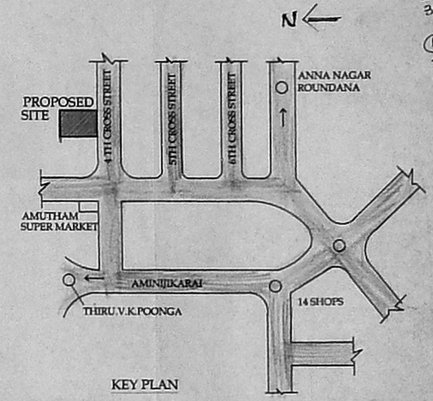

KEY PLAN
[NOT TO SCALE]

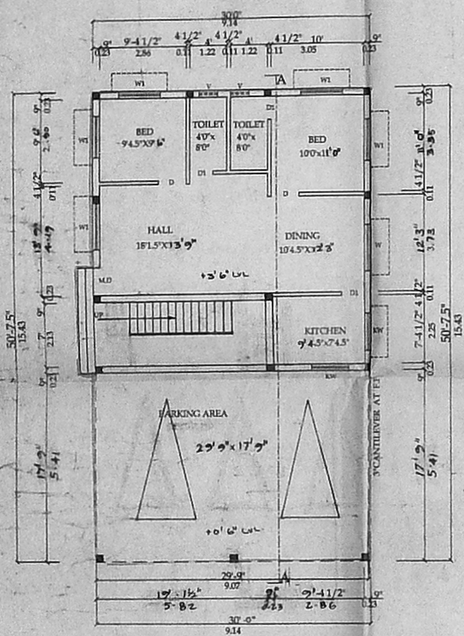

GROUND FLOOR PLAN

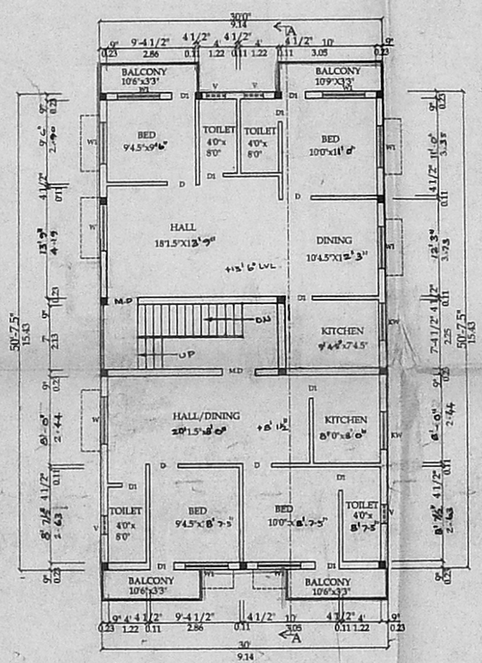

FIRST FLOOR PLAN

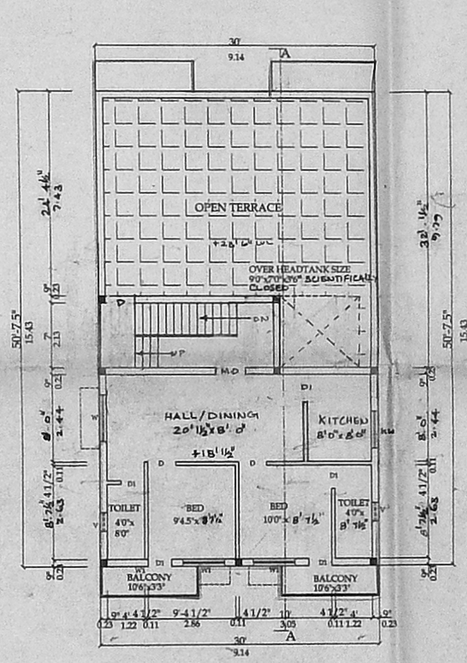

SECOND FLOOR PLAN

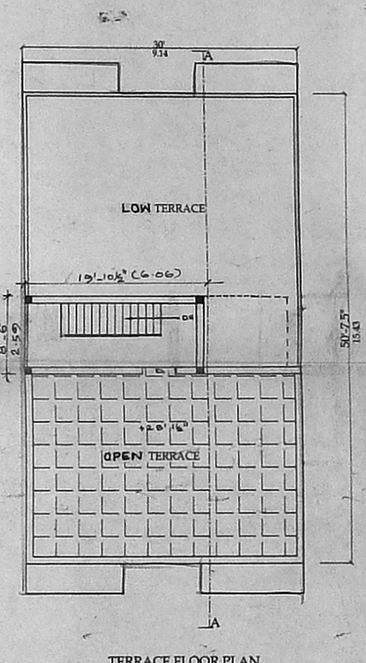

TERRACE FLOOR PLAN

PLAN SHOWING THE PROPOSED RESIDENTIAL FLATS AT NEW DOOR NO:17, OLD DOOR NO:59 AND 9/2, FOURTH CROSS ST, WEST SHENOY NAGAR, CHENNAI-30 OF TYPE 1 SITUATED IN S.NO:14[PART] COMPRISED IN T.S. NO:52, BLOCK NO:11 REVENUE NO:75, PERIYAKUDAL VILLAGE, SHENOY NAGAR, DIVISION-6T, ZONE-5 AMINJIKARAI, CHENNAI-21

SCHEDULE OF JOINERIES

M.D	DOOR	3'3"x7'0"	0.99x2.13
D	DOOR	3'0"x7'0"	0.90x2.13
D1	DOOR	2'6"x7'0"	0.76x2.13
W	WINDOW	5'0"x4'6"	1.52x1.37
W	WINDOW	4'6"x4'6"	1.37x1.37
K/W	KITCHEN WINDOW	4'0"x4'6"	1.22x1.37
V	VENTILATOR	2'6"x2'0"	0.76x0.61

AREA STATEMENT	SQ.FT	SQ.M
GROUND FLOOR AREA	987.00	91.69
FIRST FLOOR AREA	1657.00	153.93
SECOND FLOOR AREA	778.00	72.28
TOTAL BUILD UP AREA	3422.00	317.90
PLOT AREA	2629.36	244.27
F.S.I	1.3	
PLOT COVERAGE	63%	

COLOUR INDEX:
PROPOSED
ROAD
BOUNDRY
EXISTING

ALL DIMENSIONS ARE IN FEET& METERS
SCALE: 1"-8'0" (1:100)

SHEET NO : 1
DATE: 16-11-2001

OWNER :

M. P. Kaladhu Rahuman

LICENCED SURVEYOR :

A. MOHAMED MURZOOK, B.Arch.
REGD. ARCHITECT
Class I Licensed Surveyor No: 110
2, SAIT COLONY, 1st STREET, EGMORE
CHENNAI-600 008, Ph: 8264762

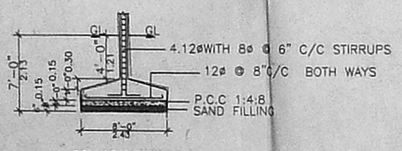

COLUMN SECTION

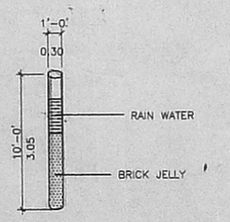

PERGULATION PIT

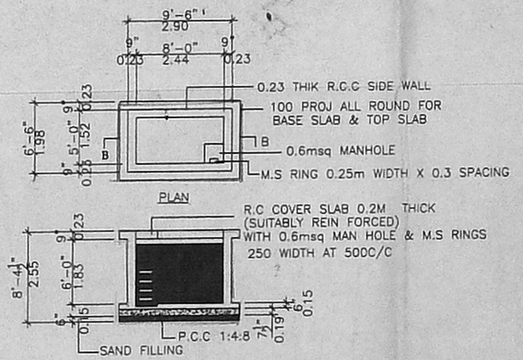

PLAN

SECTION B-B'
U.G SUMP DETAIL

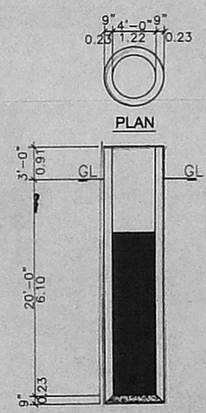

SECTION WELL DETAIL