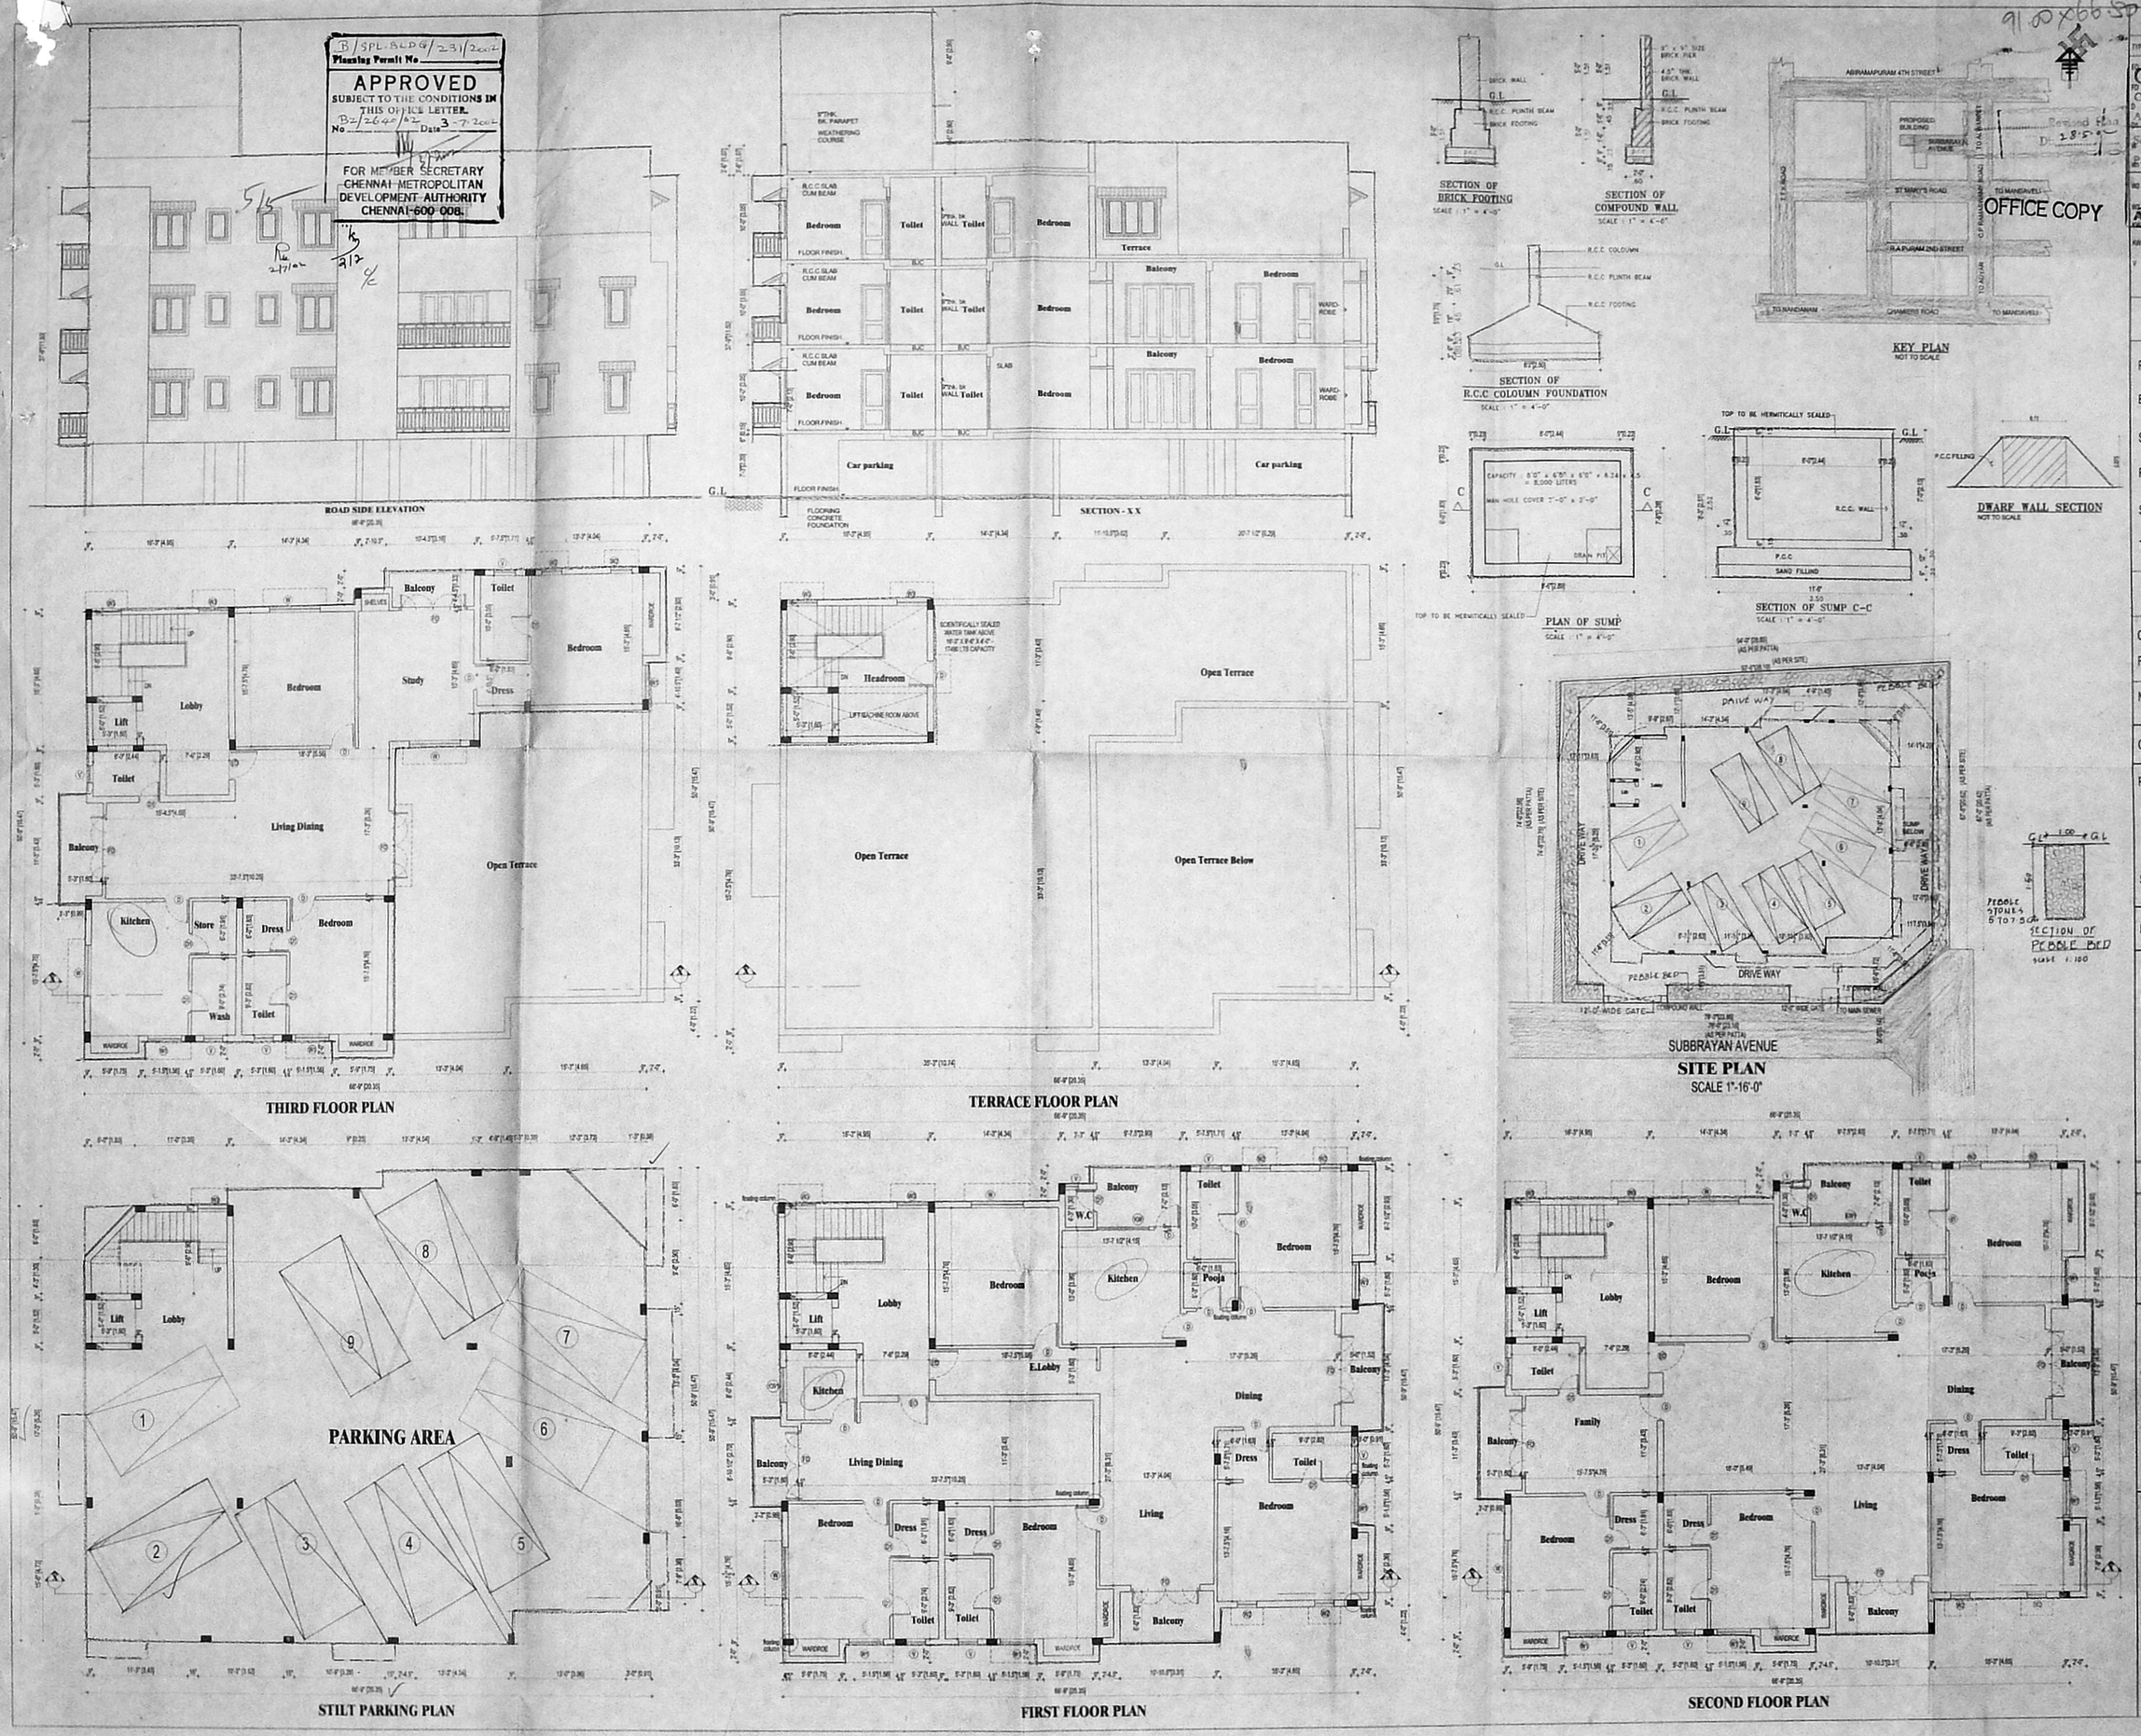

SCHEDULE OF JOINERY

TYPE	DESCRIPTION	SIZE
	ENTRANCE DOOR	
	FRENCH DOOR	
	DOOR	
	DOOR	
	WINDOW	
	WINDOW	
	WINDOW	
	WINDOW	
	KITCHEN WINDOW	
	KITCHEN WINDOW	
	VENTILATOR	

CMDA (B) No. 1
C. No. B2/2640/02
Asst.
Scrutiny
P. A.
A.P.
D.P.

AREA STATEMENT

PLOT AREA	6707.00 S.FT	623.10 SQ.M
BUILT UP AREA		
STILT FLOOR	279.31 S.FT	25.95 SQ.M
FIRST FLOOR	3611.95 S.FT	335.56 SQ.M
SECOND FLOOR	3611.95 S.FT	335.56 SQ.M
THIRD FLOOR	2513.41 S.FT	233.50 SQ.M
TOTAL	10016.62 S.FT	930.58 SQ.M
COVERAGE	53%	
F.S.I	1.49	

NO.OF CARS REQUIRED - 9 NOS.

COLOUR INDICATION

PROPOSED
BOUNDARY
ROAD
SEWER LINE

PROJECT TITLE

PROPOSED APARTMENT BUILDING AT PLOT NO.9 AT SUBBRAYAN AVENUE, CHENNAI-18. R.S NO. 3667/41 MYLAPORE DIVISION. BLOCK-NO.72 MYLAPORE, TRIPLICANE TALUK, CHENNAI DISTRICT.

REFERENCE

DRW.NO	: 127/c
DRW.FILE	: Sys-1/desc /srikar
SCALE	: 1"-8'0"
DATE	: 26-09-01

OWNER

A. VENKAT, B. ARCH.,
ARCHITECT LICENSED SURVEYOR
CLASS I No. R.A. 41,
62, C.P. RAMASWAMY ROAD,
ALWARPET, CHENNAI-600 018.
TEL. No. 4997465, 4970406