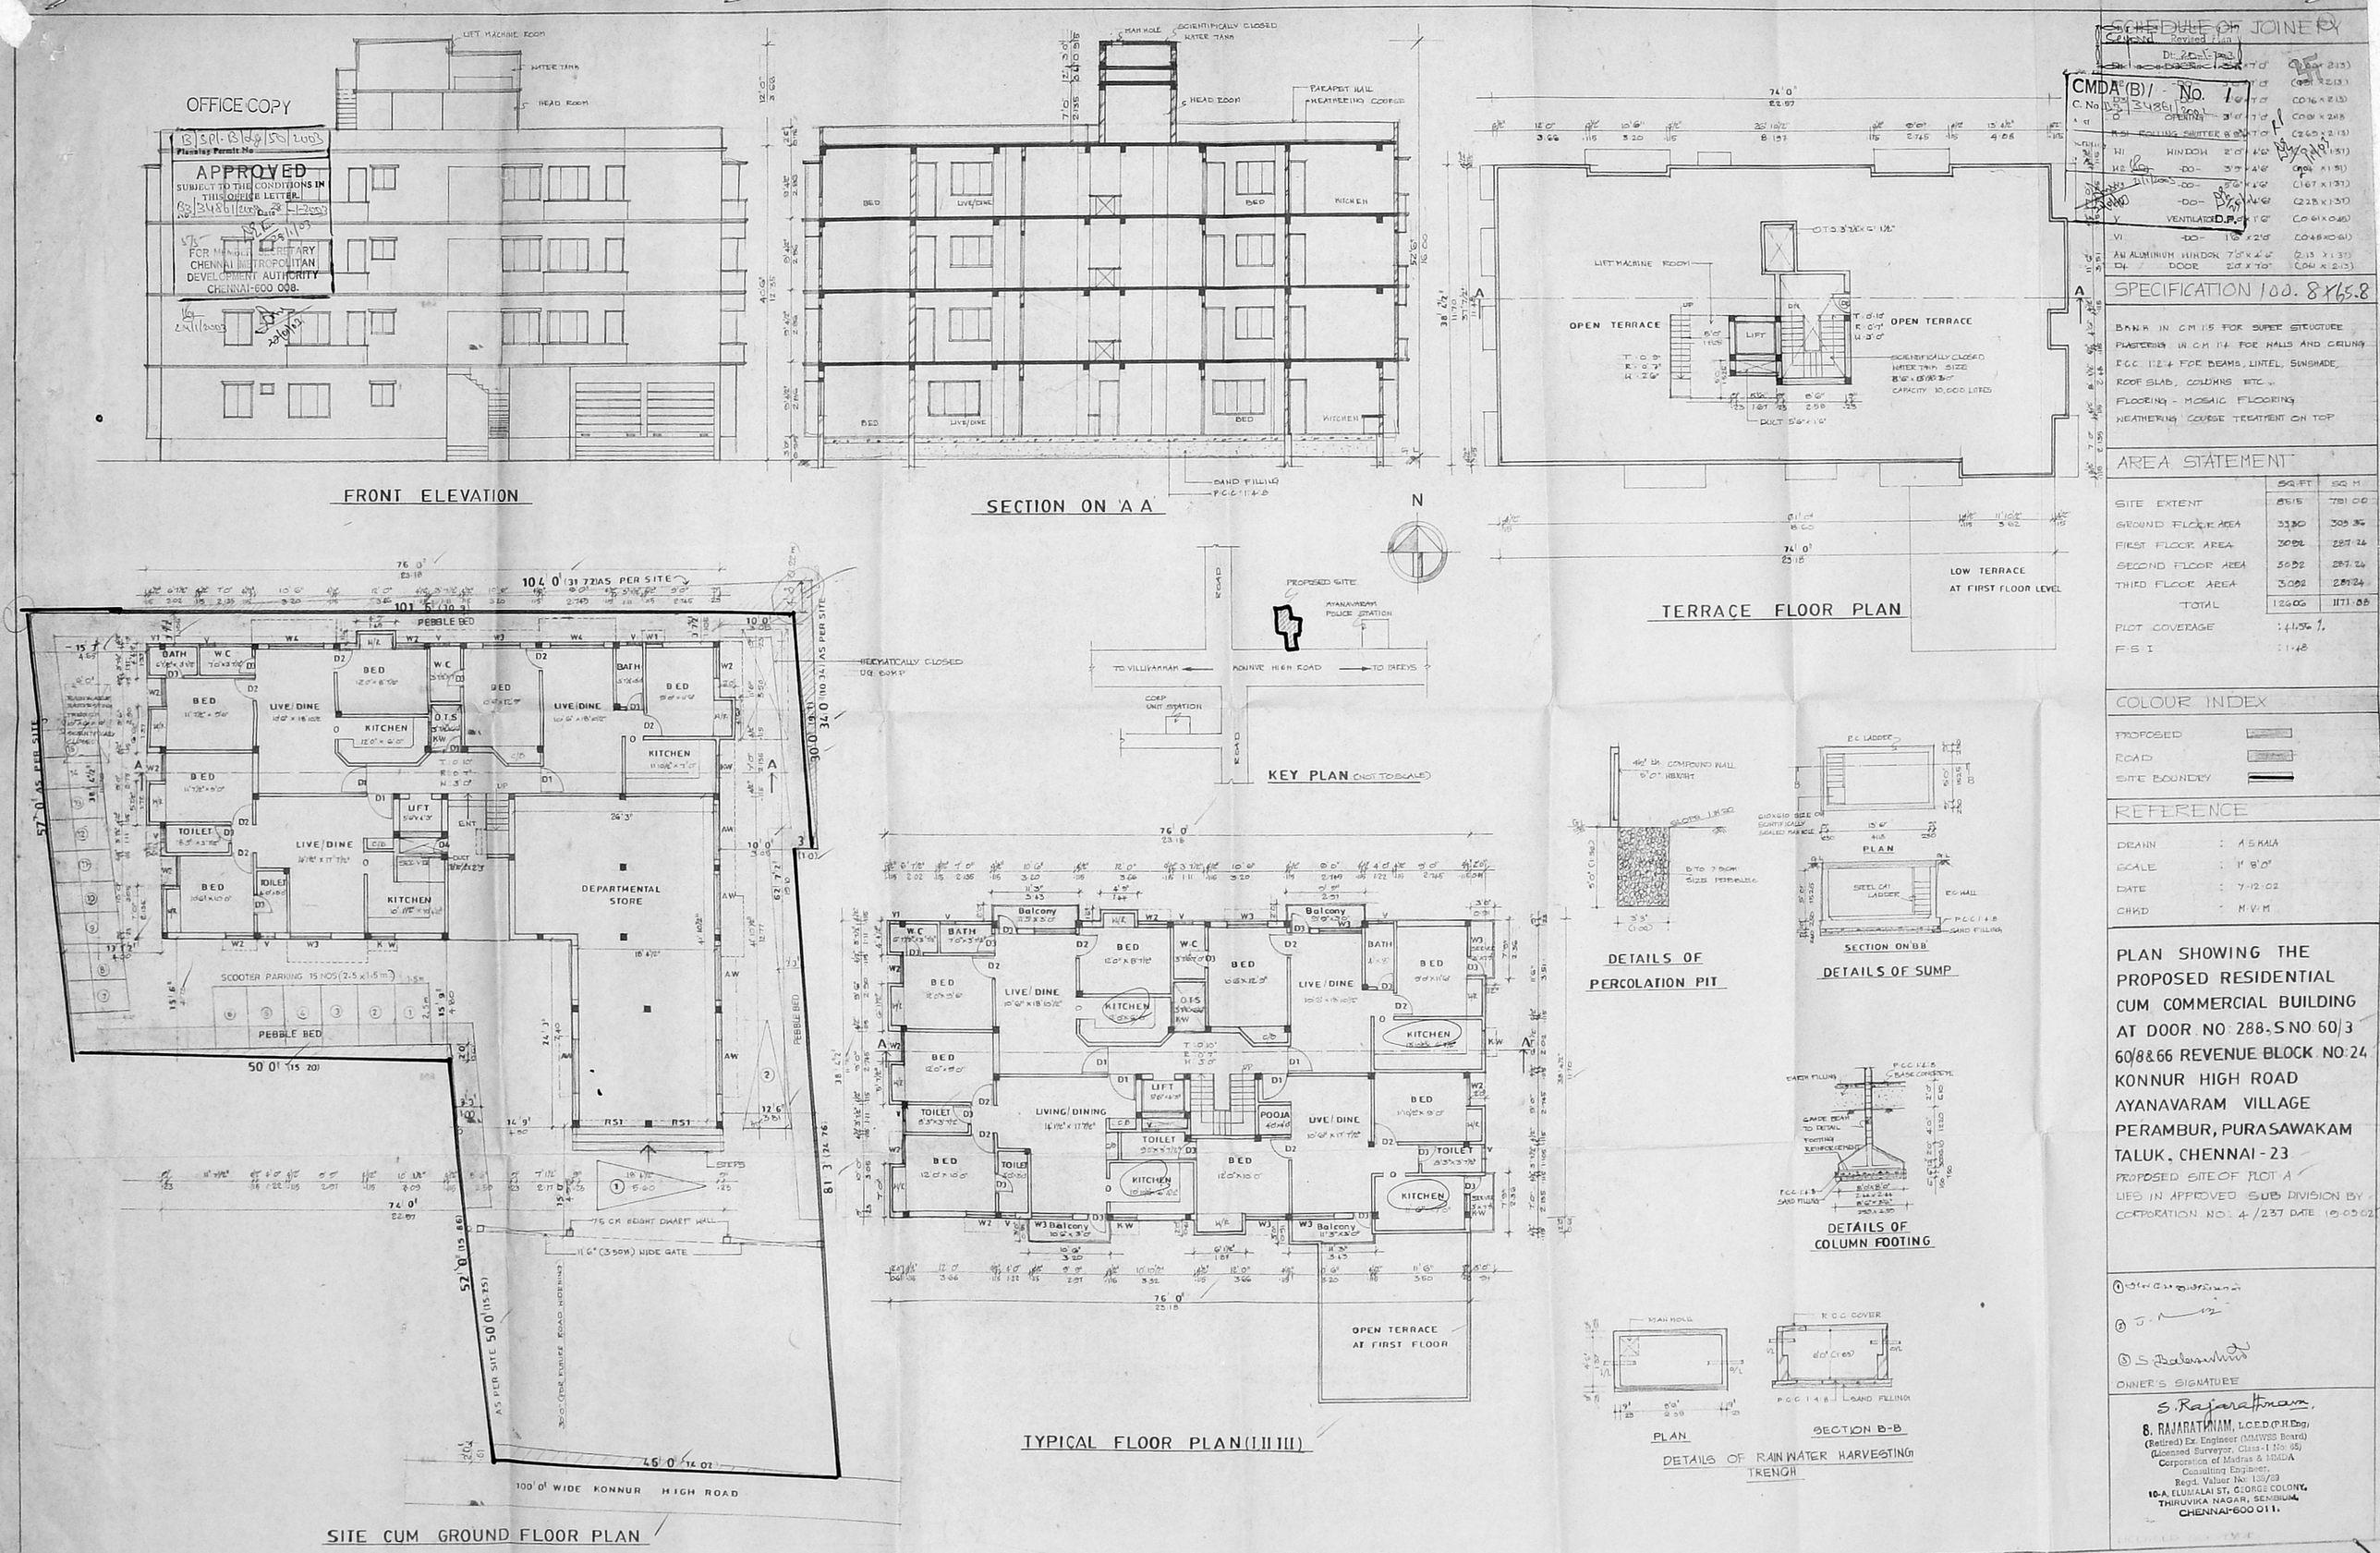

SCHEDULE OF JOINERY

CMDA (B)/ No. 1

D1	DOOR	3'0" x 7'0"	(0.91 x 2.13)
D2	-DO-	3'0" x 7'0"	(0.91 x 2.13)
D3	-DO-	3'0" x 7'0"	(0.76 x 2.13)
D4	-DO-	3'0" x 7'0"	(0.91 x 2.13)
M.S.	ROLLING SHUTTER	8'0" x 7'0"	(2.65 x 2.13)
W1	WINDOW	2'0" x 4'6"	(0.61 x 1.37)
W2	-DO-	3'0" x 4'6"	(0.91 x 1.37)
W3	-DO-	5'6" x 4'6"	(1.67 x 1.37)
W4	-DO-	5'6" x 4'6"	(2.28 x 1.37)
V	VENTILATOR	1'6" x 1'6"	(0.61 x 0.45)
V1	-DO-	1'6" x 2'0"	(0.45 x 0.61)
AW	ALUMINIUM WINDOW	7'0" x 4'6"	(2.13 x 1.37)
D4	DOOR	2'0" x 7'0"	(0.61 x 2.13)

SPECIFICATION 100.8 x 65.8

BRICK IN CM 1:5 FOR SUPER STRUCTURE
PLASTERING IN CM 1:4 FOR WALLS AND CEILING
R.C.C. 1:2:4 FOR BEAMS, LINTEL, SUNSHADE, ROOF SLAB, COLUMNS ETC.
FLOORING - MOSAIC FLOORING
WEATHERING COURSE TREATMENT ON TOP

AREA STATEMENT

	SQ.FT	SQ.M
SITE EXTENT	8515	791.00
GROUND FLOOR AREA	3330	309.36
FIRST FLOOR AREA	3092	287.24
SECOND FLOOR AREA	3092	287.24
THIRD FLOOR AREA	3092	287.24
TOTAL	12606	1171.88

PLOT COVERAGE : 41.56 %
F.S.I : 1.48

COLOUR INDEX

PROPOSED
ROAD
SITE BOUNDRY

REFERENCE

DRAWN : A.S.KALA
SCALE : 1" 8'0"
DATE : 7-12-02
CHKD : M.V.M

PLAN SHOWING THE PROPOSED RESIDENTIAL CUM COMMERCIAL BUILDING AT DOOR NO. 288, S.NO. 60/3 60/8&66 REVENUE BLOCK NO. 24 KONNUR HIGH ROAD AYANAVARAM VILLAGE PERAMBUR, PURASAWAKAM TALUK, CHENNAI - 23

PROPOSED SITE OF PLOT A
LIES IN APPROVED SUB DIVISION BY CORPORATION NO: 4/237 DATE 19-09-02

① [illegible]
② [illegible]
③ S. Balasubramanian
OWNER'S SIGNATURE

S. Rajarathnam,
S. RAJARATHNAM, L.C.E.D.(P.H.Eng.)
(Retired) Ex. Engineer (MMWSS Board)
(Licensed Surveyor, Class-I No: 65)
Corporation of Madras & MMDA
Consulting Engineer,
Regd. Valuer No: 139/89
10-A, ELUMALAI ST, GEORGE COLONY,
THIRUVIKA NAGAR, SEMBIUM,
CHENNAI-600 011.